


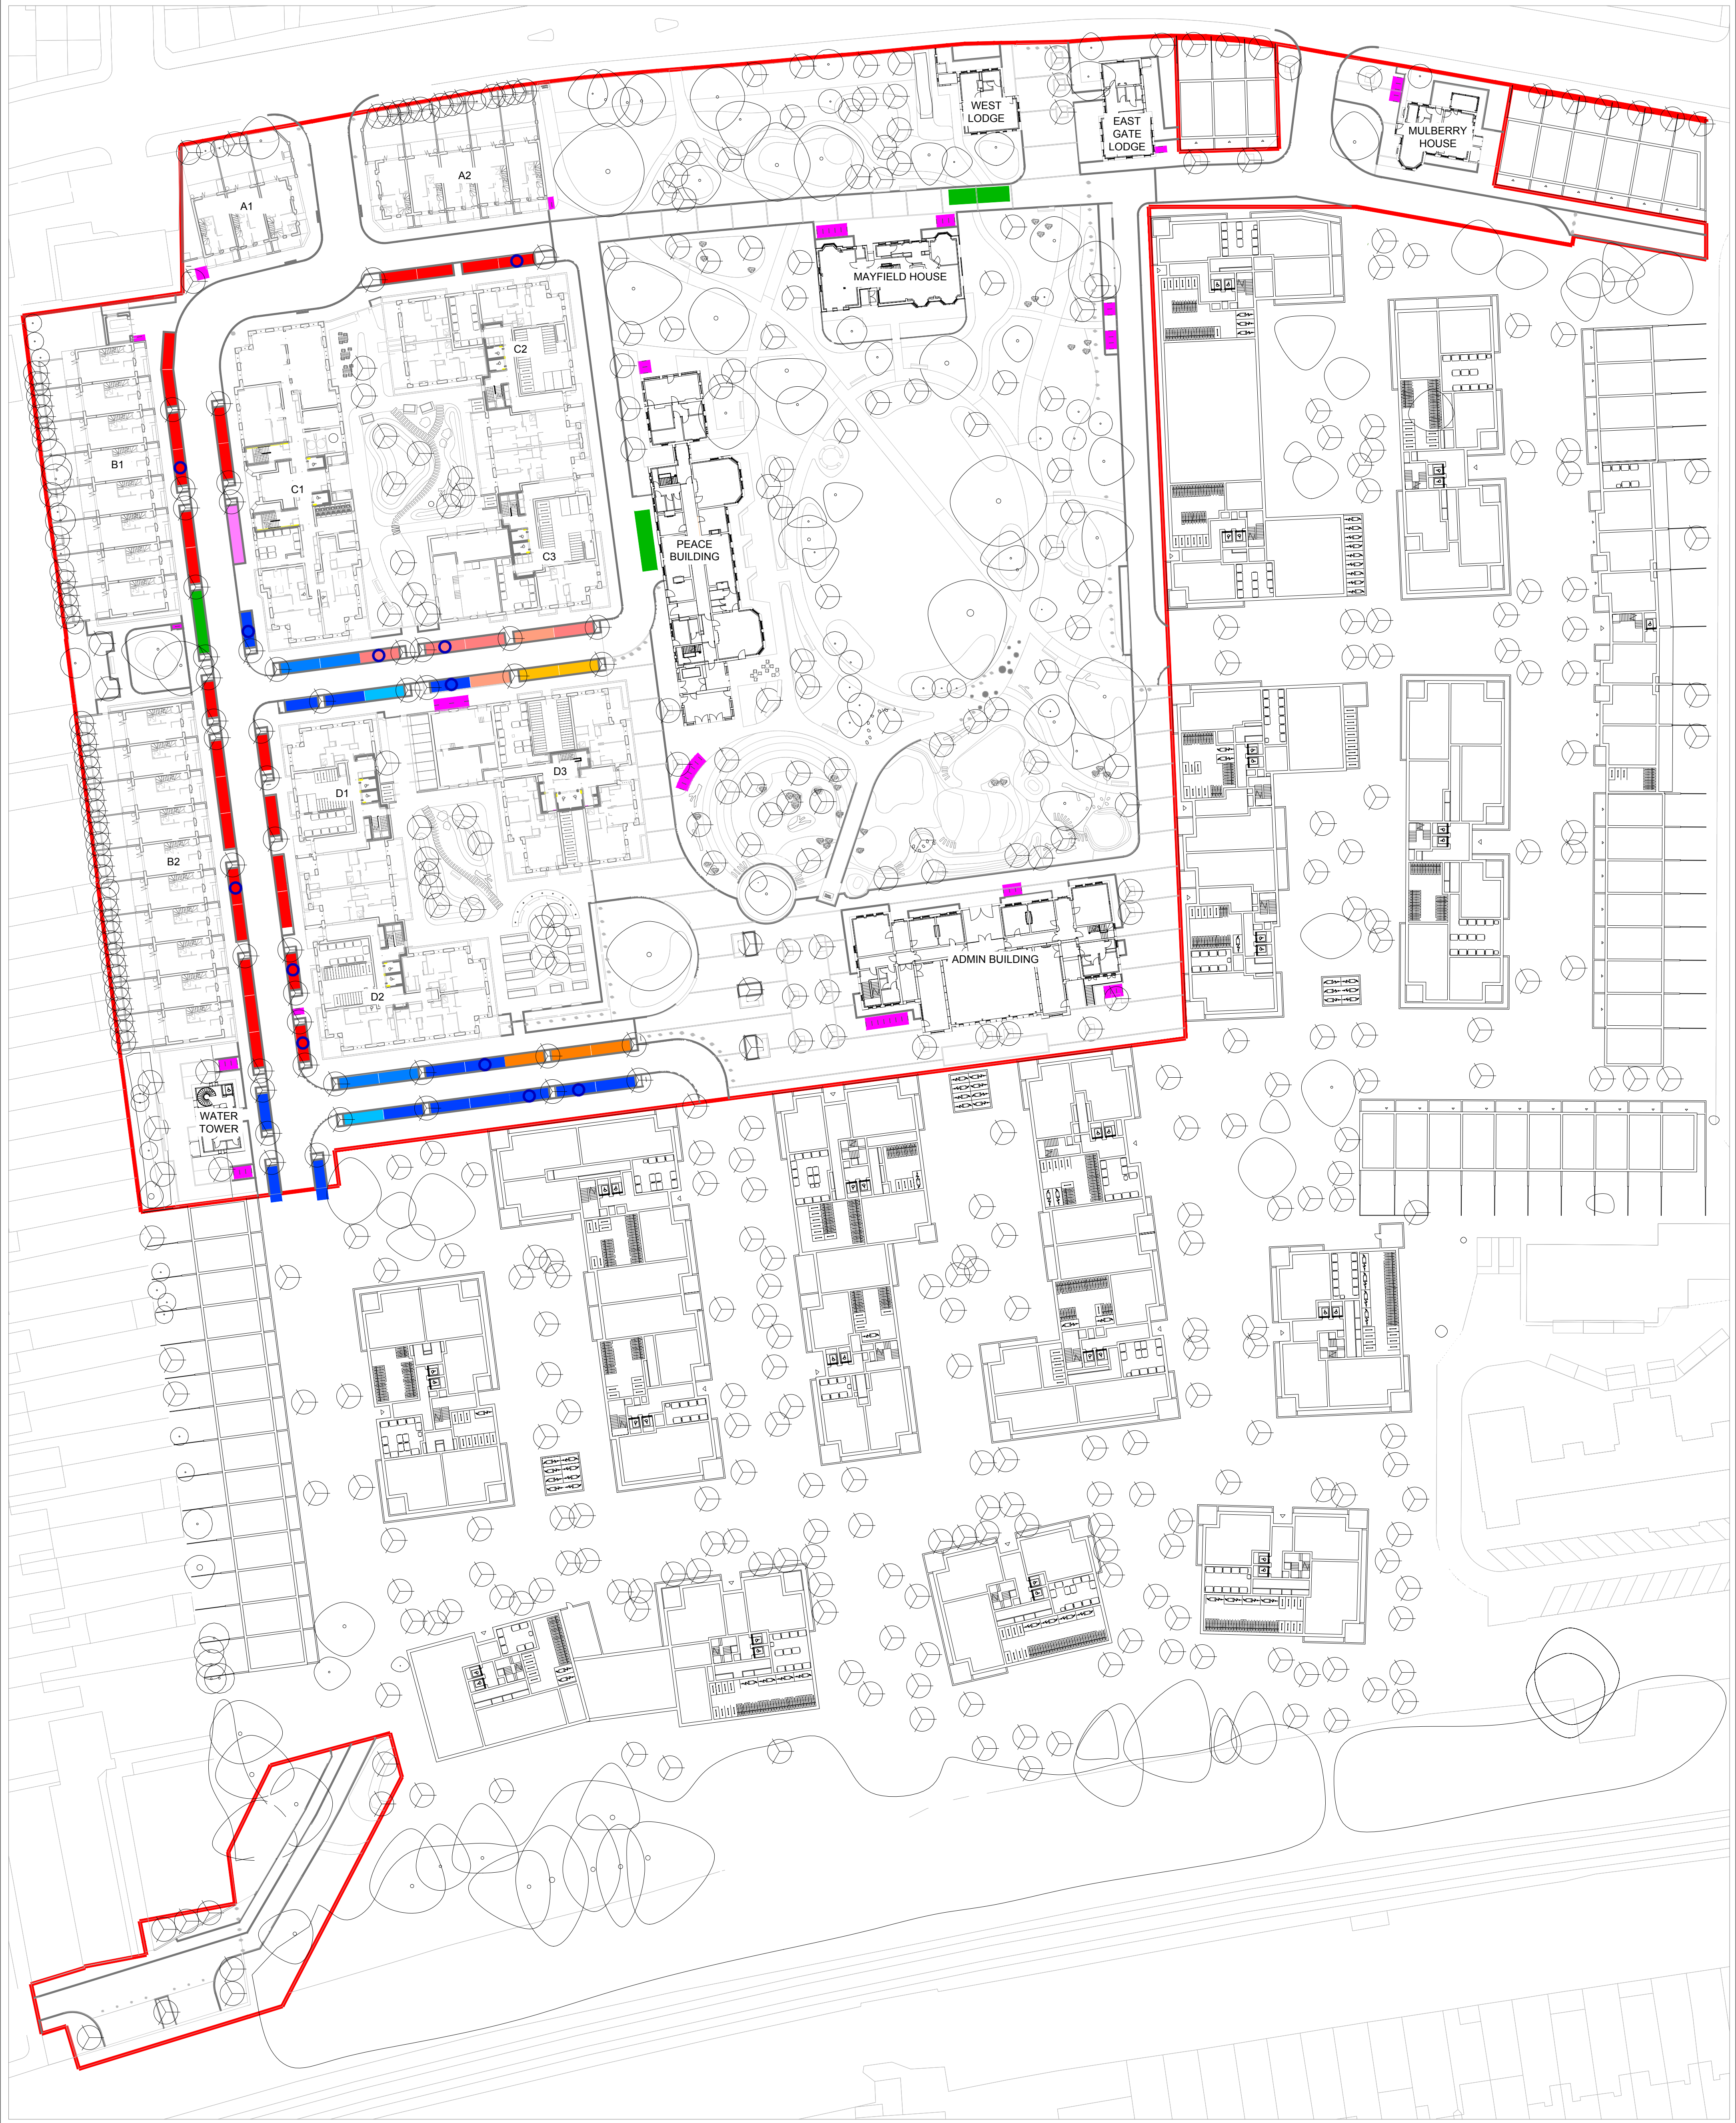

GENERAL NOTES:

1. DO NOT SCALE FROM THIS DRAWING. DIMENSIONS GOVERN.

2. ALL DIMENSIONS ARE IN MILLIMETRES UNLESS NOTED OTHERWISE.

3. ALL DIMENSIONS SHALL BE VERIFIED ON SITE BEFORE PROCEEDING WITH THE WORK.

4. PLINCKE SHALL BE NOTIFIED IN WRITING OF ANY DISCREPANCIES.

5. PLINCKE ACCEPTS NO LIABILITY FOR ANY EXPENSE LOSS OR DAMAGE OF WHATSOEVER NATURE AND KIND ARISING FROM ANY VARIATION MADE TO THIS DRAWING OR IN THE EXECUTION OF THE WORK TO WHICH IT RELATES WHICH HAS NOT BEEN REFERRED TO THEM AND PRIOR APPROVAL OBTAINED.

A1 Original Sheet Size

0mm 50mm

CDM:

IN ADDITION TO THE HAZARDS / RISKS NORMALLY ASSOCIATED WITH THE TYPES OF WORK DETAILED ON THIS DRAWING, NOTE THE FOLLOWING:

ITEM NO.	RISK REGISTER DETAILS

KEY:

PRIVATE STANDARD PARKING BAY (27hr PHASE 1A)

PRIVATE ACCESSIBLE PARKING BAY (4hr PHASE 1A)

PRIVATE FUTURE ACCESSIBLE PARKING BAY (2hr PHASE 1A)

AFFORDABLE STANDARD PARKING BAY (15hr PHASE 1A)

AFFORDABLE ACCESSIBLE PARKING BAY (4hr PHASE 1A)

AFFORDABLE FUTURE ACCESSIBLE PARKING BAY (2hr PHASE 1A)

COMMERCIAL ACCESSIBLE PARKING BAY (2hr PHASE 1A)

CAR CLUB PARKING BAY (3hr PHASE 1A)

AMBULANCE BAY (1hr PHASE 1A)

LOADING BAY (3hr PHASE 1A)

SHORT STAY CYCLE PARKING (118hr PHASE 1A)

ELECTRIC VEHICLE CHARGING POINT (12hr ACTIVE PHASE 1A) 20% ACTIVE / 80% PASSIVE PROVISION

GENERAL NOTES

1. REFER TO 'PHASE 1A CAR PARKING MANAGEMENT PLAN (N15301-MHT-XX-00-RP-C-01000) ISSUE P08

2. REFER TO LANDSCAPE DETAILS AND SPECIFICATIONS.

P03	STAGE 5 - S2 ISSUE	21.05.25	GW	CB
P02	PRELIMINARY S2 ISSUE	01.07.24	GW	CB
P01	PRELIMINARY S2 ISSUE	23.10.23	GW	CB
REV	REVISION	DATE	DWN	CHK

ACACIA
garden & horticulture

INTERIOR AND EXTERIOR LANDSCAPE CONSULTANTS & CONTRACTORS

15, ABERCROMBIE ROAD, WICKHAMSTEAD, HERTS AL9 6QJ
TEL: 01438 8377 0116 • FAX: 01438 8377 0117

N

plincke.
landscape urbanism design

London +44 (0)207 739 3330

Manchester +44 (0)161 237 9223

www.plincke.com

Project:
**ST ANN'S NEW NEIGHBOURHOOD
PHASE 1A**

Drawing:
**PARKING STRATEGY PLAN
PHASE 1A**

Date:
23.10.23

Scale:
1:500

Status:
S2 - Suitable for Information

Drm: GW

App'd: CB

Drawing No:
N15301-PLI-XX-ZZ-DR-L-10111

Rev:
P03

P03	STAGE 5 - S2 ISSUE	21.05.25	GW	CB
P02	PRELIMINARY S2 ISSUE	01.07.24	GW	CB
P01	PRELIMINARY S2 ISSUE	23.10.23	GW	CB
REV	REVISION	DATE	DWN	CHK