PLI- KT02
FT43
ST08a
ST08b
FT06
ST07a
ST07c
ST08a
ST03
ST04a
EVCP
ST04a
FE03
FE03
FE03

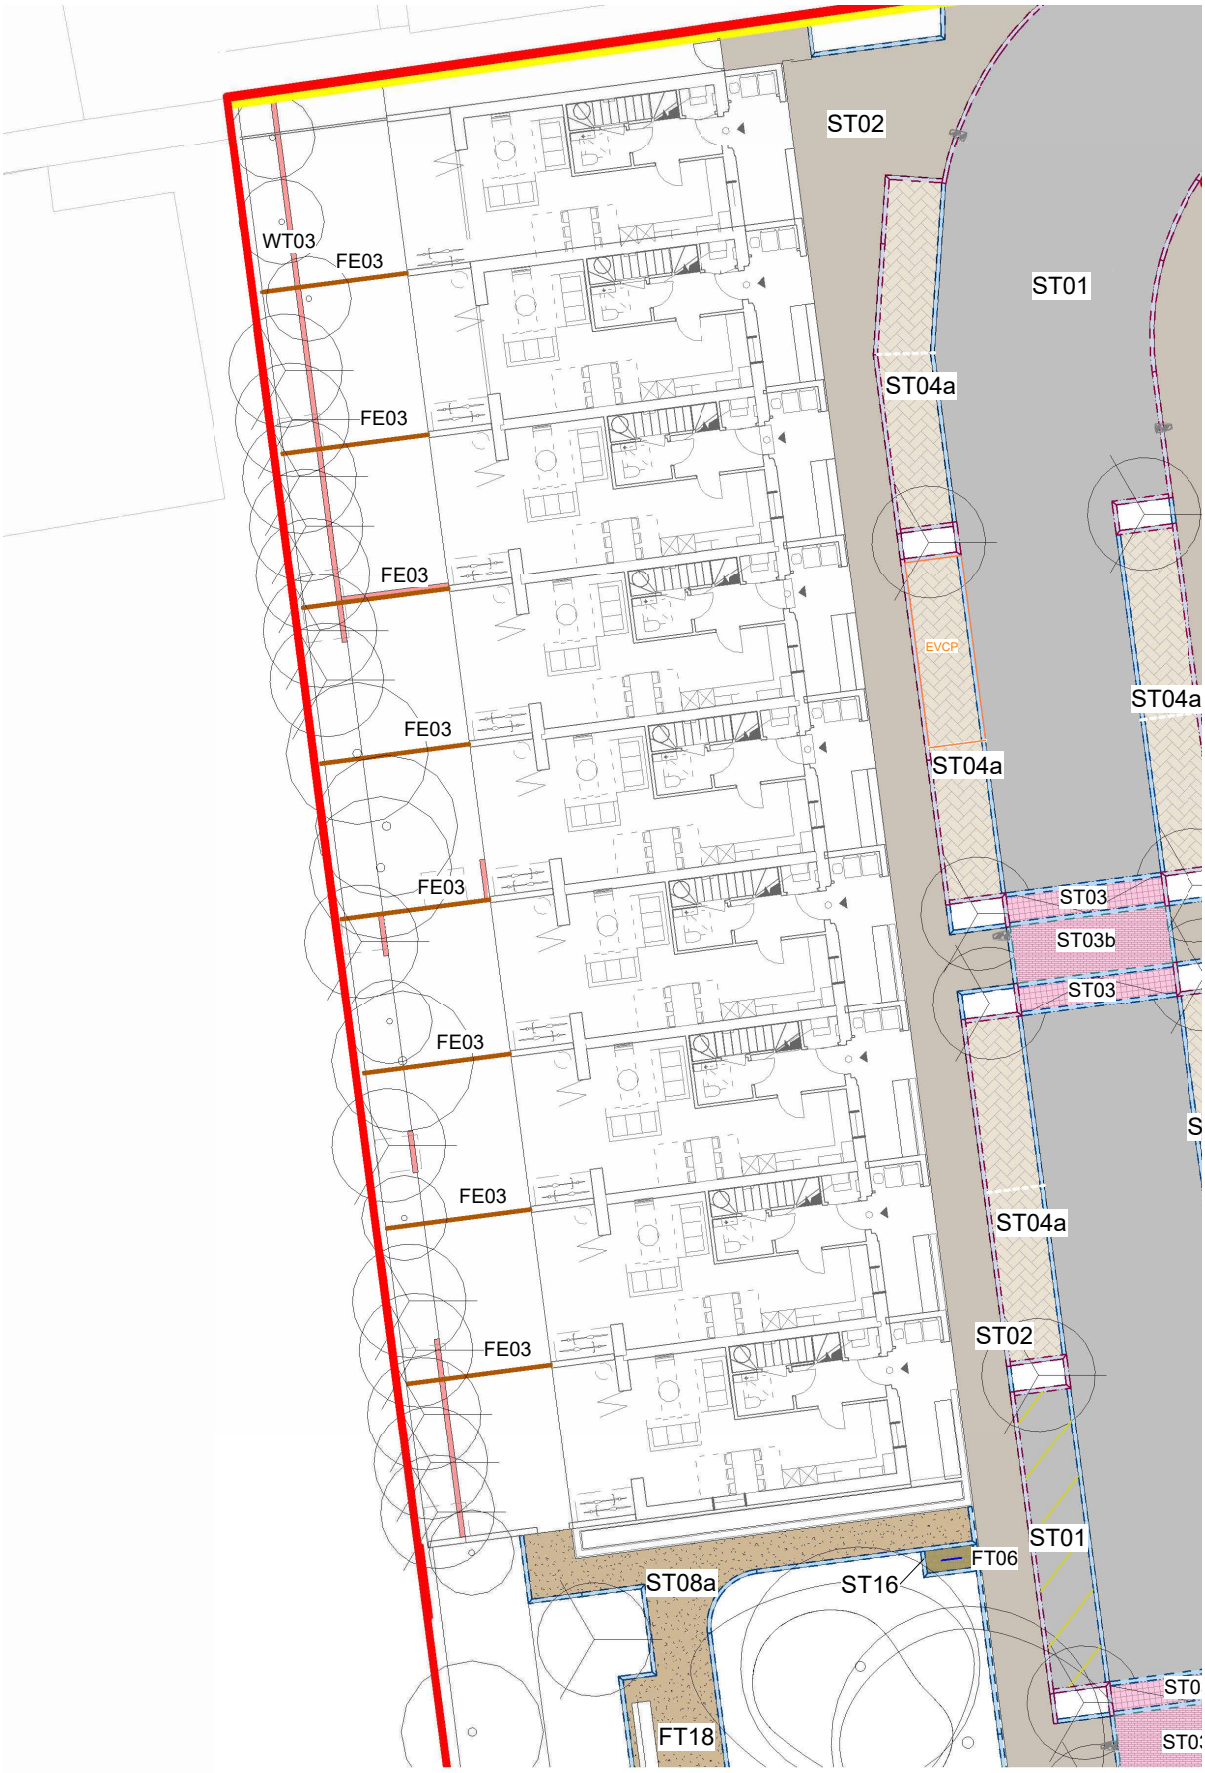

Extract taken from N15301-PLI-XX-ZZ-DR-L-30201 to show the plot B2 houses only.