


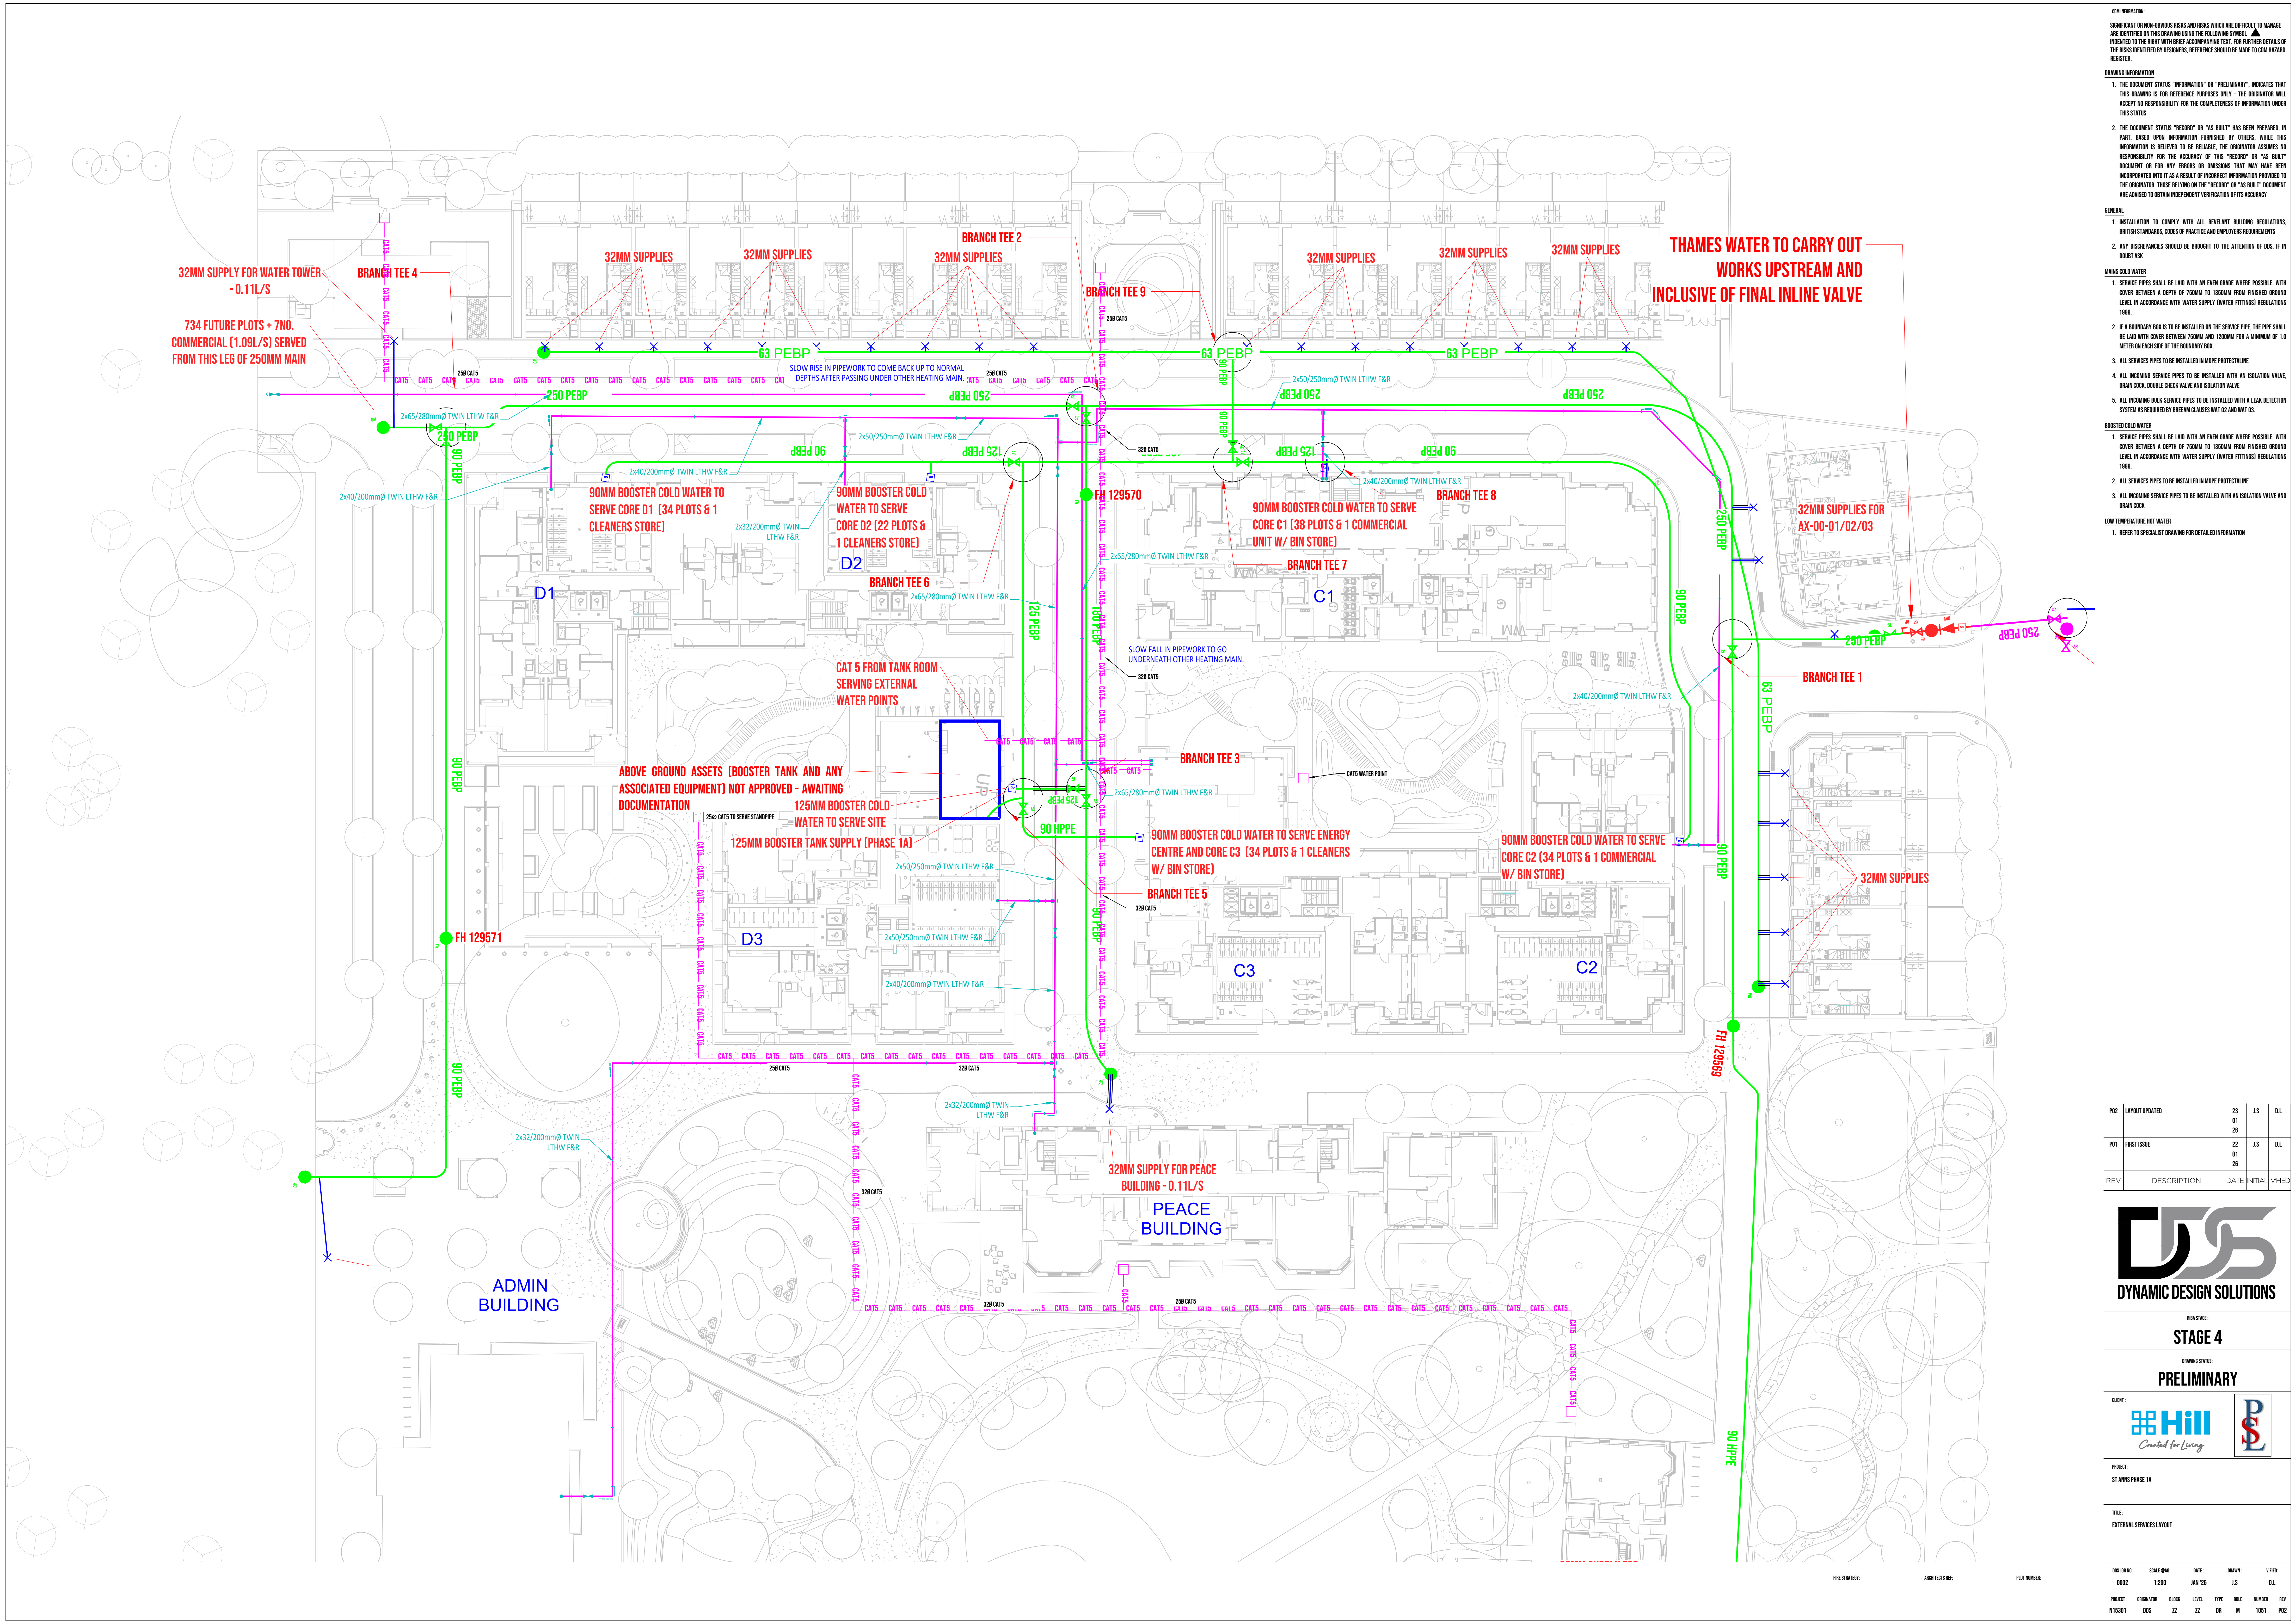

CON INFORMATION:
SIGNIFICANT OR NON-OVIOUS RISKS AND RISKS WHICH ARE DIFFICULT TO MANAGE ARE IDENTIFIED ON THIS DRAWING USING THE FOLLOWING SYMBOL: . INDENTED TO THE RIGHT WITH BRIEF ACCOMPANYING TEXT. FOR FURTHER DETAILS OF THE RISKS IDENTIFIED BY DESIGNERS, REFERENCE SHOULD BE MADE TO CON HAZARD REGISTER.

- DRAWING INFORMATION
1. THE DOCUMENT STATUS "INFORMATION" OR "PRELIMINARY" INDICATES THAT THIS DRAWING IS FOR REFERENCE PURPOSES ONLY - THE ORIGINATOR WILL ACCEPT NO RESPONSIBILITY FOR THE COMPLETENESS OF INFORMATION UNDER THIS STATUS
 2. THE DOCUMENT STATUS "RECORD" OR "AS BUILT" HAS BEEN PREPARED, IN PART, BASED UPON INFORMATION FURNISHED BY OTHERS. WHILE THIS INFORMATION IS BELIEVED TO BE RELIABLE, THE ORIGINATOR ASSUMES NO RESPONSIBILITY FOR THE ACCURACY OF THIS "RECORD" OR "AS BUILT" DOCUMENT OR FOR ANY ERRORS OR OMISSIONS THAT MAY HAVE BEEN INCORPORATED INTO IT AS A RESULT OF INCORRECT INFORMATION PROVIDED TO THE ORIGINATOR. THOSE RELYING ON THE "RECORD" OR "AS BUILT" DOCUMENT ARE ADVISED TO OBTAIN INDEPENDENT VERIFICATION OF ITS ACCURACY

- GENERAL
1. INSTALLATION TO COMPLY WITH ALL RELEVANT BUILDING REGULATIONS, BRITISH STANDARDS, CODES OF PRACTICE AND EMPLOYERS REQUIREMENTS
 2. ANY DISCREPANCIES SHOULD BE BROUGHT TO THE ATTENTION OF DDS, IF IN DOUBT ASK

- MAINING COLD WATER
1. SERVICE PIPES SHALL BE LAID WITH AN EVEN GRADE WHERE POSSIBLE, WITH COVER BETWEEN A DEPTH OF 750MM TO 1350MM FROM FINISHED GROUND LEVEL IN ACCORDANCE WITH WATER SUPPLY (WATER FITTINGS) REGULATIONS 1999.
 2. IF A BOUNDARY BOX IS TO BE INSTALLED ON THE SERVICE PIPE, THE PIPE SHALL BE LAID WITH COVER BETWEEN 750MM AND 1200MM FOR A MINIMUM OF 1.0 METER ON EACH SIDE OF THE BOUNDARY BOX.
 3. ALL SERVICES PIPES TO BE INSTALLED IN HOPE PROTECTALINE
 4. ALL INCOMING SERVICE PIPES TO BE INSTALLED WITH AN ISOLATION VALVE, DRAIN COCK, DOUBLE CHECK VALVE AND ISOLATION VALVE.
 5. ALL INCOMING BULK SERVICE PIPES TO BE INSTALLED WITH A LEAK DETECTION SYSTEM AS REQUIRED BY BREXAM CLAUSES MAY OR MAY NOT DO.

- BOOSTER COLD WATER
1. SERVICE PIPES SHALL BE LAID WITH AN EVEN GRADE WHERE POSSIBLE, WITH COVER BETWEEN A DEPTH OF 750MM TO 1350MM FROM FINISHED GROUND LEVEL IN ACCORDANCE WITH WATER SUPPLY (WATER FITTINGS) REGULATIONS 1999.
 2. ALL SERVICES PIPES TO BE INSTALLED IN HOPE PROTECTALINE
 3. ALL INCOMING SERVICE PIPES TO BE INSTALLED WITH AN ISOLATION VALVE AND DRAIN COCK

- LOW TEMPERATURE HOT WATER
1. REFER TO SPECIALIST DRAWING FOR DETAILED INFORMATION

P02	LAYOUT UPDATED	23	J.S	D.L
		01		
		26		
P01	FIRST ISSUE	22	J.S	D.L
		01		
		26		
REV	DESCRIPTION	DATE	INITIAL	VPED



DYNAMIC DESIGN SOLUTIONS

WBA STAGE:

STAGE 4

DRAWING STATUS:

PRELIMINARY

CLIENT:



PROJECT:

ST ANNS PHASE 1A

TITLE:

EXTERNAL SERVICES LAYOUT

DDS JOB NO:	SCALE (MM):	DATE:	DRAWN:	VPED:
0002	1:200	JAN '26	J.S	D.L

PROJECT:	ORIGINATOR:	BLOCK:	LEVEL:	TYPE:	WALE:	NUMBER:	REV:
N15301	DDS	ZZ	ZZ	DR	M	1051	P02