


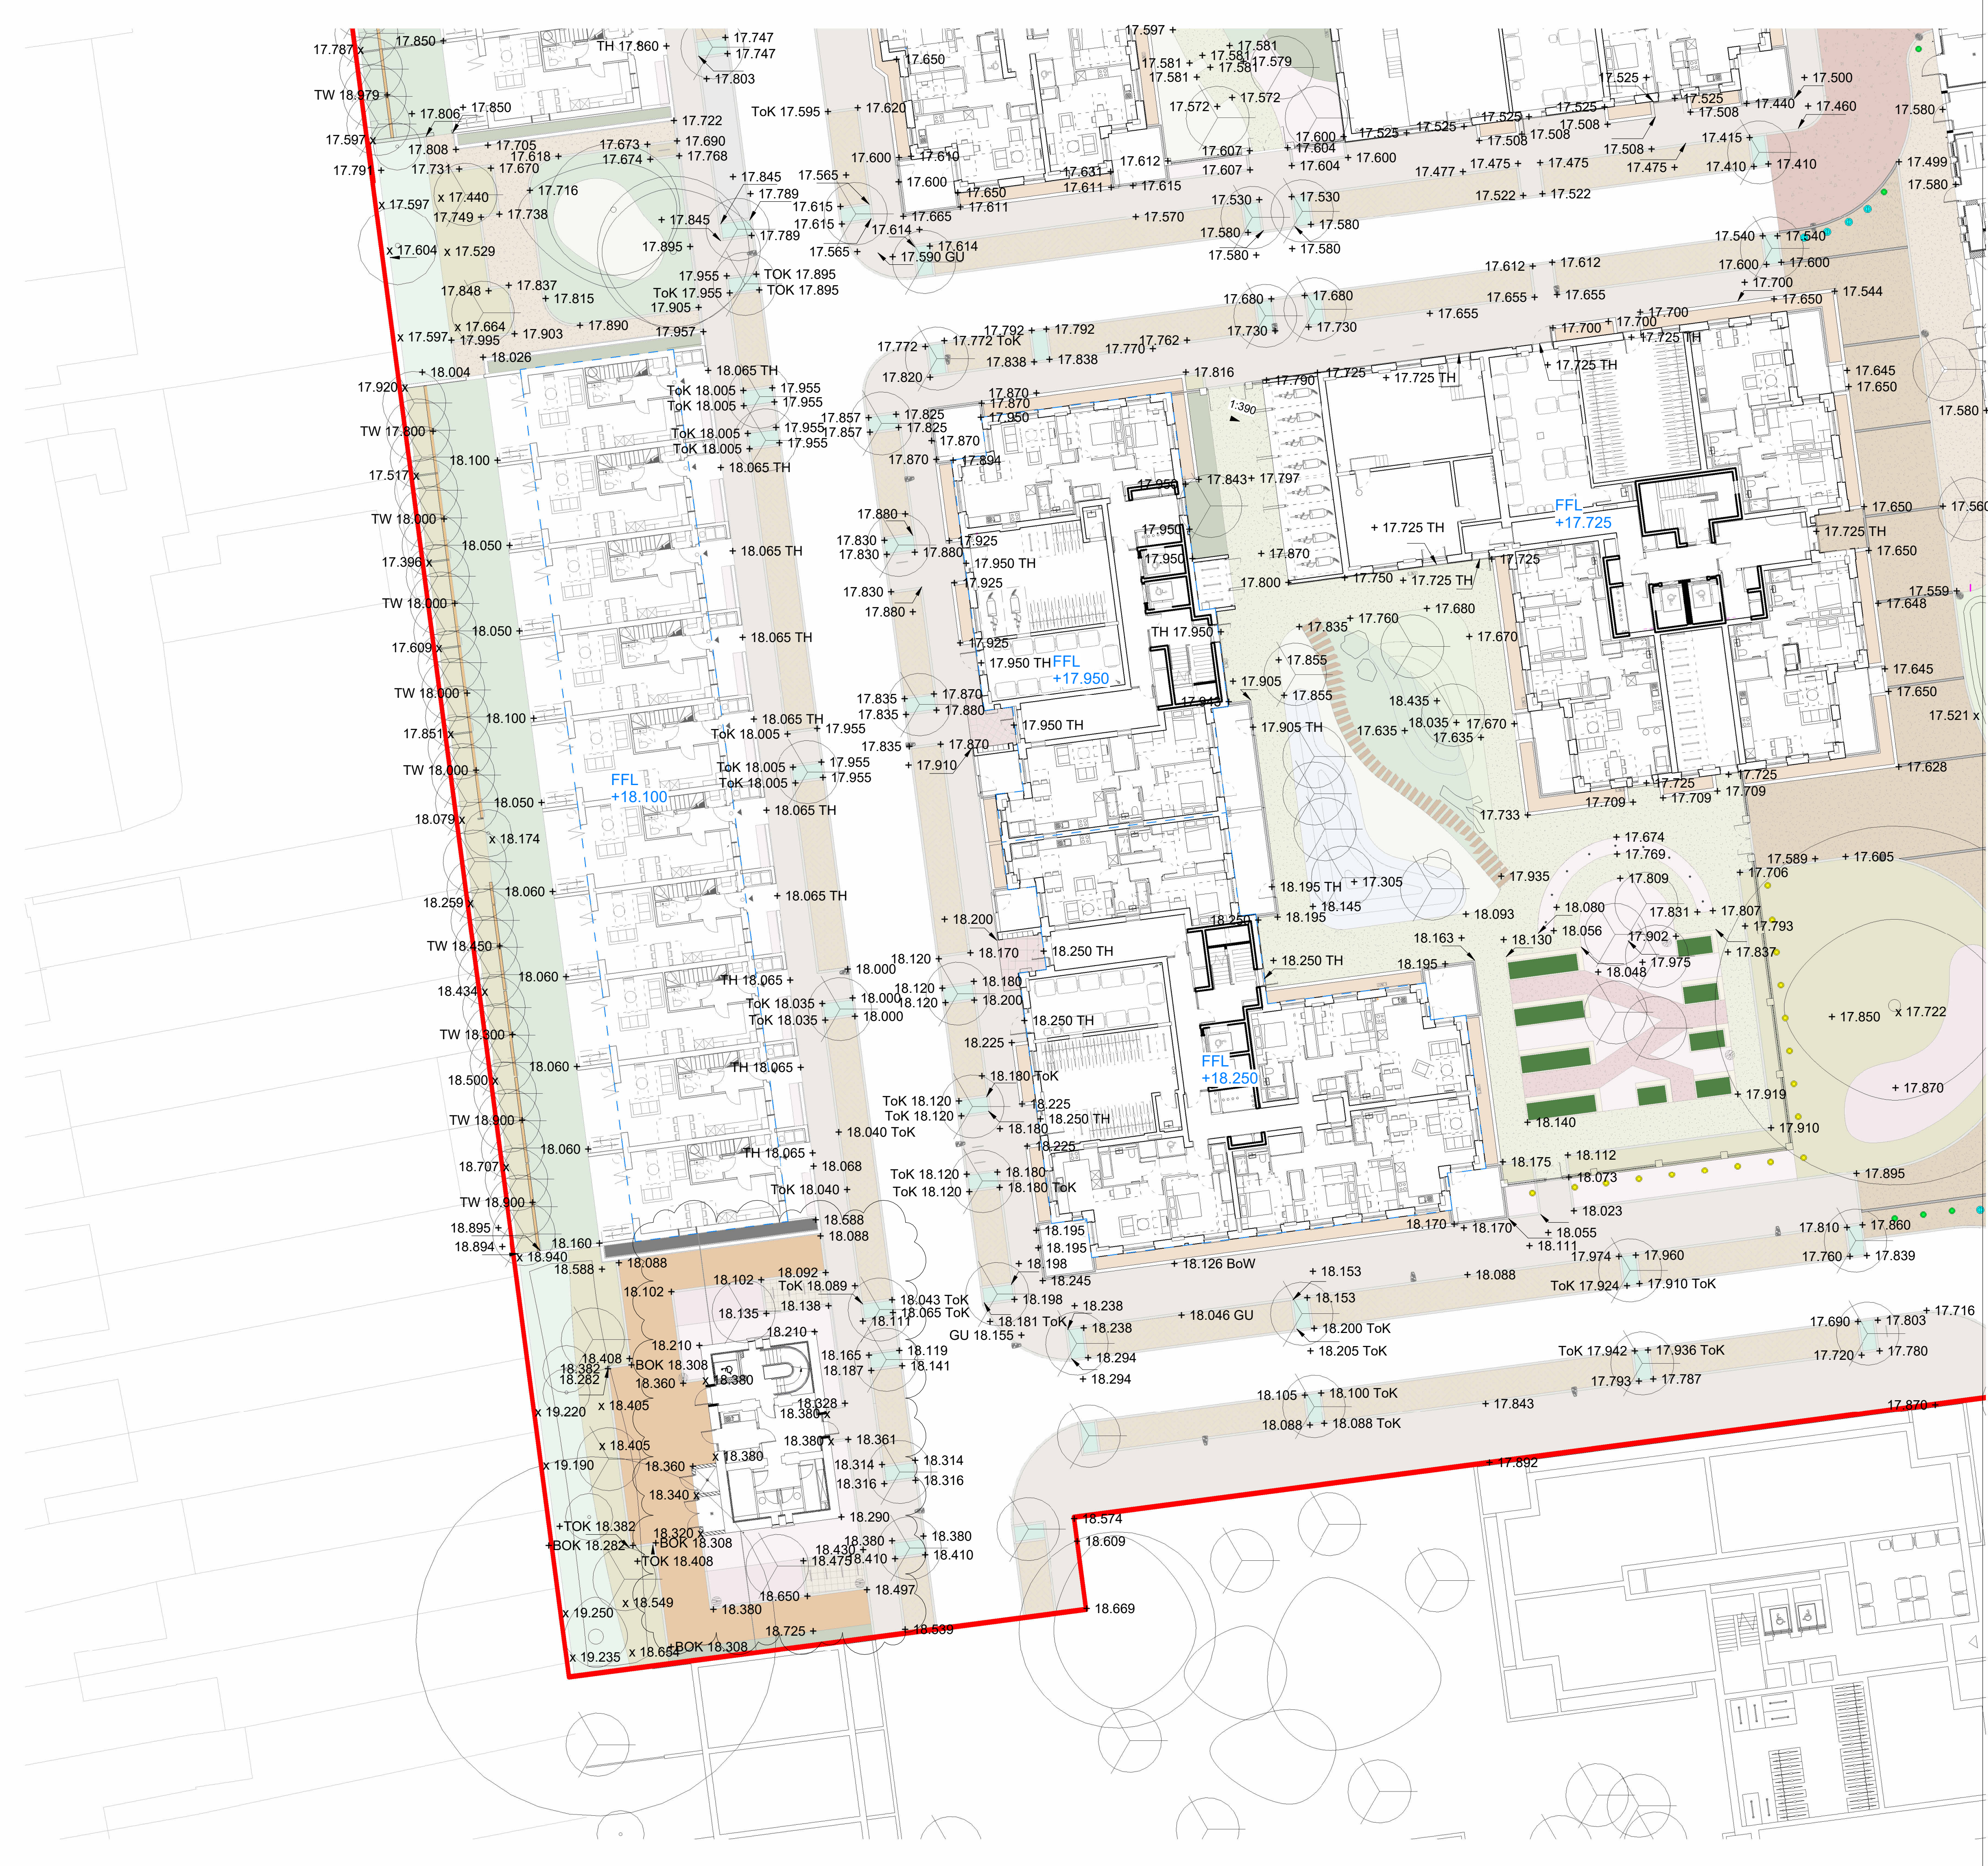

DRAWING NOTES:

GENERAL:

1. COPYRIGHT OF THIS DRAWING IS VESTED IN PLINCKE AND IT MUST NOT BE COPIED OR REPRODUCED WITHOUT CONSENT.
2. DO NOT SCALE FROM THIS DRAWING - DIMENSIONS GOVERN. IF IN DOUBT, ASK!
3. ALL DIMENSIONS ARE IN MILLIMETRES UNLESS NOTED OTHERWISE. ONLY FIGURED DIMENSIONS ARE TO BE TAKEN FROM THIS DRAWING.
4. ALL CONTRACTORS MUST VISIT SITE AND BE RESPONSIBLE FOR TAKING AND CHECKING ALL DIMENSIONS RELATIVE TO THEIR WORK.
5. PLINCKE SHALL BE NOTIFIED IMMEDIATELY BY EMAIL OF ANY DISCREPANCIES.
6. PLINCKE ACCEPTS NO LIABILITY FOR ANY EXPENSE, LOSS OR DAMAGE OF WHATSOEVER NATURE AND HOWEVER ARISING FROM ANY VARIATION MADE TO THIS DRAWING OR IN THE EXECUTION OF THE WORK TO WHICH IT RELATES WHICH HAS NOT BEEN REFERRED TO THEM AND PRIOR APPROVAL OBTAINED.
7. ALL PLINCKE DRAWINGS TO BE READ IN CONJUNCTION WITH ALL RELEVANT ARCHITECTURAL, GAS ENGINEERS AND MAE ENGINEERS DRAWINGS AND SPECIFICATIONS.

REFERENCE FILES:

1. THIS DRAWING IS BASED ON THE FOLLOWING EXTERNAL CONSULTANTS DRAWINGS:

CONSULTANT	REFERENCE FILE	DATE RECEIVED

HEALTH, SAFETY & ENVIRONMENTAL INFORMATION:

1. IT IS ASSUMED THAT ALL WORKS ON THIS DRAWING WILL BE CARRIED OUT BY A COMPETENT CONTRACTOR AND, WHERE APPROPRIATE, WORKING TO AN APPROVED METHOD STATEMENT.
2. THIS DRAWING IS TO BE READ IN CONJUNCTION WITH ALL OTHER HAZARDS / RISKS WHICH HAVE BEEN IDENTIFIED AND RECORDED WITHIN THE PRE-CONSTRUCTION INFORMATION PACK AND / OR THE CONSTRUCTION PHASE HAS PLAN.
3. IN ADDITION TO THE HAZARDS / RISKS NORMALLY ASSOCIATED WITH THE TYPES OF WORK DETAILED ON THIS DRAWING, NOTE THE FOLLOWING:

ITEM N°	RISK REGISTER DETAILS

C04	Issued for Construction	22.01.2025	MZ	GW
C03	Issued for Construction	09.12.2024	MZ	GW
C02	Issued for Construction	03.05.2024	MZ	GW
C01	Issued for Construction	05.12.2023	AG	GW
REV.	REV. DESCRIPTION	DATE	DWN	CHK



CLIENT

ACACIA
architects & interior designers

INTERIOR AND EXTERIOR LANDSCAPE CONSULTANTS & CONTRACTORS

31 ALBERT ROAD • LONDON W1B 5AL
TEL: 020 7393 3330 • FAX: 020 7393 3331
WWW.PLINCKE.CO.UK

plincke.

MANCHESTER 0161 237 8223 north@plincke.com
RUGBY 0178 881 7866 midlands@plincke.com
LONDON 0207 739 3330 london@plincke.com

PROJECT TITLE: **St Anne's**

DRAWING TITLE: **DETAILED LEVELS PLAN 04**


PROJECT No.: **N15301-** DRAWING No.: **PLI-XX-ZZ-DR-L-00404**

SCALE BAR @ 1 : 200

GRAPHIC SCALE 1:200

STATUS	S5
STAGE	6
DATE	05.12.2024
REVISION	C04

SCALE @ A1

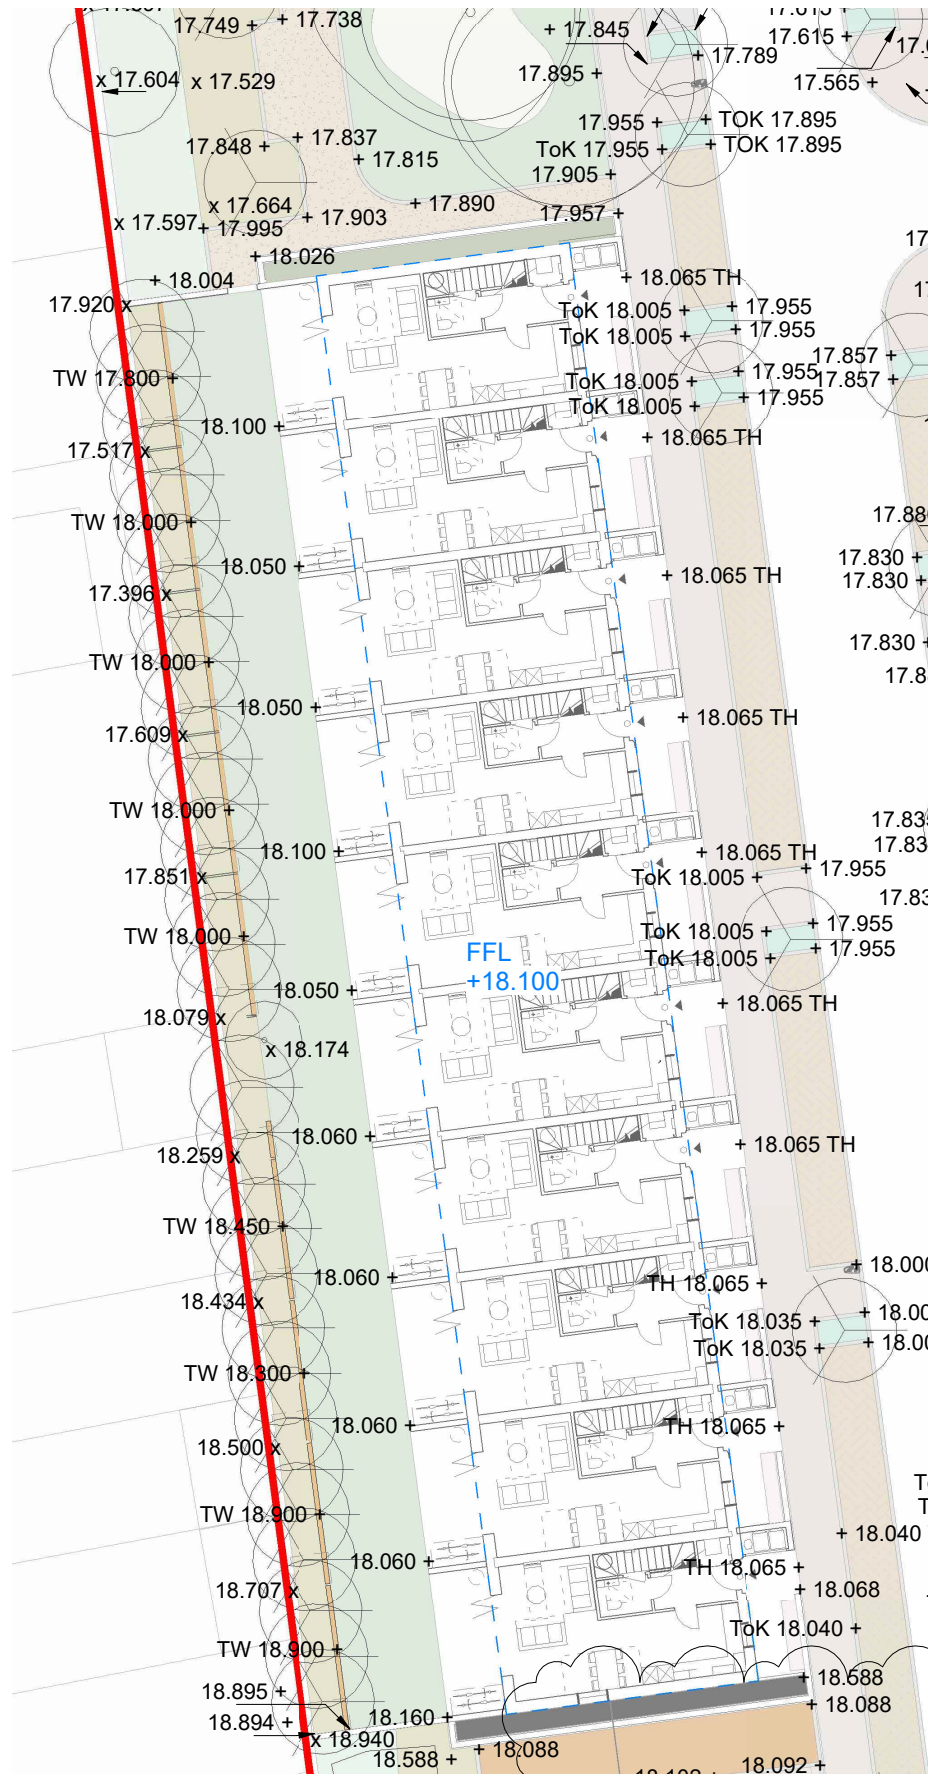

Extract of plot B1 houses taken from 'N15301-PLI-XX-ZZ-DR-L-00404'