


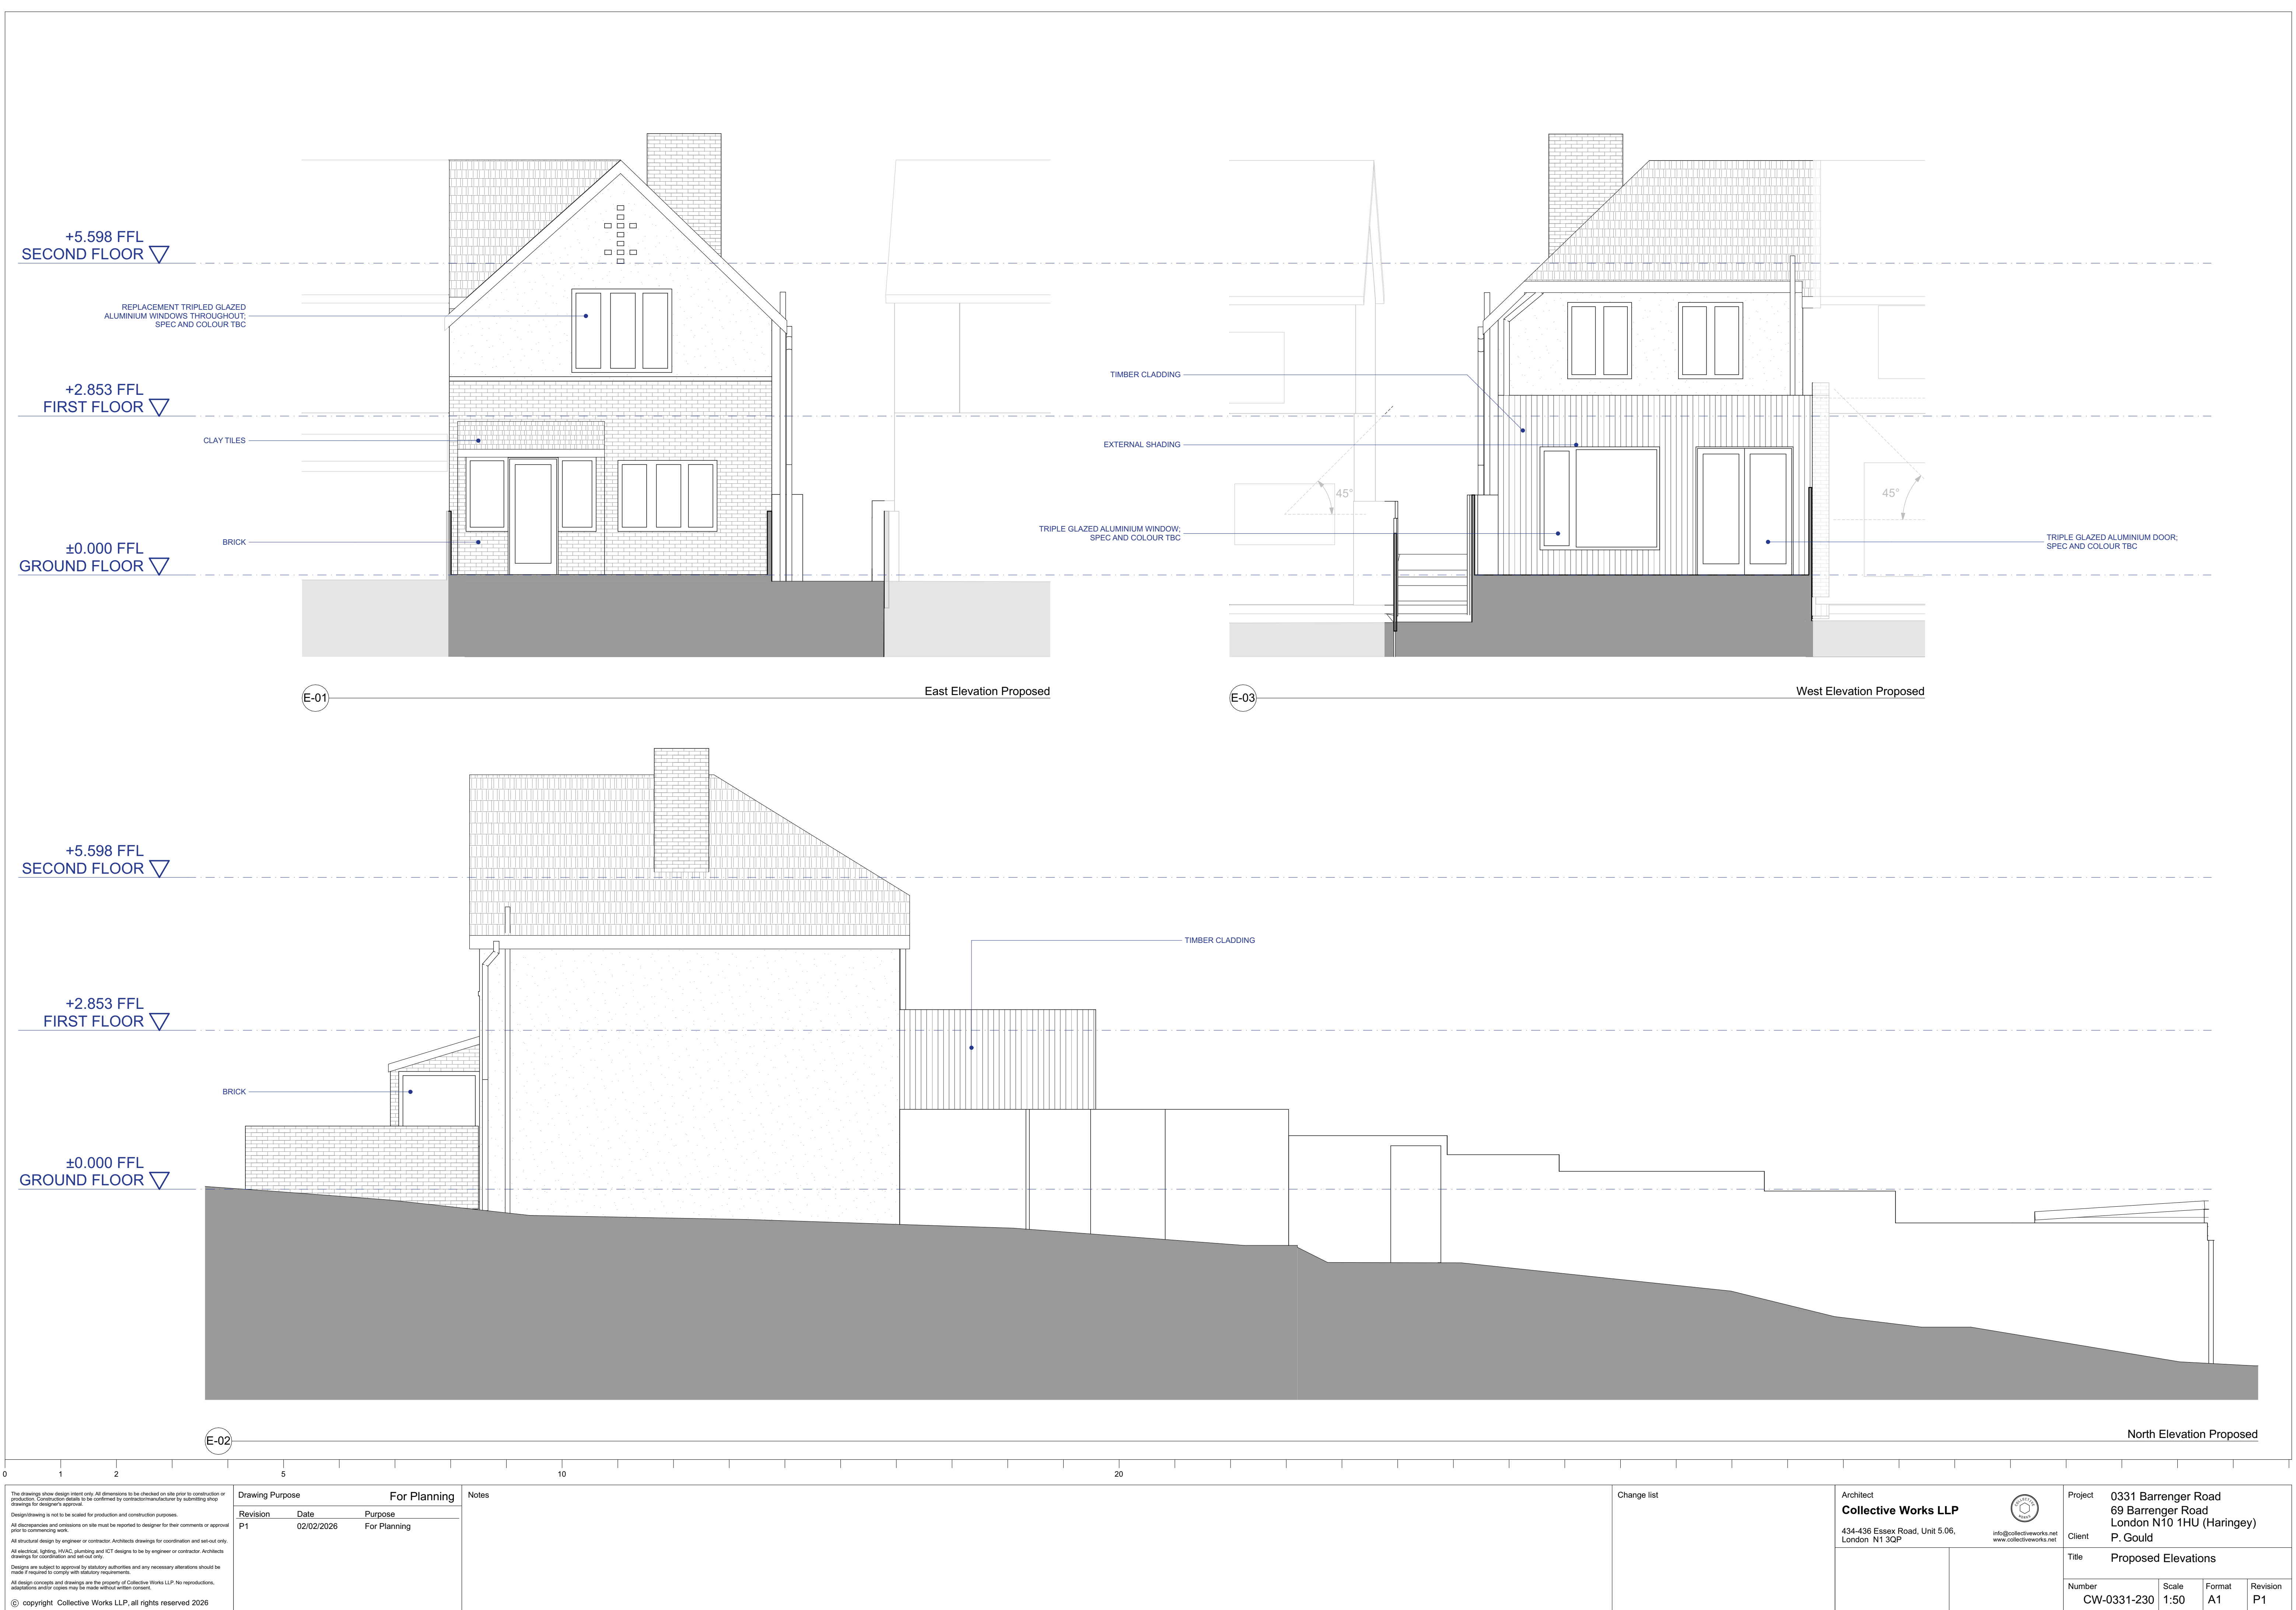

The drawings show design intent only. All dimensions to be checked on site prior to construction or production. Construction details to be confirmed by contractor/manufacture by submitting shop drawings for designer's approval.

Design/drawing is not to be scaled for production and construction purposes.

All discrepancies and omissions on site must be reported to designer for their comments or approval prior to commencing work.

All structural design by engineer or contractor. Architects drawings for coordination and set-out only.

All electrical, lighting, HVAC, plumbing and ICT designs to be by engineer or contractor. Architects drawings for coordination and set-out only.

Designs are subject to approval by statutory authorities and any necessary alterations should be made if required to comply with statutory requirements.

All design concepts and drawings are the property of Collective Works LLP. No reproductions, adaptations and/or copies may be made without written consent.

© copyright Collective Works LLP, all rights reserved 2026

Drawing Purpose			For Planning
Revision	Date	Purpose	
P1	02/02/2026	For Planning	

Notes

Change list

Architect Collective Works LLP 434-436 Essex Road, Unit 5.06, London N1 3QP		 info@collectiveworks.net www.collectiveworks.net		Project 0331 Barrenger Road 69 Barrenger Road London N10 1HU (Haringey)	
		Client P. Gould		Title Proposed Elevations	
Number CW-0331-230	Scale 1:50	Format A1	Revision P1		