


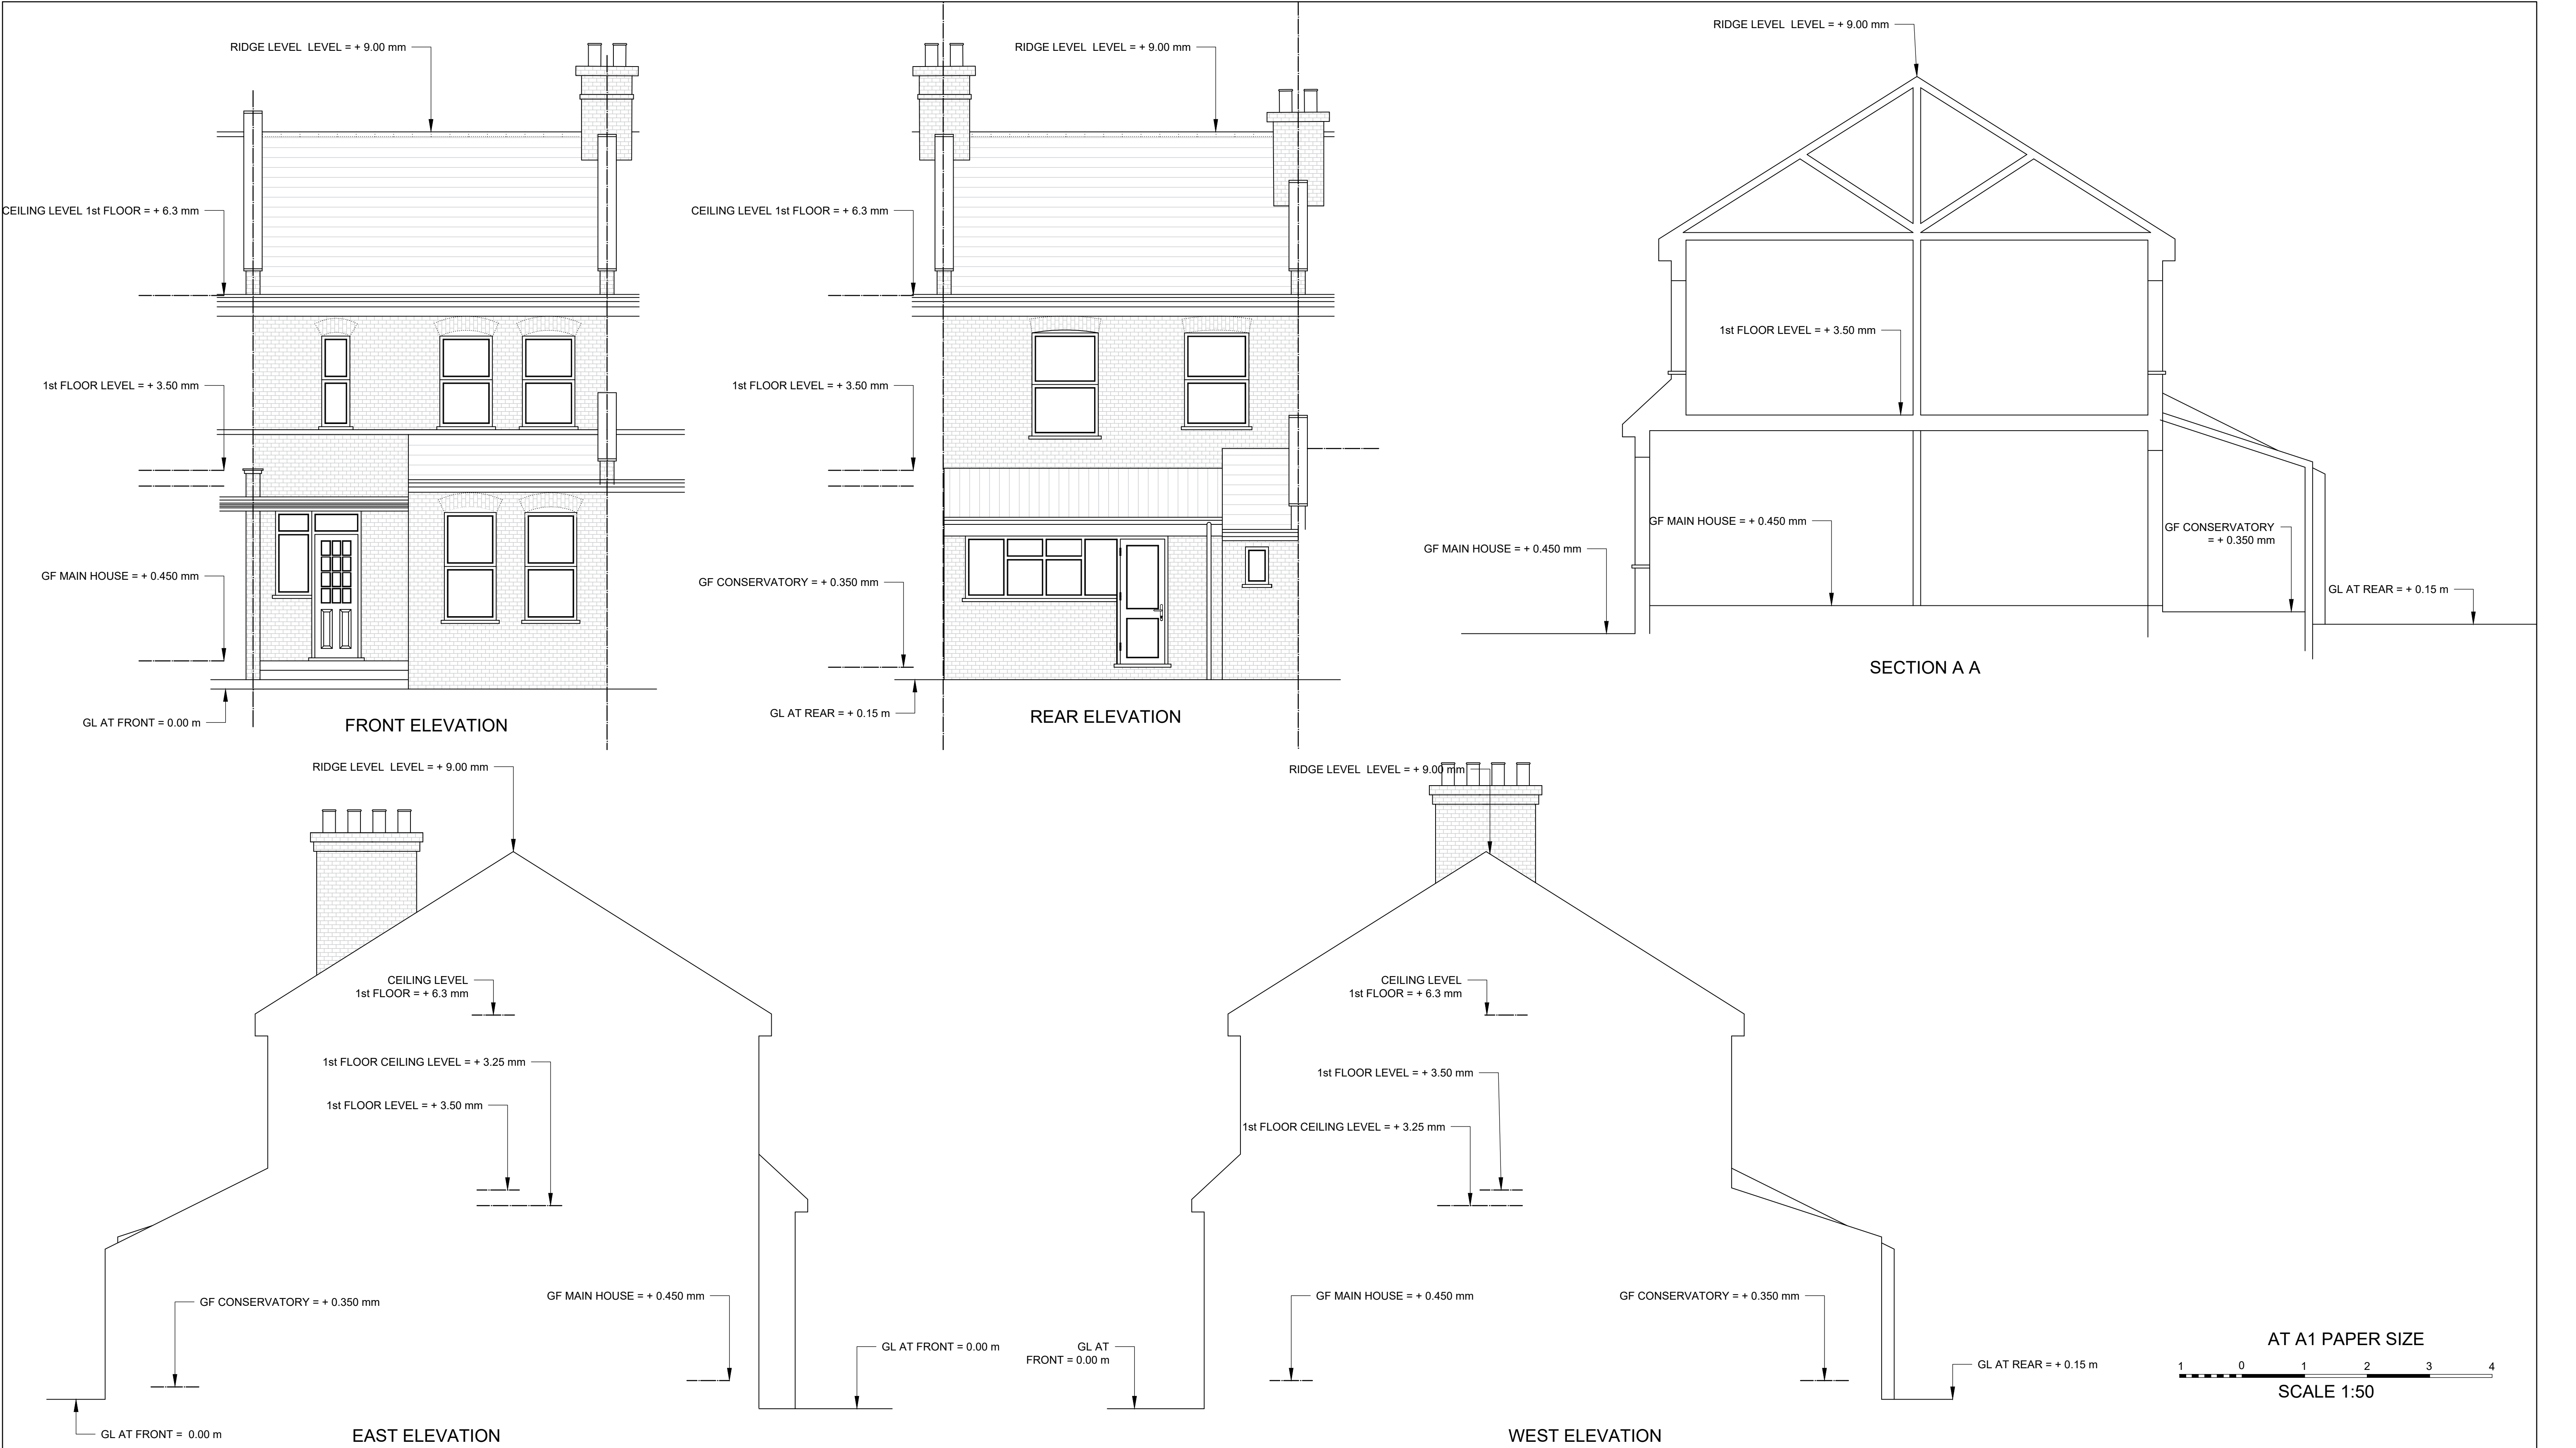

|   |                    |   |
|---|--------------------|---|
| MR AND MRS G PAPAPHOTIS<br>ESTABLISHED USE APPLICATION<br>24 HEWITT AVENUE, LONDON, N22 6QD<br>EXISTING ELEVATIONS AND SECTIONS |                    |   |
| DRAWING NO: HAH/P/2 OF 2   | SCALE: 1:50        |   |
| J.A. IOANNOU B Sc (Eng), C Eng, FICE                                                                                            | CHARTERED ENGINEER | 75 MINCHENDEN CRESCENT<br>SOUTHGATE<br>LONDON N14 7EP<br>TEL: 0208868267 / MOB: 07985419990<br>EMAIL: joannou@aol.com |
| DATE: NPVEMBER 2025   |                    |   |