


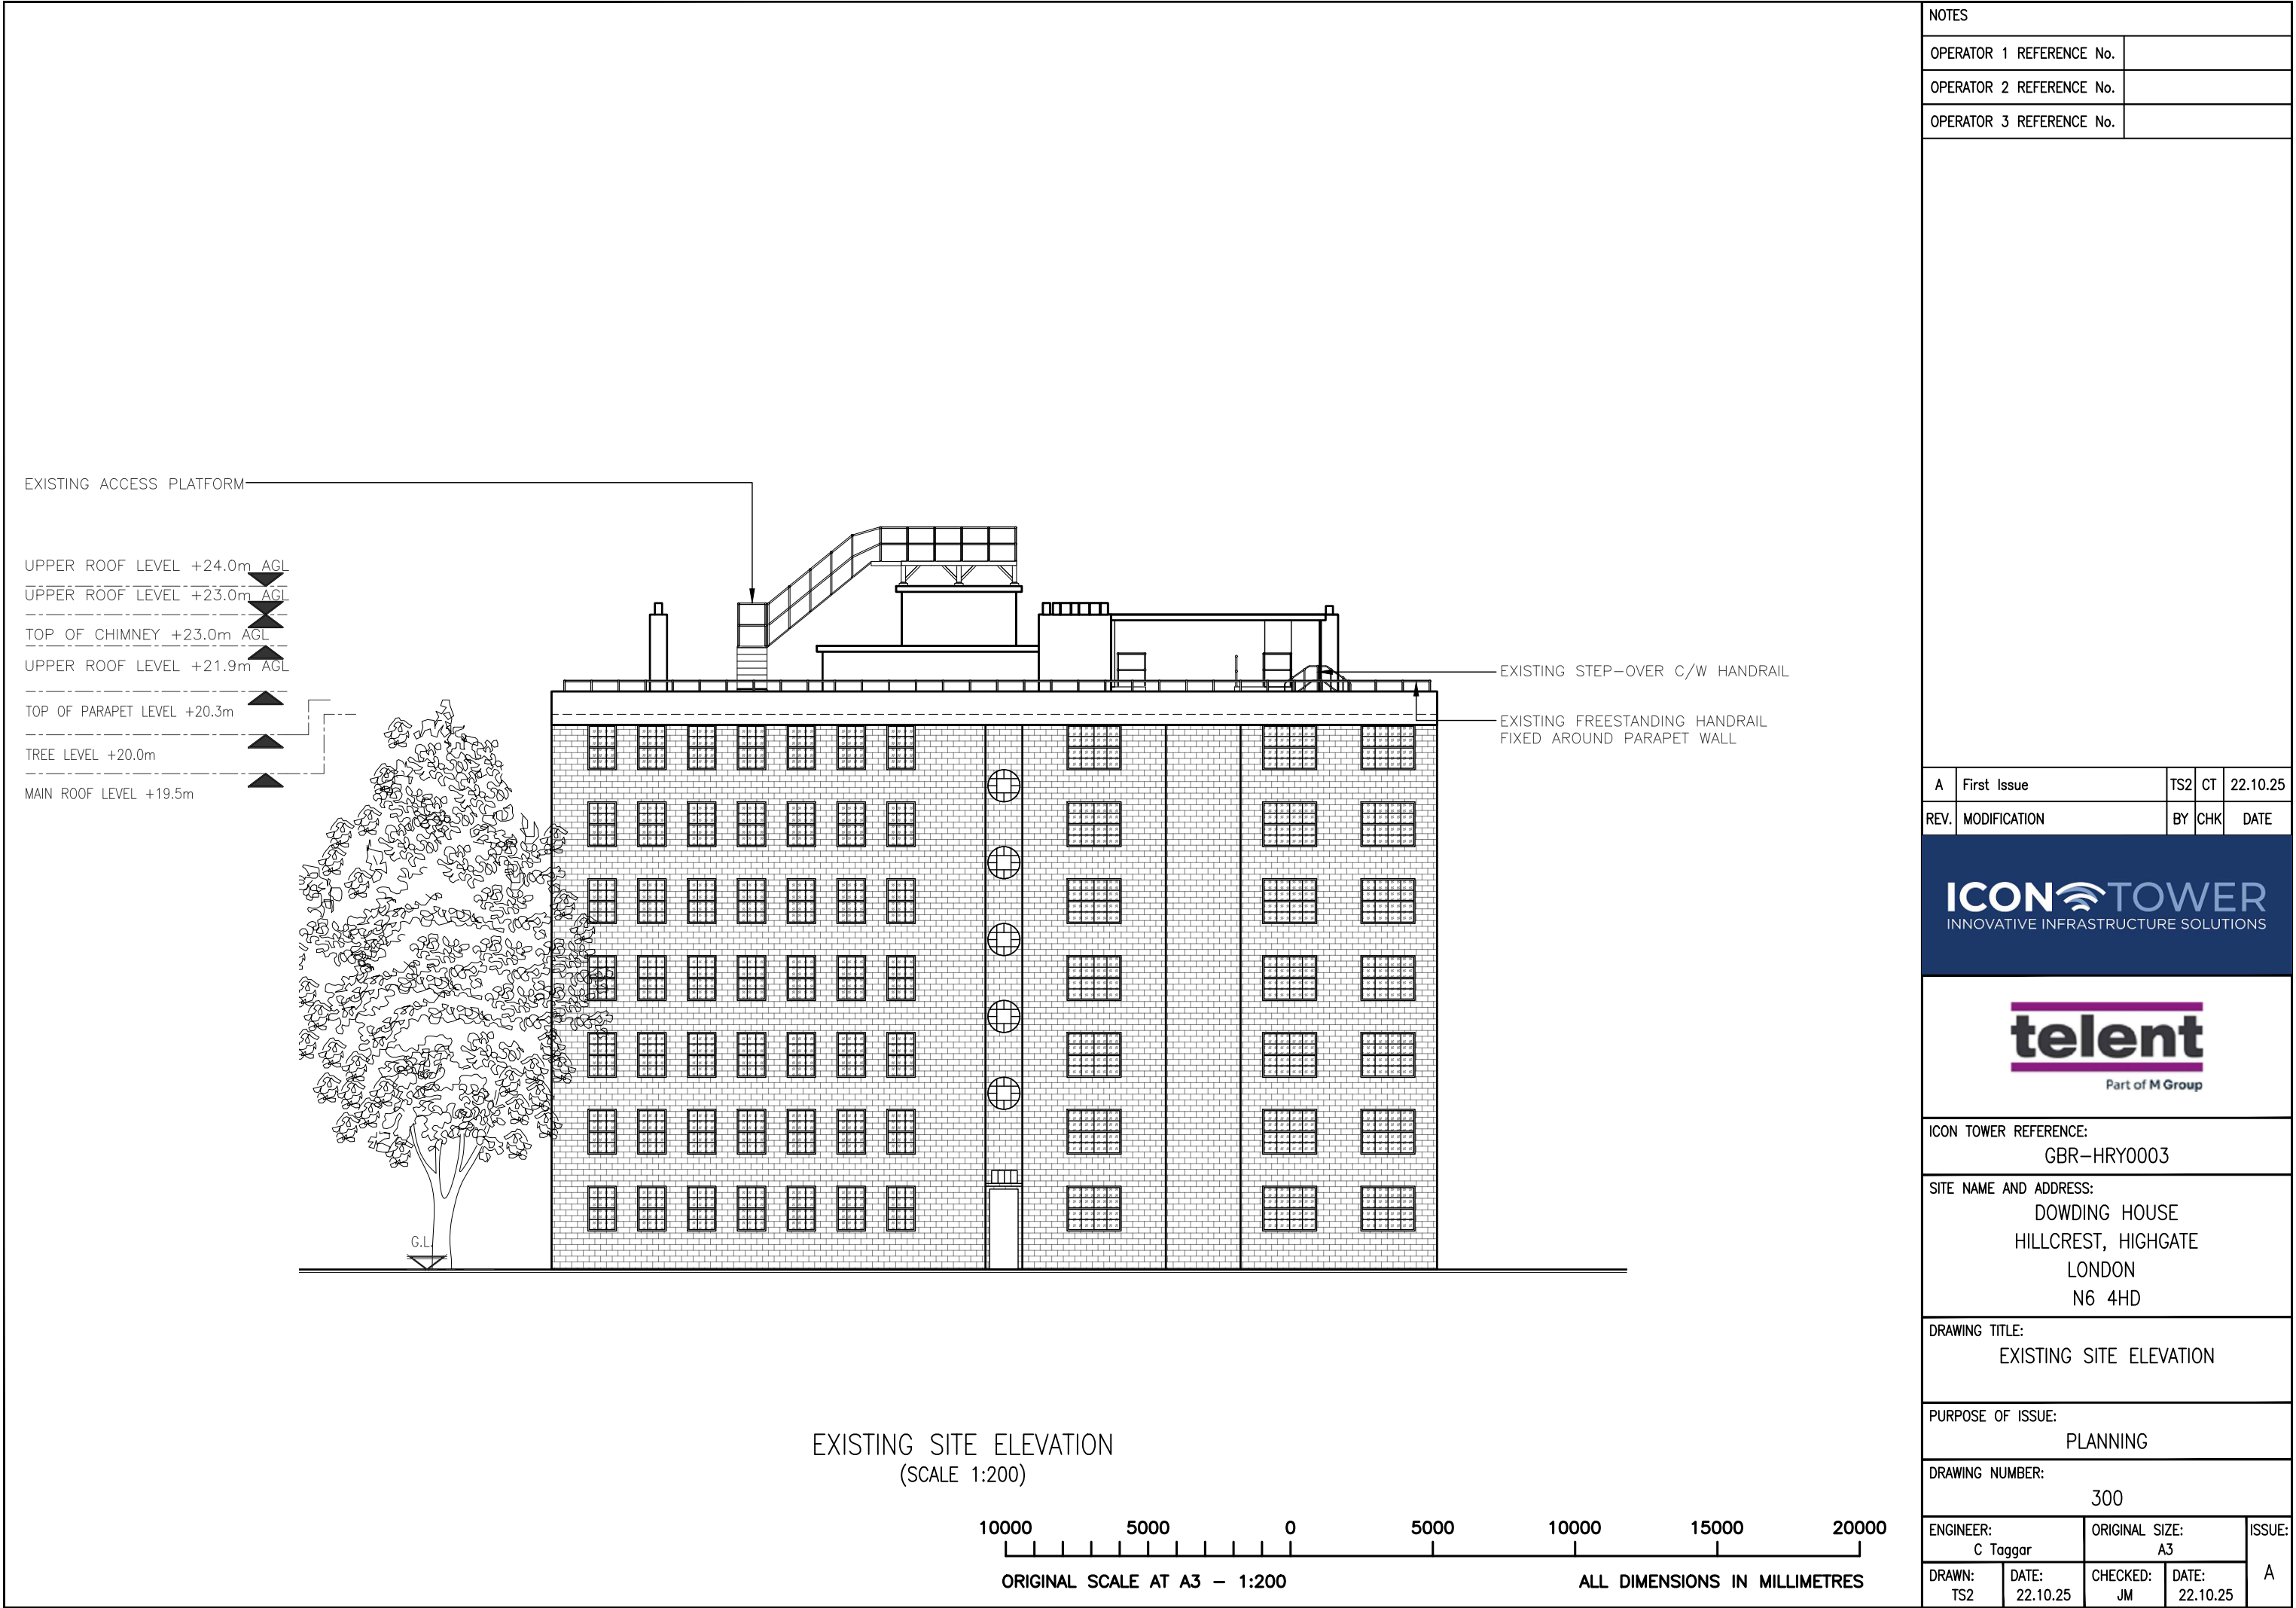

NOTES	
OPERATOR 1 REFERENCE No.	
OPERATOR 2 REFERENCE No.	
OPERATOR 3 REFERENCE No.	

A	First Issue	TS2	CT	22.10.25
REV.	MODIFICATION	BY	CHK	DATE

ICON TOWER
INNOVATIVE INFRASTRUCTURE SOLUTIONS

telent
Part of M Group

ICON TOWER REFERENCE:
GBR-HRY0003

SITE NAME AND ADDRESS:
DOWDING HOUSE
HILLCREST, HIGHGATE
LONDON
N6 4HD

DRAWING TITLE:
EXISTING SITE ELEVATION

PURPOSE OF ISSUE:
PLANNING

DRAWING NUMBER:
300

ENGINEER: C Taggar		ORIGINAL SIZE: A3		ISSUE: A
DRAWN: TS2	DATE: 22.10.25	CHECKED: JM	DATE: 22.10.25	