



LEVEL THREE - LOFT

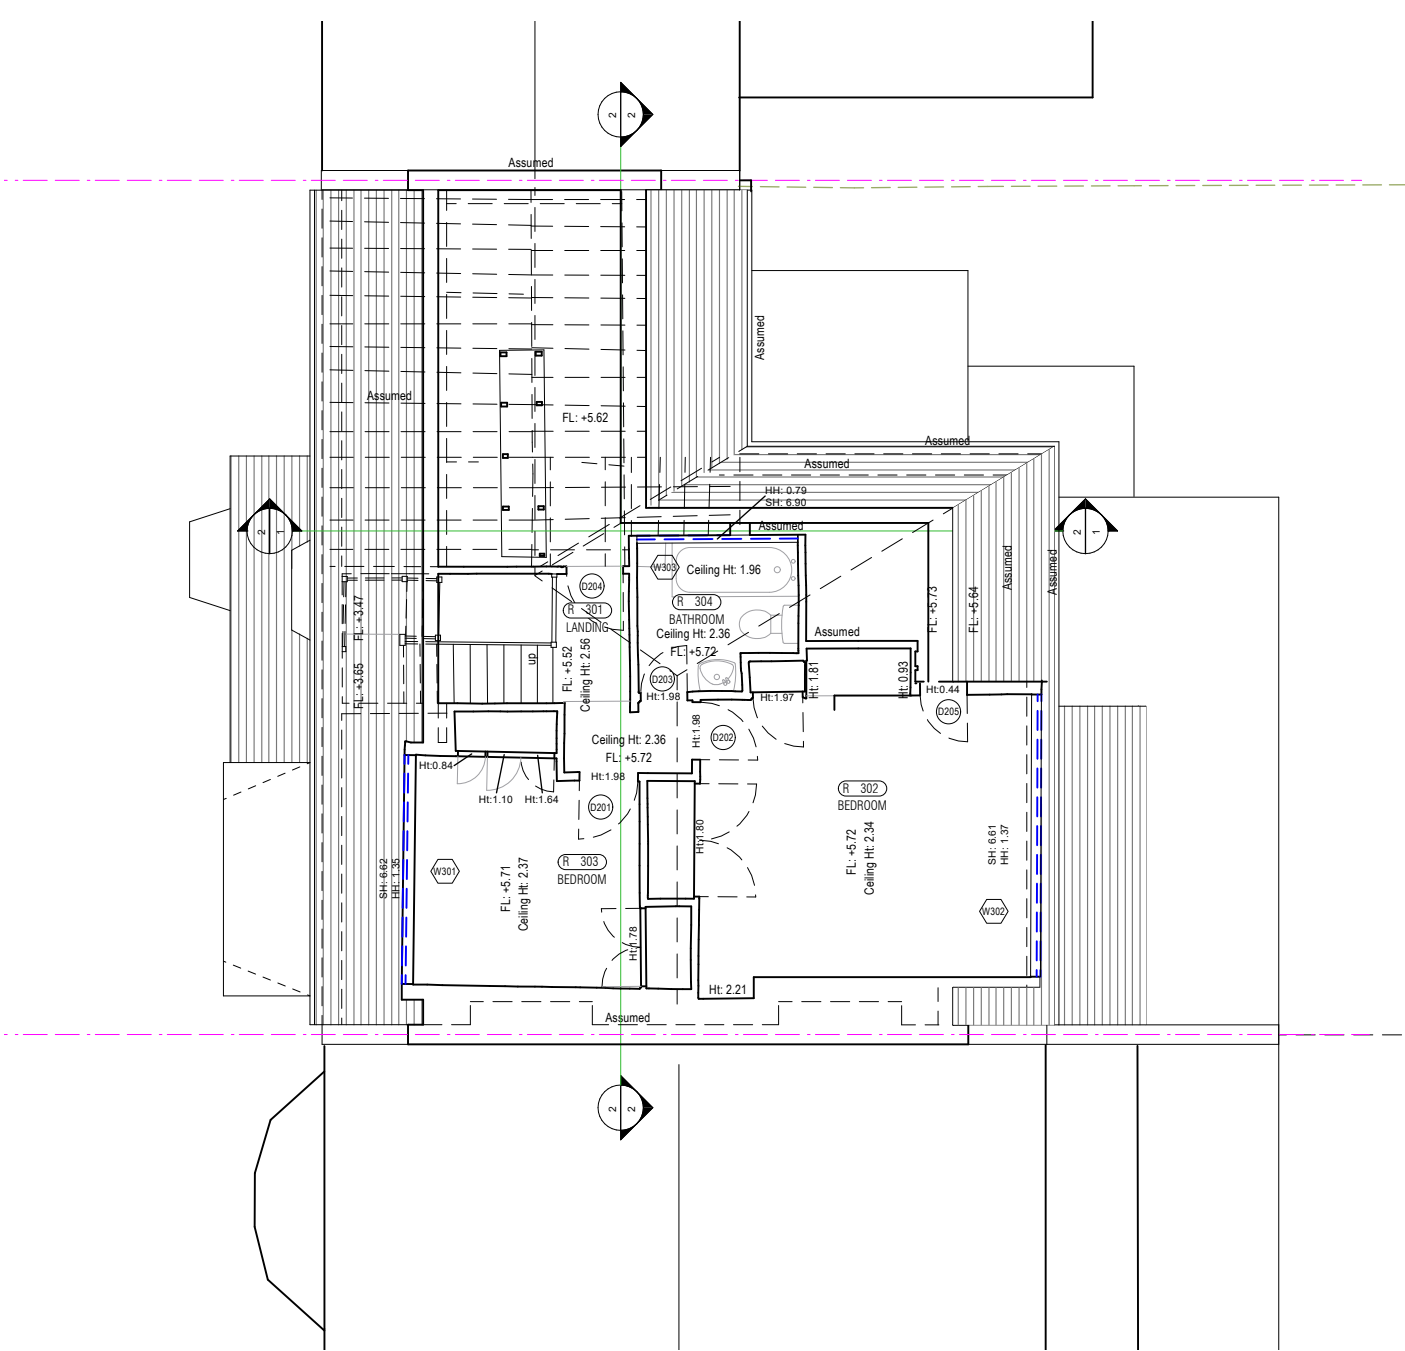


01 EXISTING BELOW GROUND DRAINAGE RUN

LEVEL TWO - FIRST FLOOR

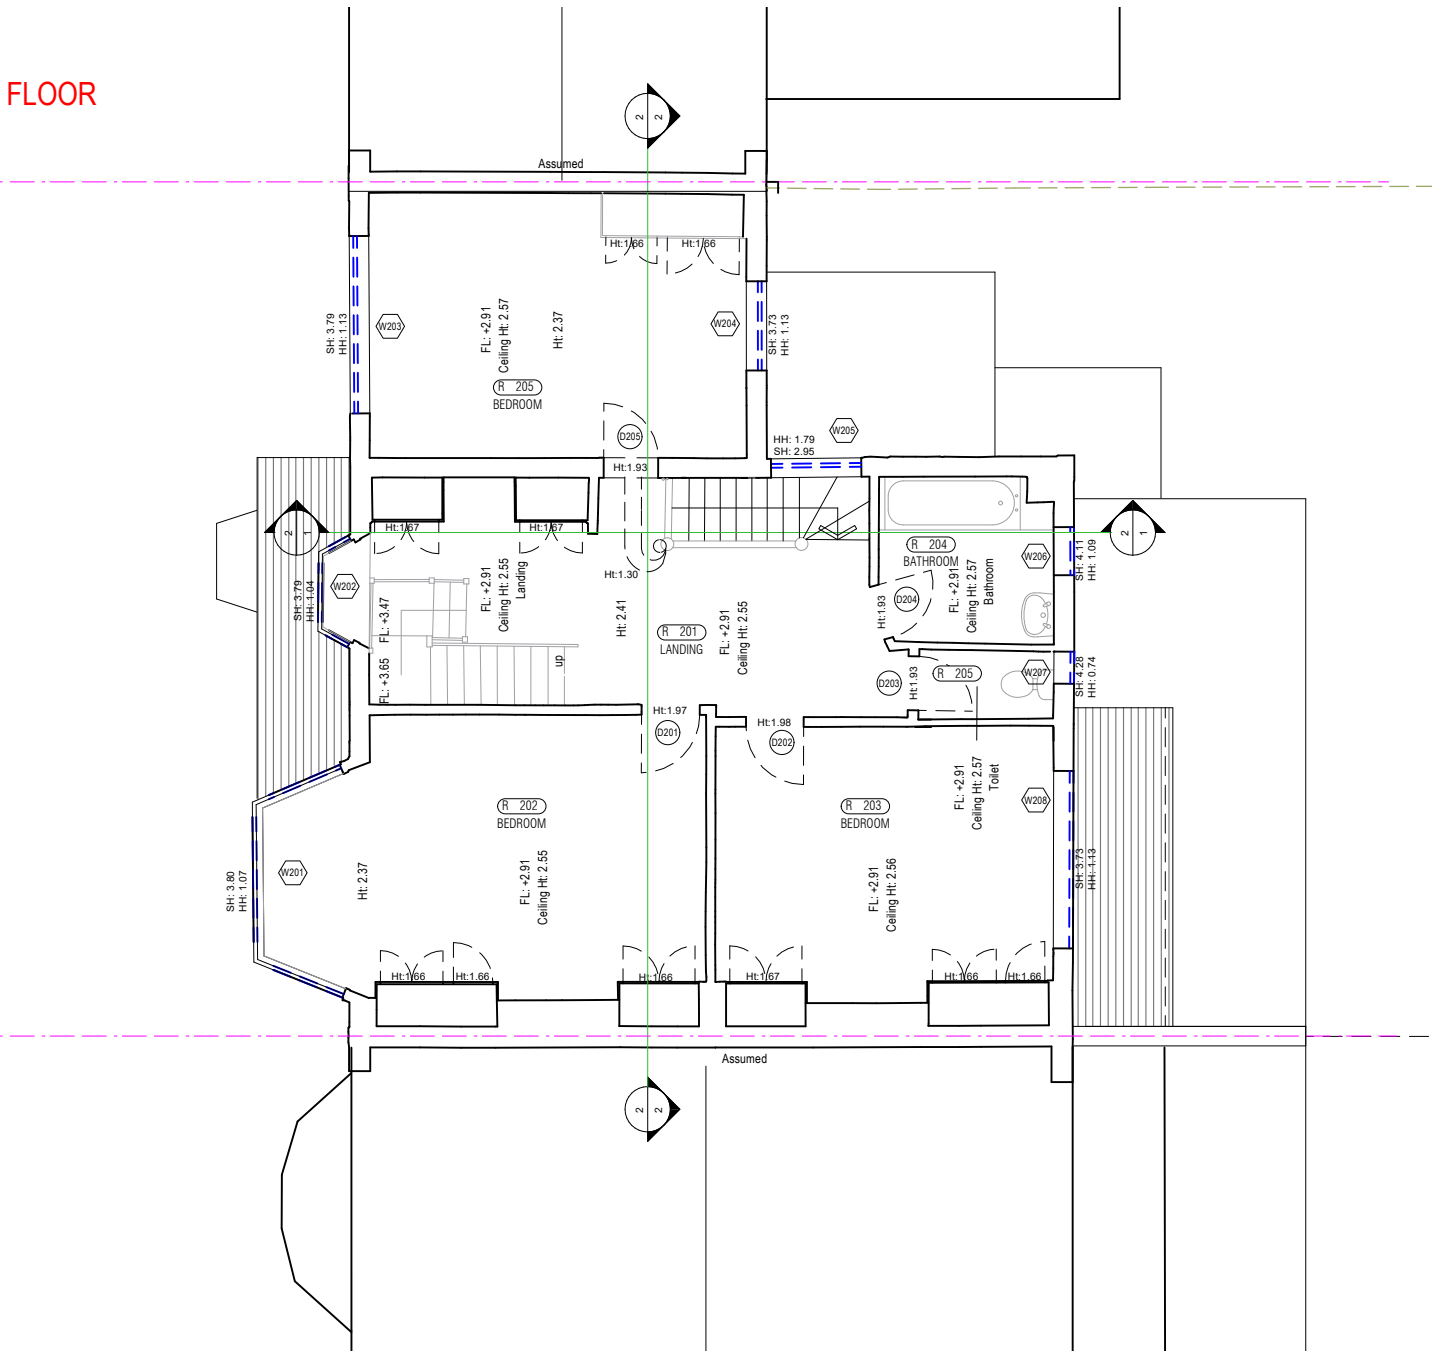

LEVEL ONE - GROUND FLOOR

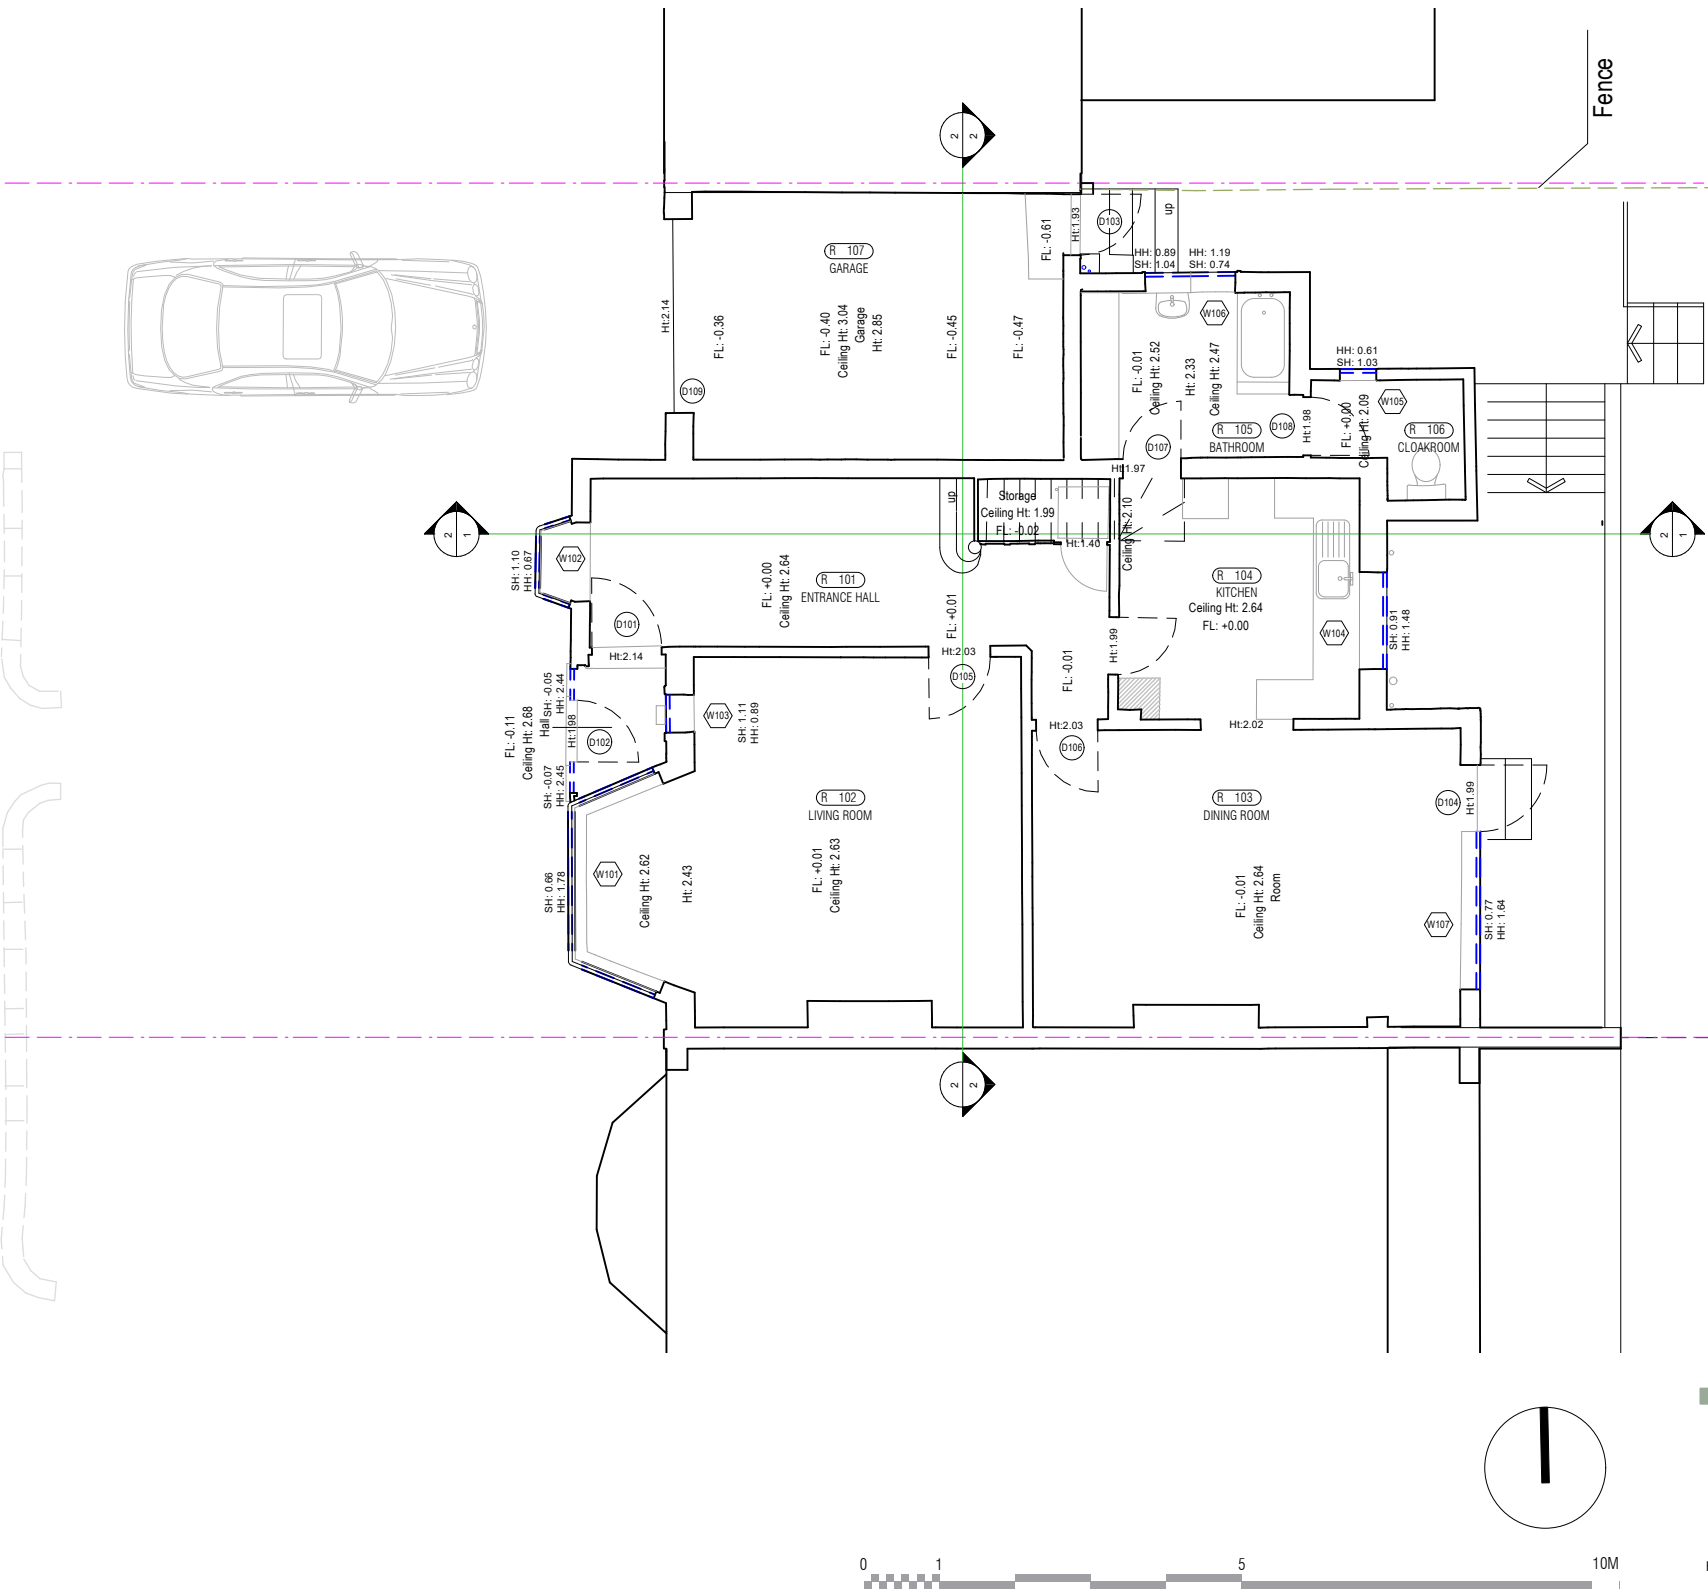

LEVEL ZERO - CELLAR

