



## Metres

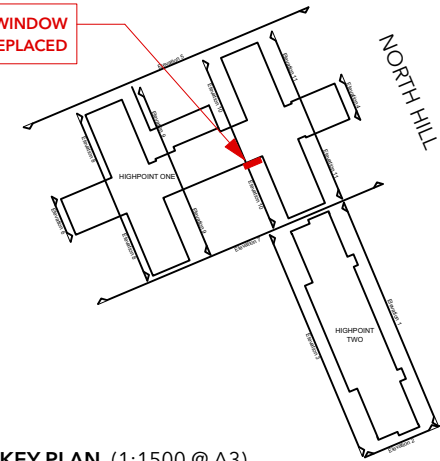

**FLAT 48 - LOGGIA WINDOW  
TO BE REPLACED**

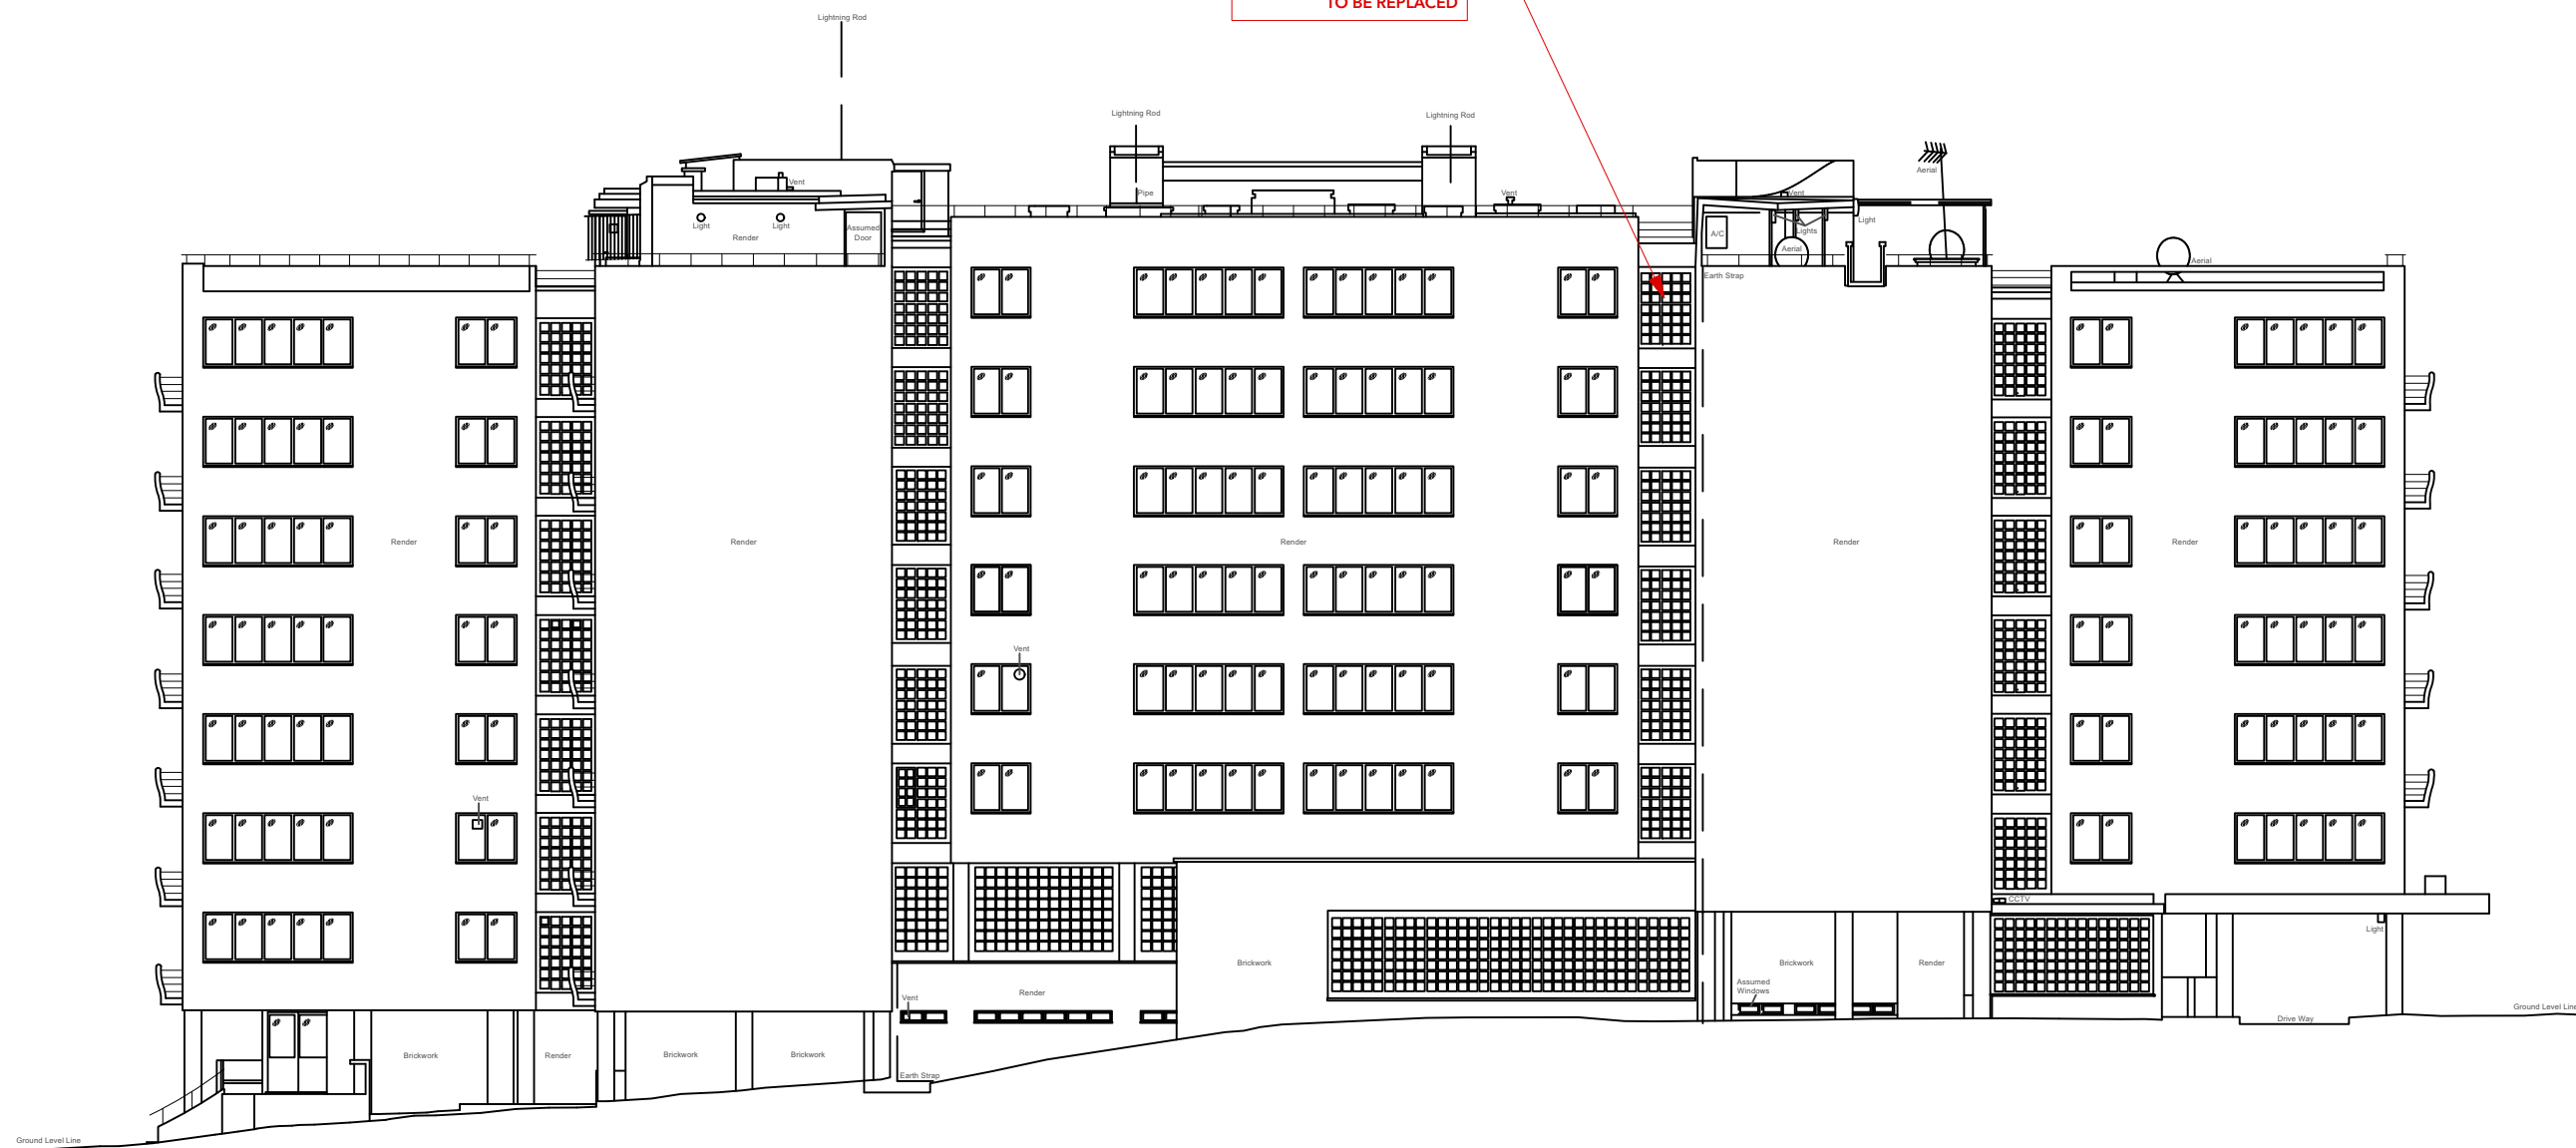

Elevation 7

| No. | REVISION | DATE |
|-----|----------|------|
|-----|----------|------|

www.myliusarchitects.co.uk 07971 671533