


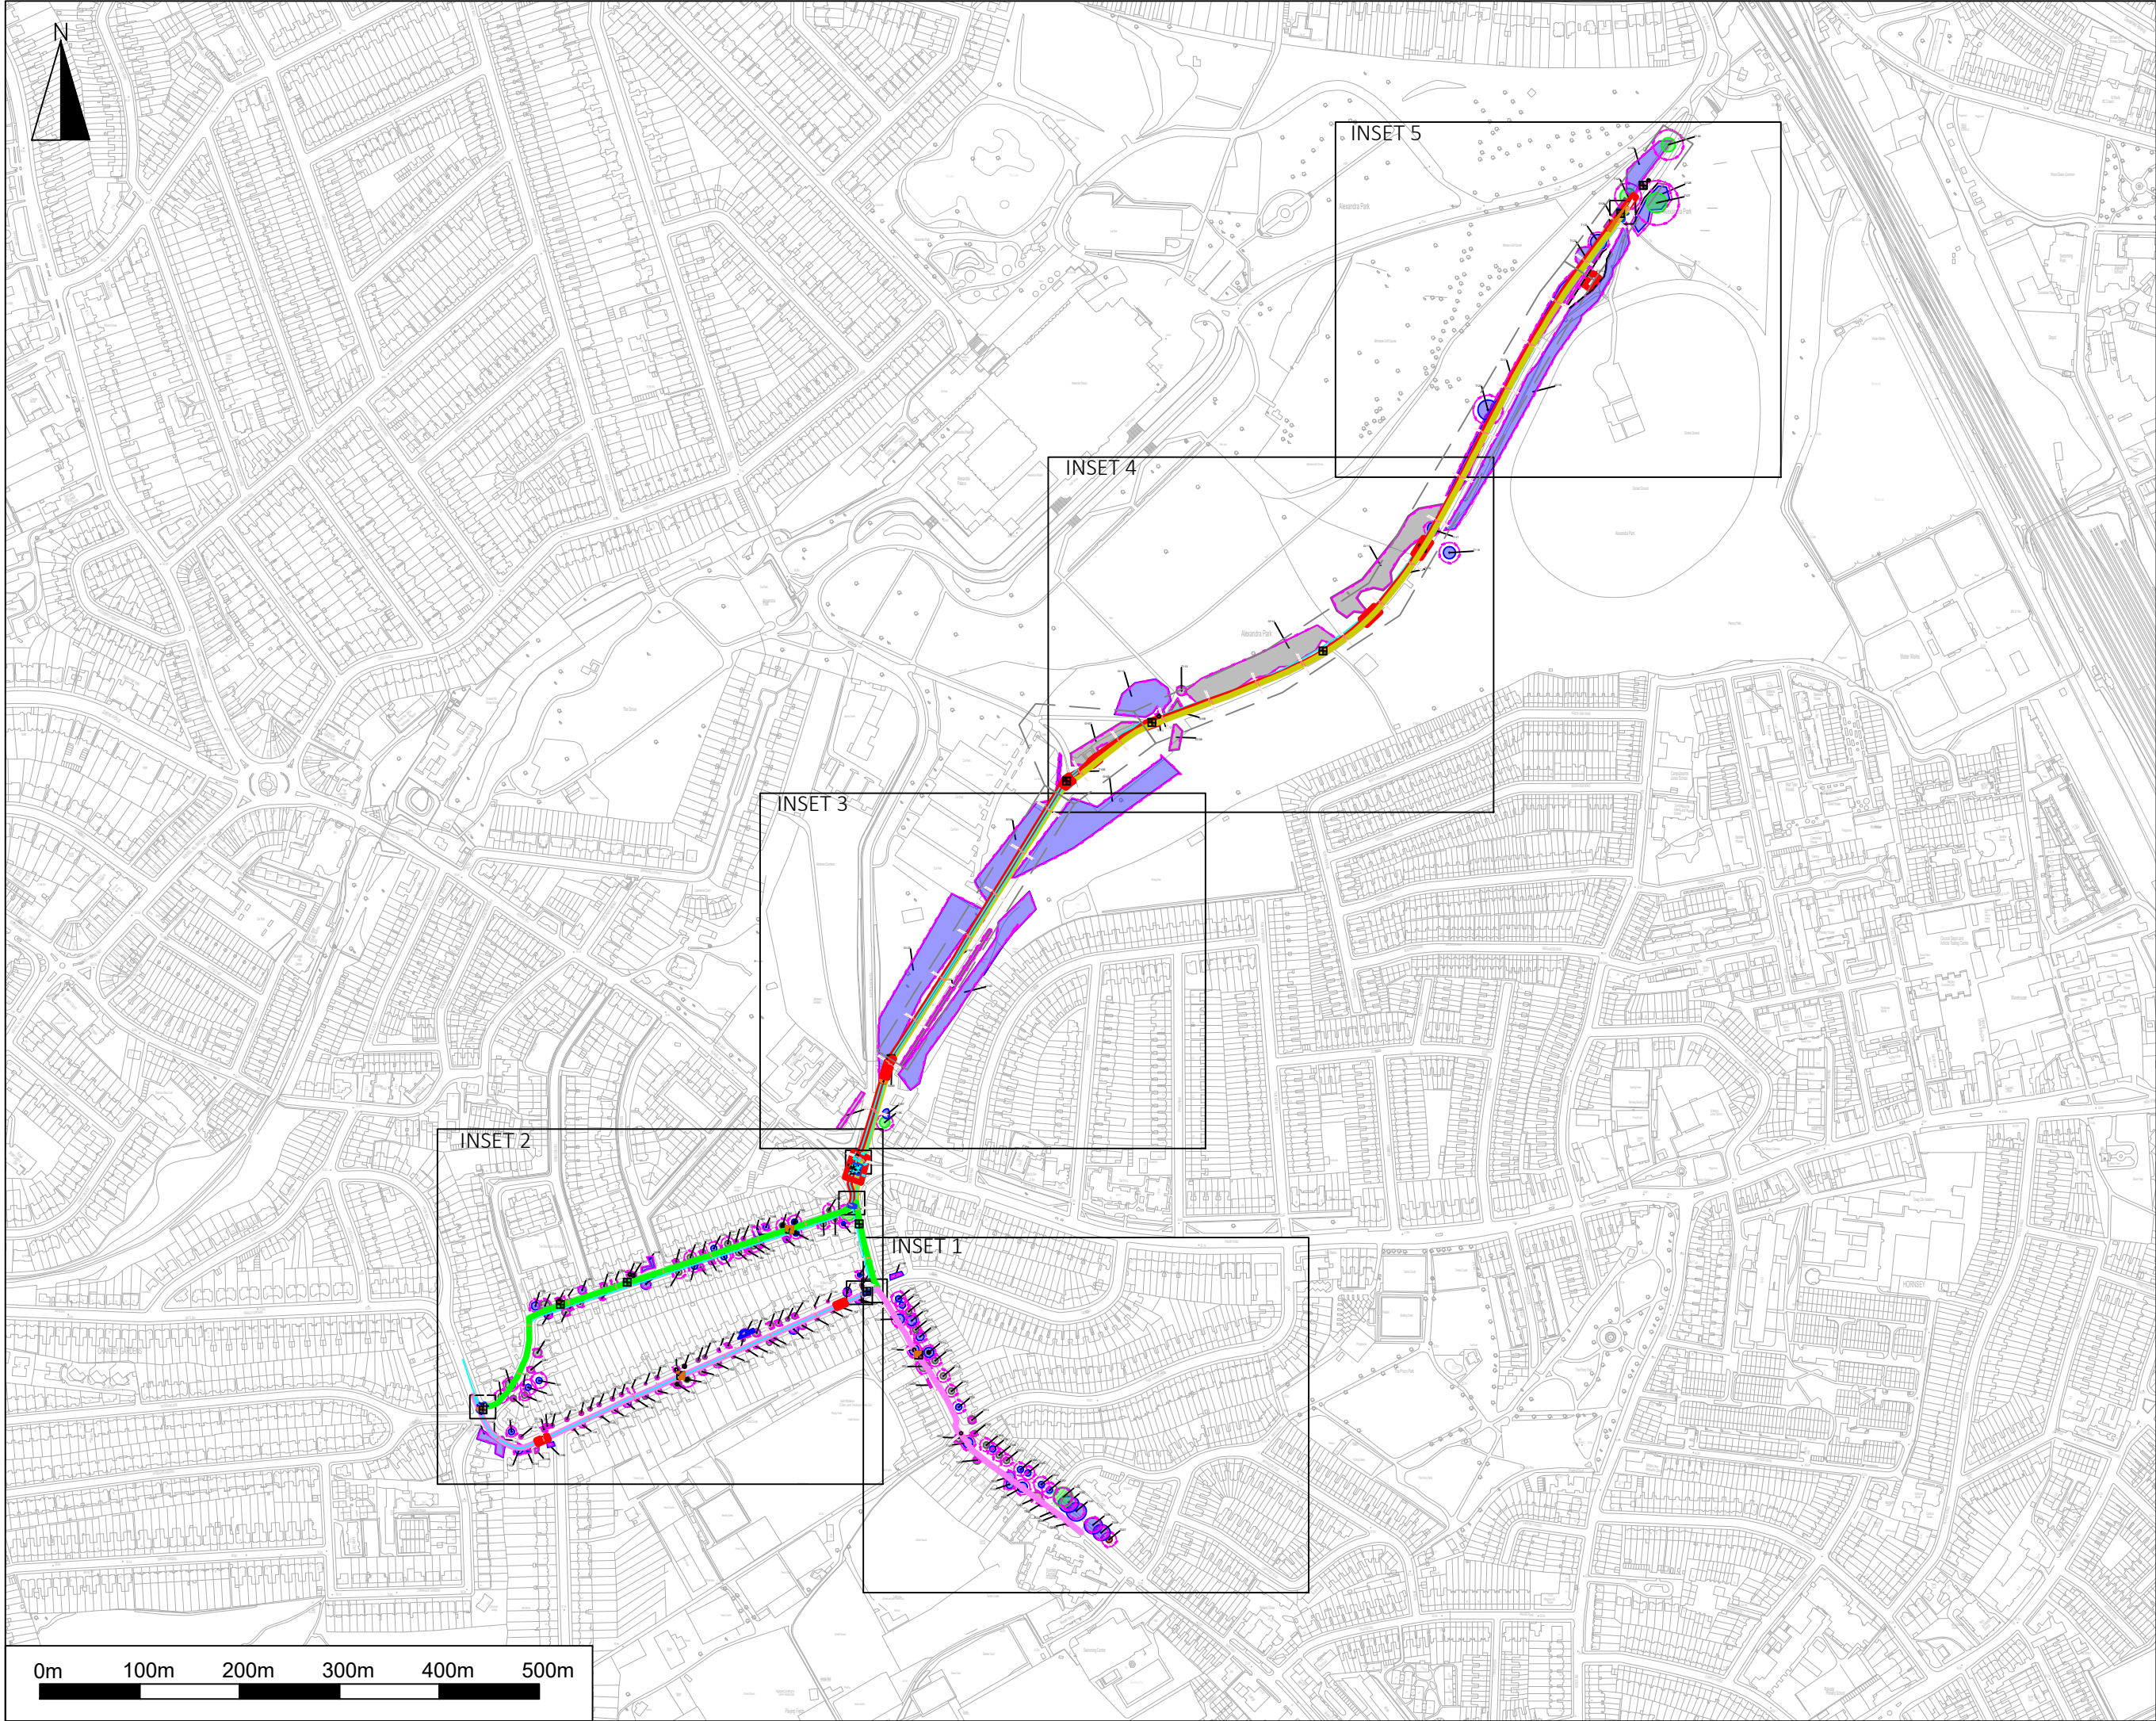

- Legend:**
- Site Boundary
 - Category A Trees (Stem and Canopy Spread)
 - Category B Trees (Stem and Canopy Spread)
 - Category C Trees (Stem and Canopy Spread)
 - Category U Trees (Stem and Canopy Spread)
 - Root Protection Area
 - Trees to be Removed
 - Tree Protection Fence
 - Special Construction Measures
 - Existing Layout
 - Proposed Layout


NICHOLSONS

TITLE: Draft Tree Protection Plan	
LAYOUT: Overview	
PROJECT/SITE: Dalcour Maclaren	
CLIENT: Alexandra Park	
MAP REF: NAC-5326.103	
REVISION: d1	
DATE: 14.01.2026	SCALE: 1:6000@A3
APPROVED BY: SC	PRODUCED BY: AS


Reproduced with the permission of The Controller of His Majesty's Stationery Office Crown Copyright (c) Licence number: 100015654. Nicholson's, The Park, North Aston, Bicester, Oxfordshire, OX25 6HL. Not to be reproduced without the permission of Nicholson's.

The Park, North Aston Bicester Oxfordshire OX25 6HL 01869 340342	7 - 8 Melbourne House Corbygate Business Park Weldon, Corby Northamptonshire NN17 5JG 01536 408840
--	--

www.nicholsonsgb.com

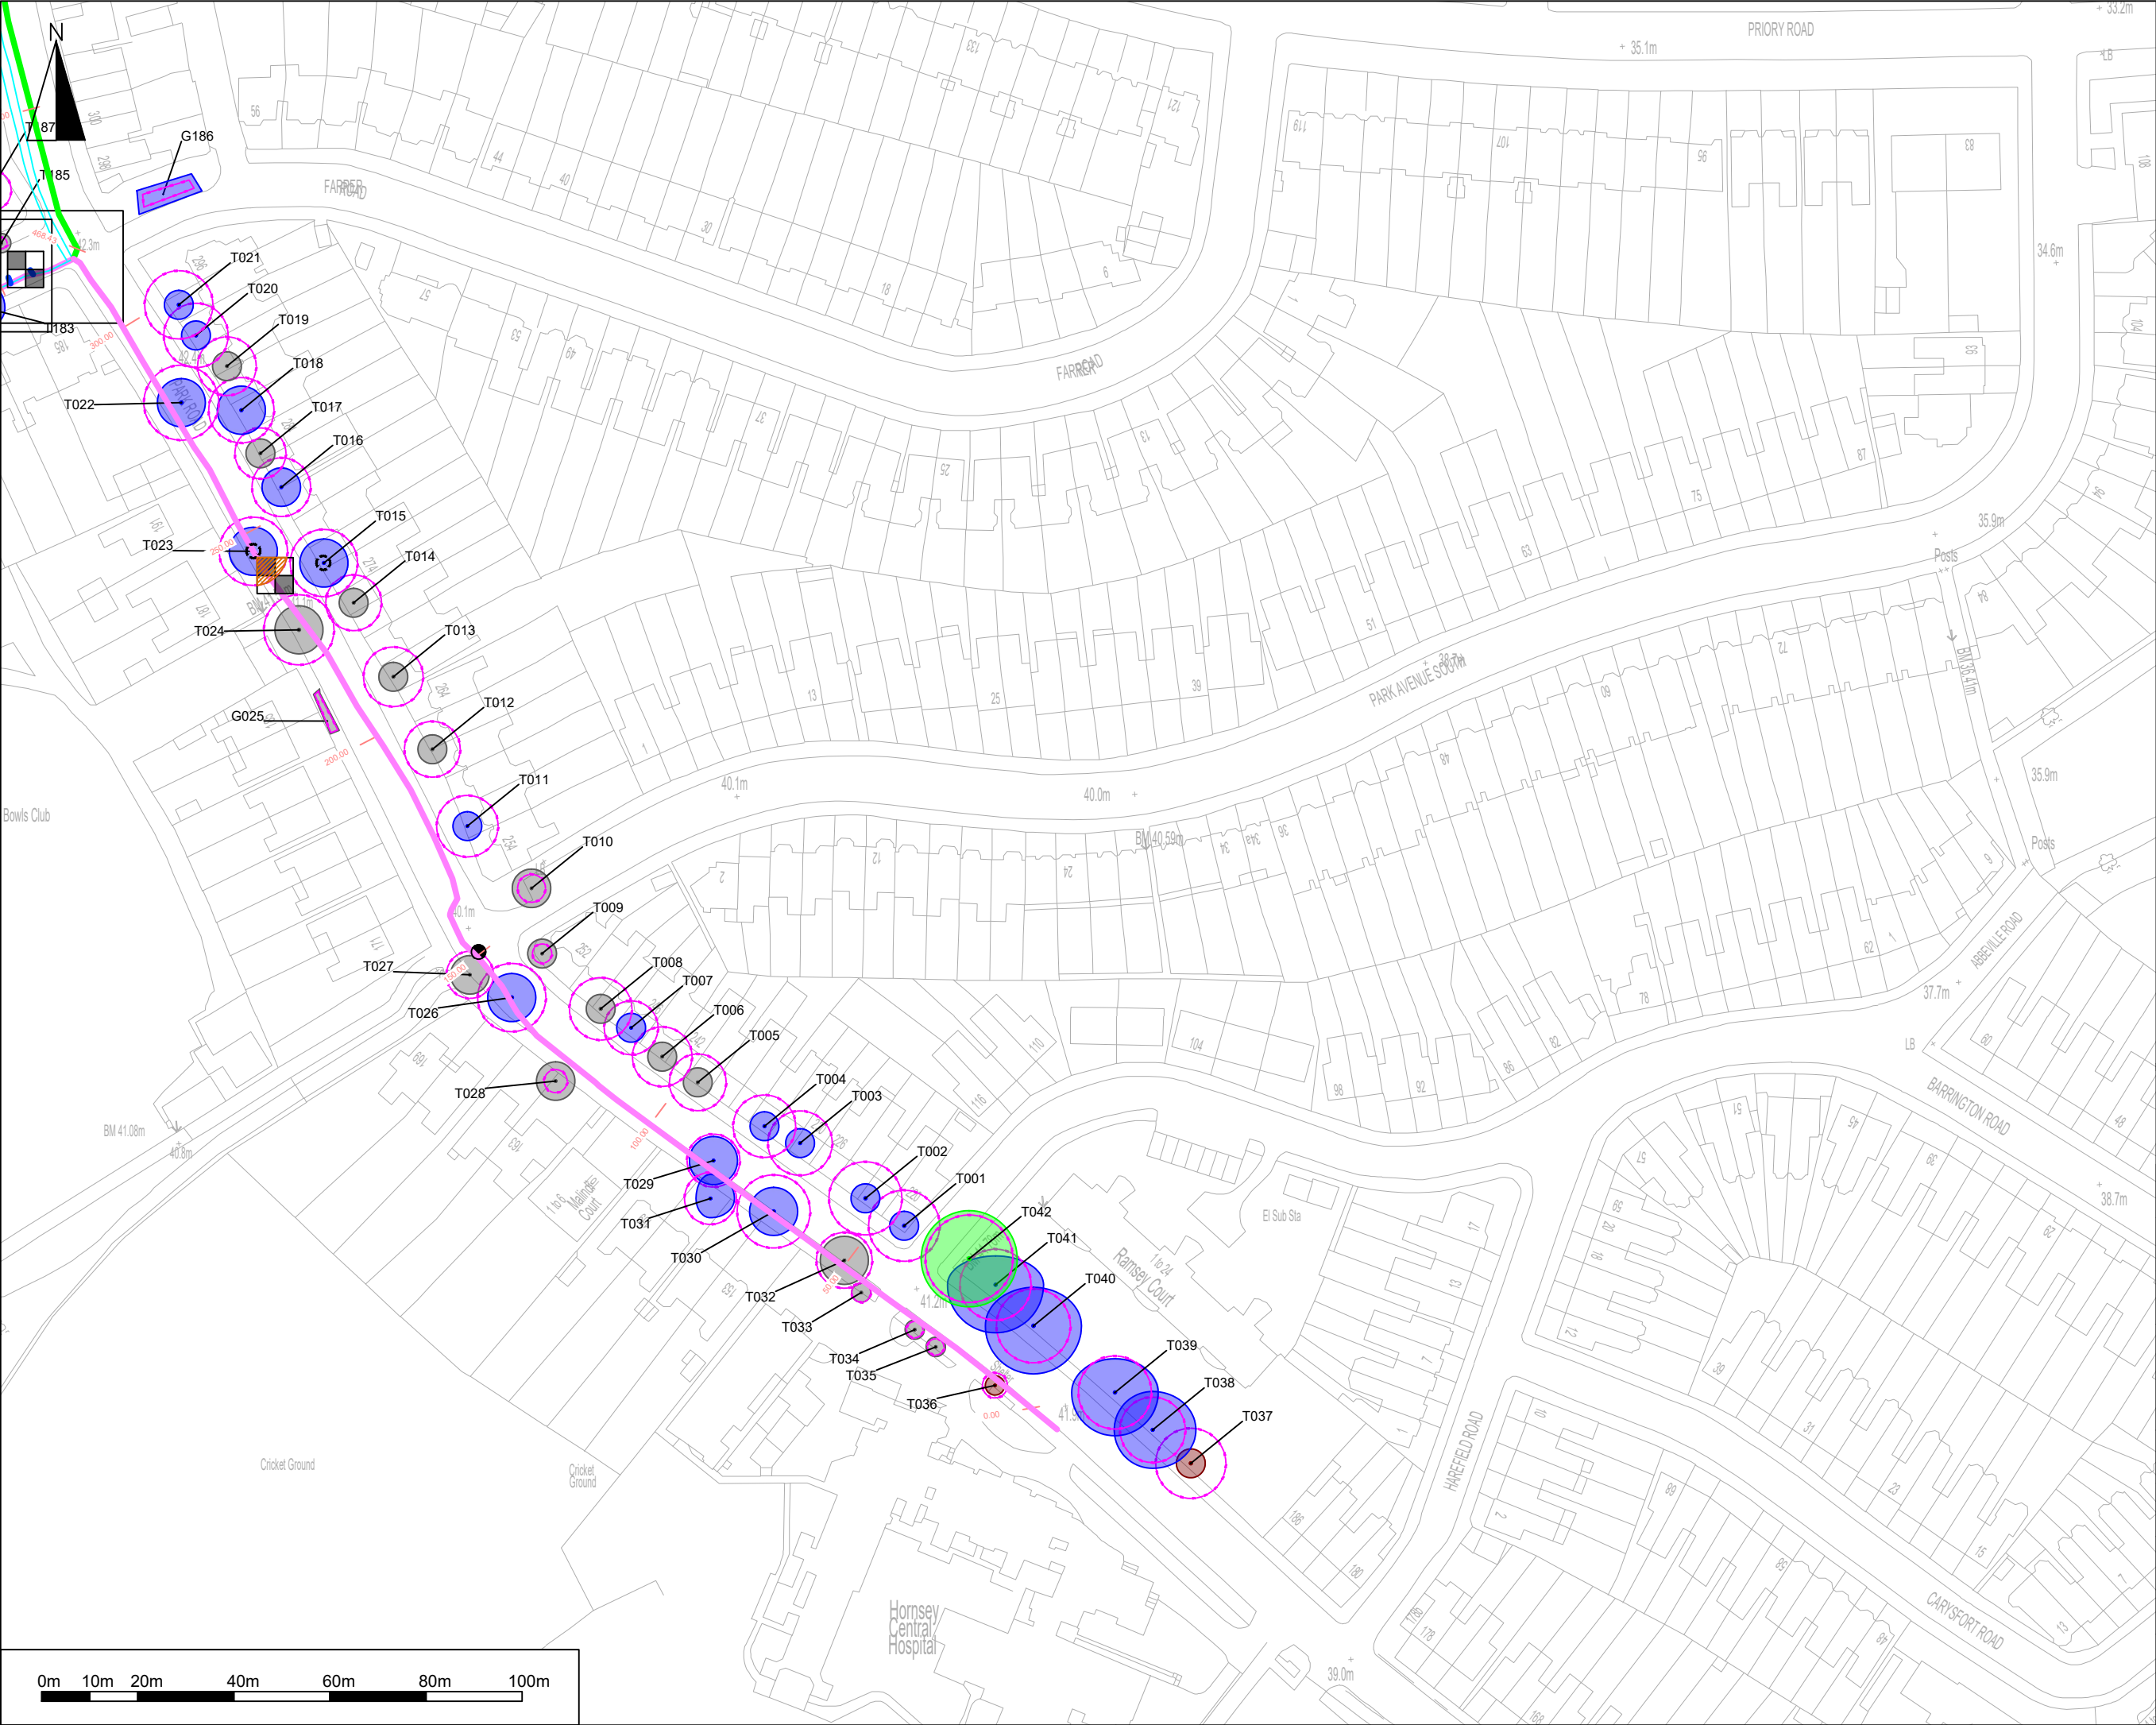

- Legend:**
- Site Boundary
 - Category A Trees (Stem and Canopy Spread)
 - Category B Trees (Stem and Canopy Spread)
 - Category C Trees (Stem and Canopy Spread)
 - Category U Trees (Stem and Canopy Spread)
 - Root Protection Area
 - Trees to be Removed
 - Tree Protection Fence
 - Special Construction Measures
 - Existing Layout
 - Proposed Layout

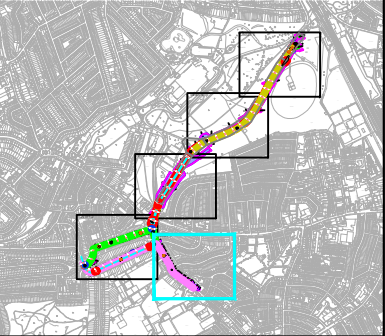

NICHOLSONS

TITLE: Draft Tree Protection Plan	
LAYOUT: Inset 1	
PROJECT/SITE: Dalcour Maclaren	
CLIENT: Alexandra Park	
MAP REF: NAC-5326.103	
REVISION: V1	
DATE: 29.01.2026	SCALE: 1:1250@A3
APPROVED BY: SC	PRODUCED BY: AS


Reproduced with the permission of The Controller of His Majesty's Stationery Office Crown Copyright (c) Licence number: 100015654. Nicholsons, The Park, North Aston, Bicester, Oxfordshire, OX25 6HL. Not to be reproduced without the permission of Nicholsons.

The Park, North Aston Bicester Oxfordshire OX25 6HL 01869 340342	7 - 8 Melbourne House Corbygate Business Park Weldon, Corby Northamptonshire NN17 5JG 01536 408840 www.nicholsonsgb.com
--	--




Legend:


- Site Boundary
- Category A Trees (Stem and Canopy Spread)
- Category B Trees (Stem and Canopy Spread)
- Category C Trees (Stem and Canopy Spread)
- Category U Trees (Stem and Canopy Spread)
- Root Protection Area
- Trees to be Removed
- Tree Protection Fence
- Special Construction Measures
- Existing Layout
- Proposed Layout

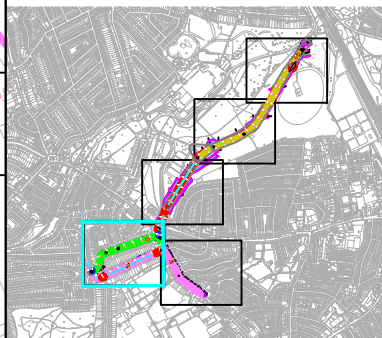

NICHOLSONS	
TITLE: Draft Tree Protection Plan	
LAYOUT: Inset 2	
PROJECT/SITE: Dalcour Maclaren	
CLIENT: Alexandra Park	
MAP REF: NAC-5326.103	
REVISION: V1	
DATE: 29.01.2026	SCALE: 1:1250@A3
APPROVED BY: SC	PRODUCED BY: AS
Reproduced with the permission of The Controller of His Majesty's Stationery Office Crown Copyright (c) Licence number: 100015654. Nicholsons, The Park, North Aston, Bicester, Oxfordshire, OX25 6HL. Not to be reproduced without the permission of Nicholsons.	
The Park, North Aston Bicester Oxfordshire OX25 6HL 01869 340342	7 - 8 Melbourne House Corbygate Business Park Weldon, Corby Northamptonshire NN17 5JG 01536 408840
www.nicholsonsgb.com	

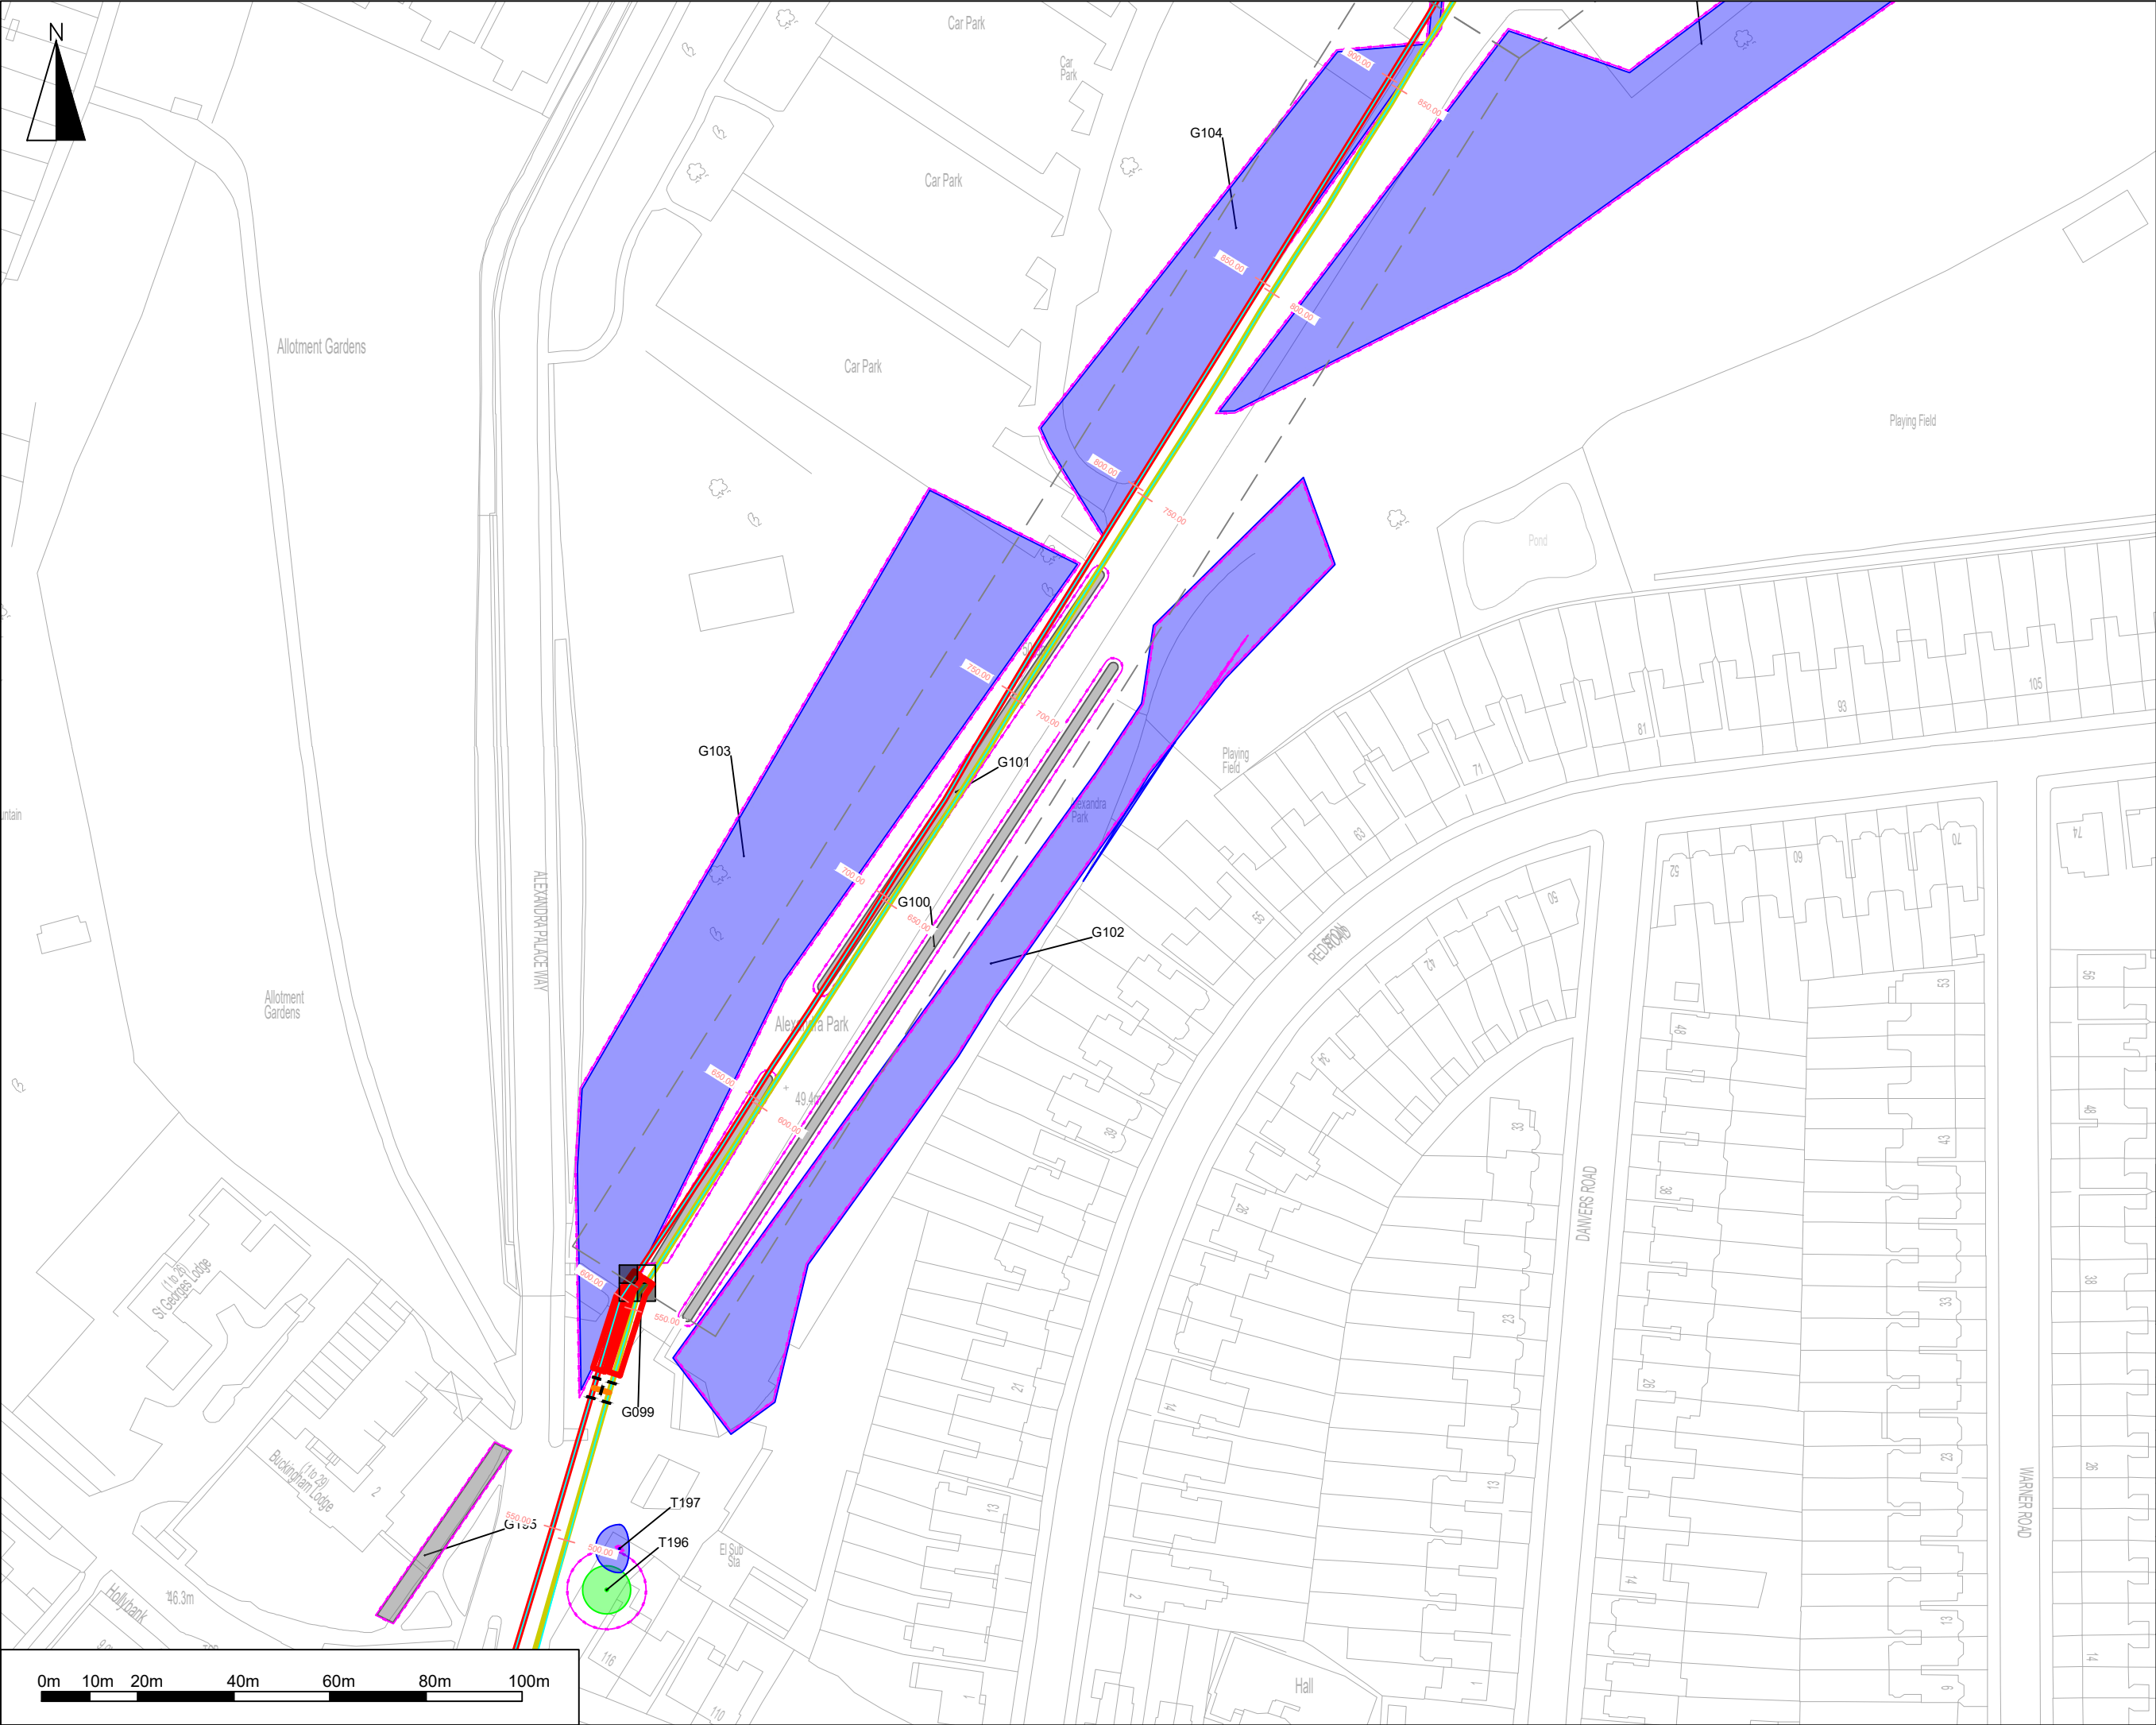

- Legend:
- Site Boundary
 - Category A Trees (Stem and Canopy Spread)
 - Category B Trees (Stem and Canopy Spread)
 - Category C Trees (Stem and Canopy Spread)
 - Category U Trees (Stem and Canopy Spread)
 - Root Protection Area
 - Trees to be Removed
 - Tree Protection Fence
 - Special Construction Measures
 - Existing Layout
 - Proposed Layout

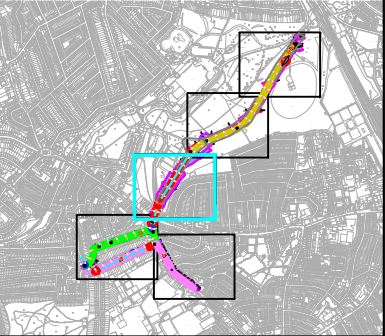

NICHOLSONS


TITLE: Draft Tree Protection Plan	
LAYOUT: Inset 3	
PROJECT/SITE: Dalcour Maclaren	
CLIENT: Alexandra Park	
MAP REF: NAC-5326.103	
REVISION: V1	
DATE: 29.01.2026	SCALE: 1:1250@A3
APPROVED BY: SC	PRODUCED BY: AS

Reproduced with the permission of The Controller of His Majesty's Stationery Office Crown Copyright 100015654. Nicholsons, The Park, North Aston, Bicester, Oxfordshire, OX25 6HL. Not to be reproduced without the permission of Nicholsons.

The Park, North Aston Bicester Oxfordshire OX25 6HL 01869 340342


7 - 8 Melbourn House Corbygate Business Park Weldon, Corby Northamptonshire NN17 5JG 01536 408840

www.nicholsonsgb.com

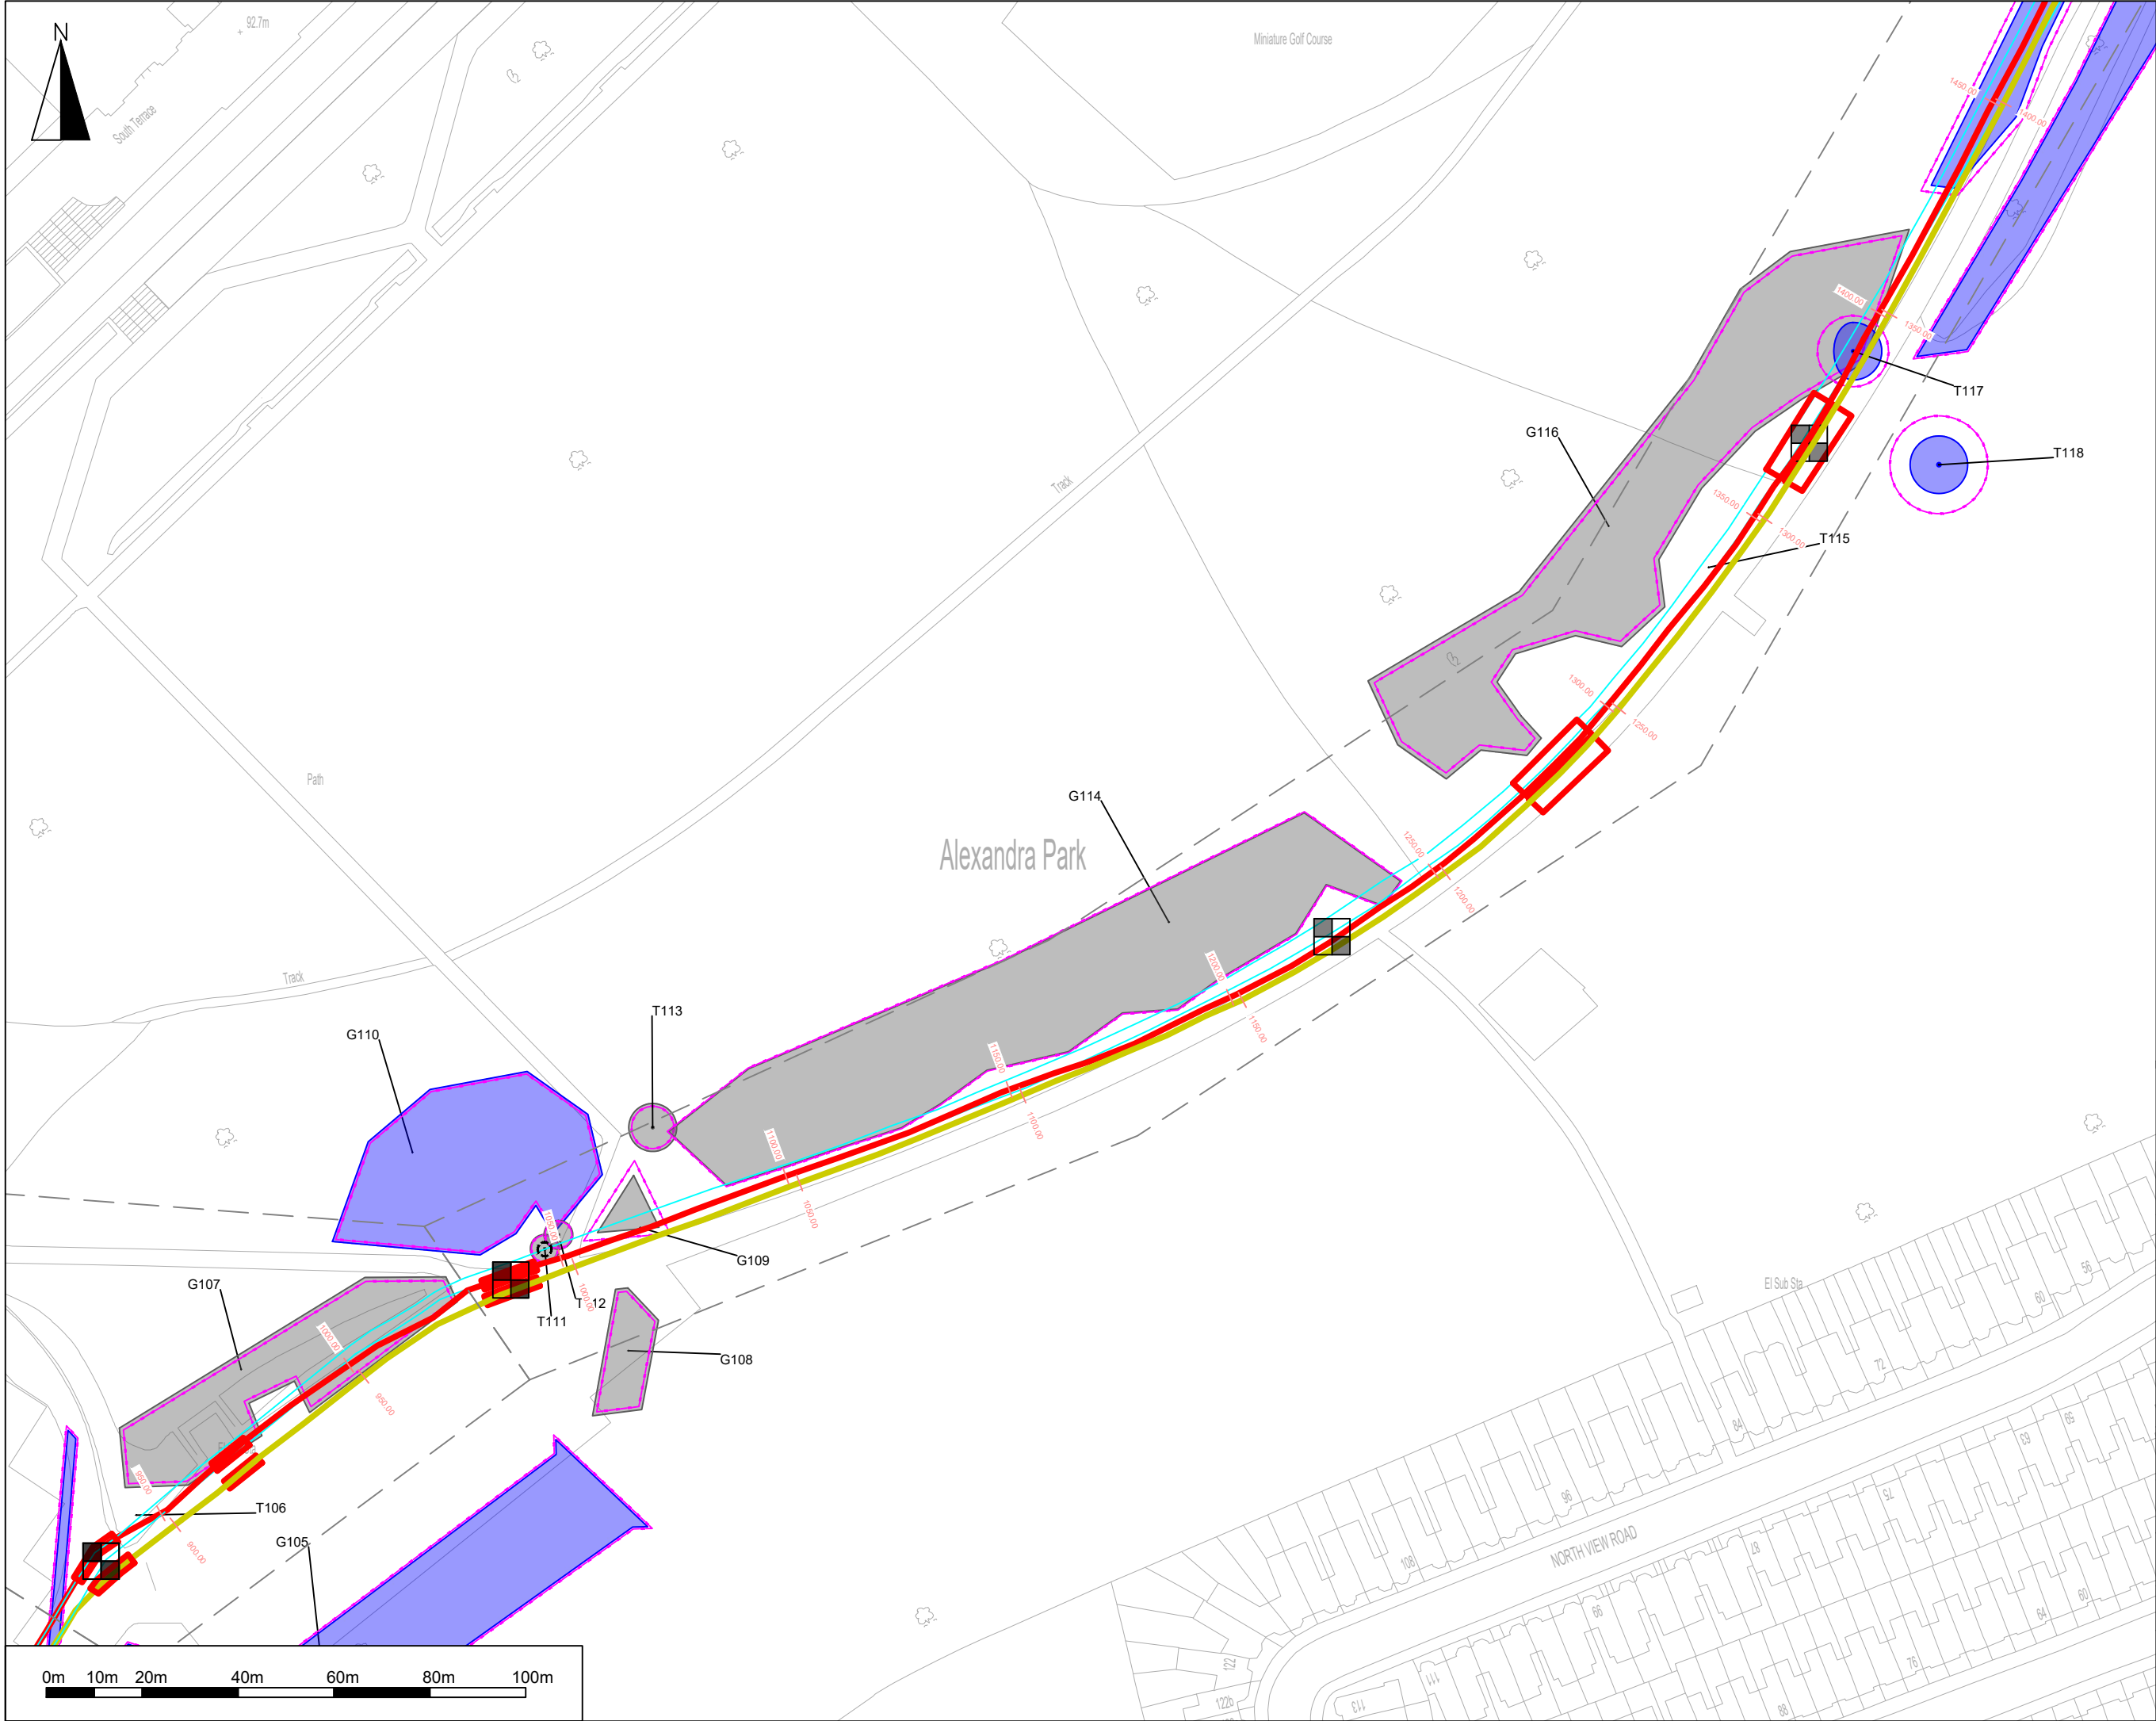

Legend:

- Site Boundary
- Category A Trees (Stem and Canopy Spread)
- Category B Trees (Stem and Canopy Spread)
- Category C Trees (Stem and Canopy Spread)
- Category U Trees (Stem and Canopy Spread)
- Root Protection Area
- Trees to be Removed
- Tree Protection Fence
- Special Construction Measures
- Existing Layout
- Proposed Layout

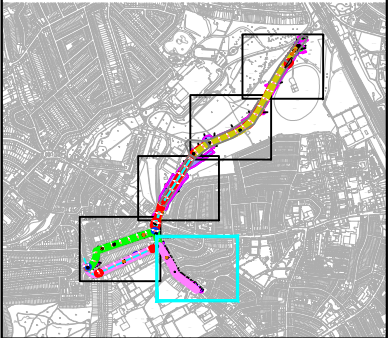


NICHOLSONS

TITLE: Draft Tree Protection Plan	
LAYOUT: Inset 4	
PROJECT/SITE: Dalcour Maclaren	
CLIENT: Alexandra Park	
MAP REF: NAC-5326.103	
REVISION: V1	
DATE: 29.01.2026	SCALE: 1:1250@A3
APPROVED BY: SC	PRODUCED BY: AS


Reproduced with the permission of The Controller of His Majesty's Stationery Office Crown Copyright (c) Licence number: 100015654. Nicholsons, The Park, North Aston, Bicester, Oxfordshire, OX25 6HL. Not to be reproduced without the permission of Nicholsons.

The Park, North Aston Bicester Oxfordshire OX25 6HL 01869 340342	7 - 8 Melbourne House Corbygate Business Park Weldon, Corby Northamptonshire NN17 5JG 01536 408840 www.nicholsonsgb.com
--	--

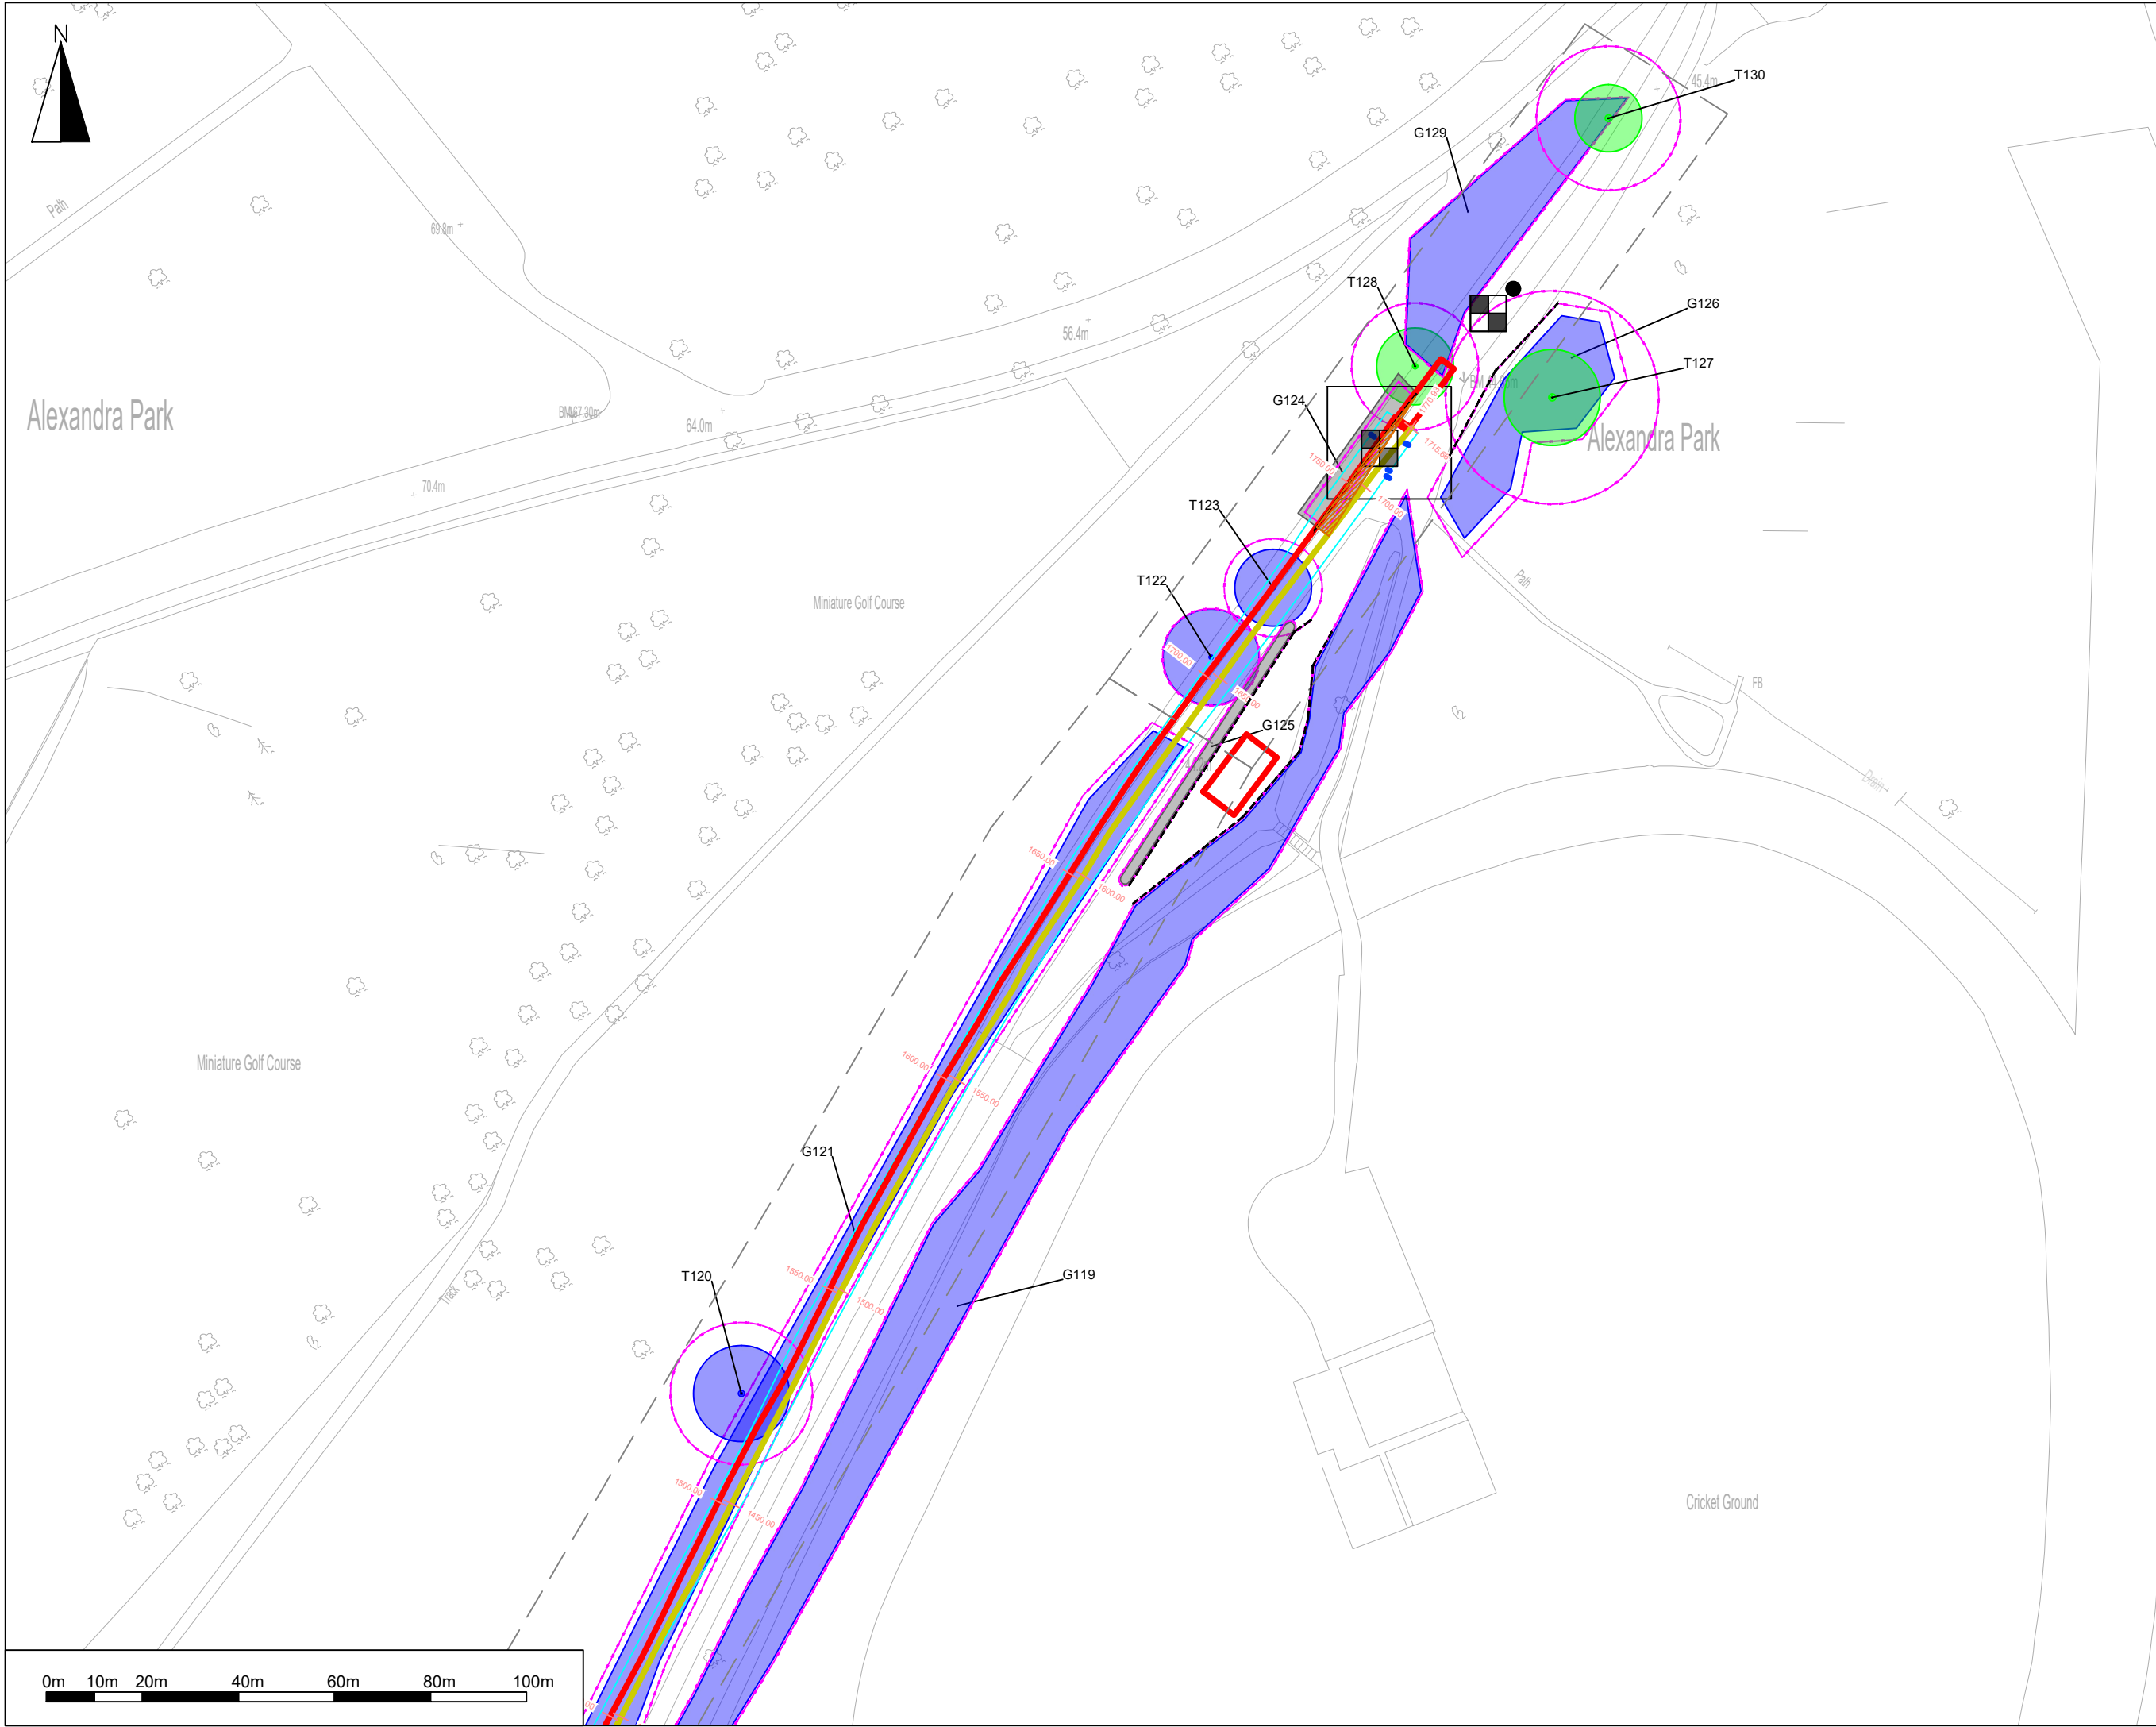

Legend:

- Site Boundary
- Category A Trees (Stem and Canopy Spread)
- Category B Trees (Stem and Canopy Spread)
- Category C Trees (Stem and Canopy Spread)
- Category U Trees (Stem and Canopy Spread)
- Root Protection Area
- Trees to be Removed
- Tree Protection Fence
- Special Construction Measures
- Existing Layout
- Proposed Layout

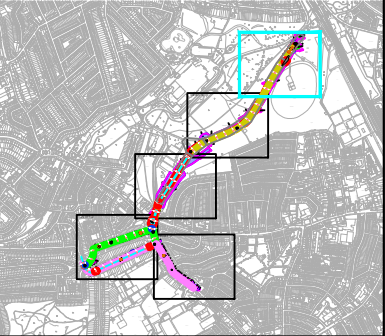

NICHOLSONS

Draft Tree Protection Plan

Inset 5

Dalcour Maclaren

Alexandra Park

NAC-5326.103

V1

29.01.2026

1:1250@A3

SC

AS

Reproduced with the permission of The Controller of His Majesty's Stationery Office Crown Copyright (c) Licence number: 100015654. Nicholsons, The Park, North Aston, Bicester, Oxfordshire, OX25 6HL. Not to be reproduced without the permission of Nicholsons.

The Park,
North Aston
Bicester
Oxfordshire OX25 6HL
01869 340342

7 - 8 Melbourne House
Corbygate Business Park
Weldon, Corby
Northamptonshire NN17 5JG
01536 408840

www.nicholsonsgb.com