

Planning Re-submission Application

For

Renewal of Existing Boundary Wall

At

**31B Priory Rd
London N8 8LH**

January 2026


A Flat B, 31, Priory Road, Hornsey, London, Haringey, N8 8LH



Location Plan shows area bounded by: 529950.0, 189103.91 530150.0, 189303.91 (at a scale of 1:1250). OSGridRef: TQ30058920. The representation of a road, track or path is no evidence of a right of way. The representation of features as lines is no evidence of a property boundary.

Produced on 2nd Apr 2024 from the Ordnance Survey National Geographic Database and incorporating surveyed revision available at this date. Reproduction in whole or part is prohibited without the prior permission of Ordnance Survey. © Crown copyright 2024. Supplied by www.buyaplan.co.uk a licensed Ordnance Survey partner (100053143). Unique plan reference: #00890288-118592.


Ordnance Survey and the OS Symbol are registered trademarks of Ordnance Survey, the national mapping agency of Great Britain. Buy A Plan® logo, pdf design and the www.buyaplan.co.uk website are Copyright © Passinc Ltd 2024.

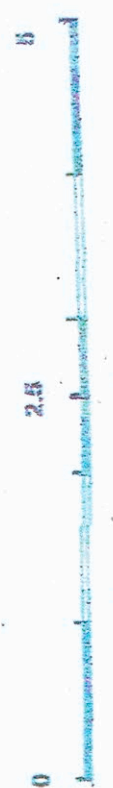


Meters @ 1:500

2. Gate 1 & 2 App. Boundary Wall 25 renewal									
Revision Date Description By Crtd									
BOUNDARY WALL Renewal Plan – As Exist'g									
Job Number Drawing Number Revision									
2024/01 /01									

P	B	A	Project Title									
ARCHITECTURAL CONSULTANTS 65 Grosvenor Street London W 1K 3JG Tel: 020 3005 3104 Mob: 0797 444 5325			31B PRIORY ROAD LONDON N8 8LH									
			Drawn	Date	Approved	Date						
				17th 24								
			Scale	1:100		Site						
			Drawing Notes				Revision					

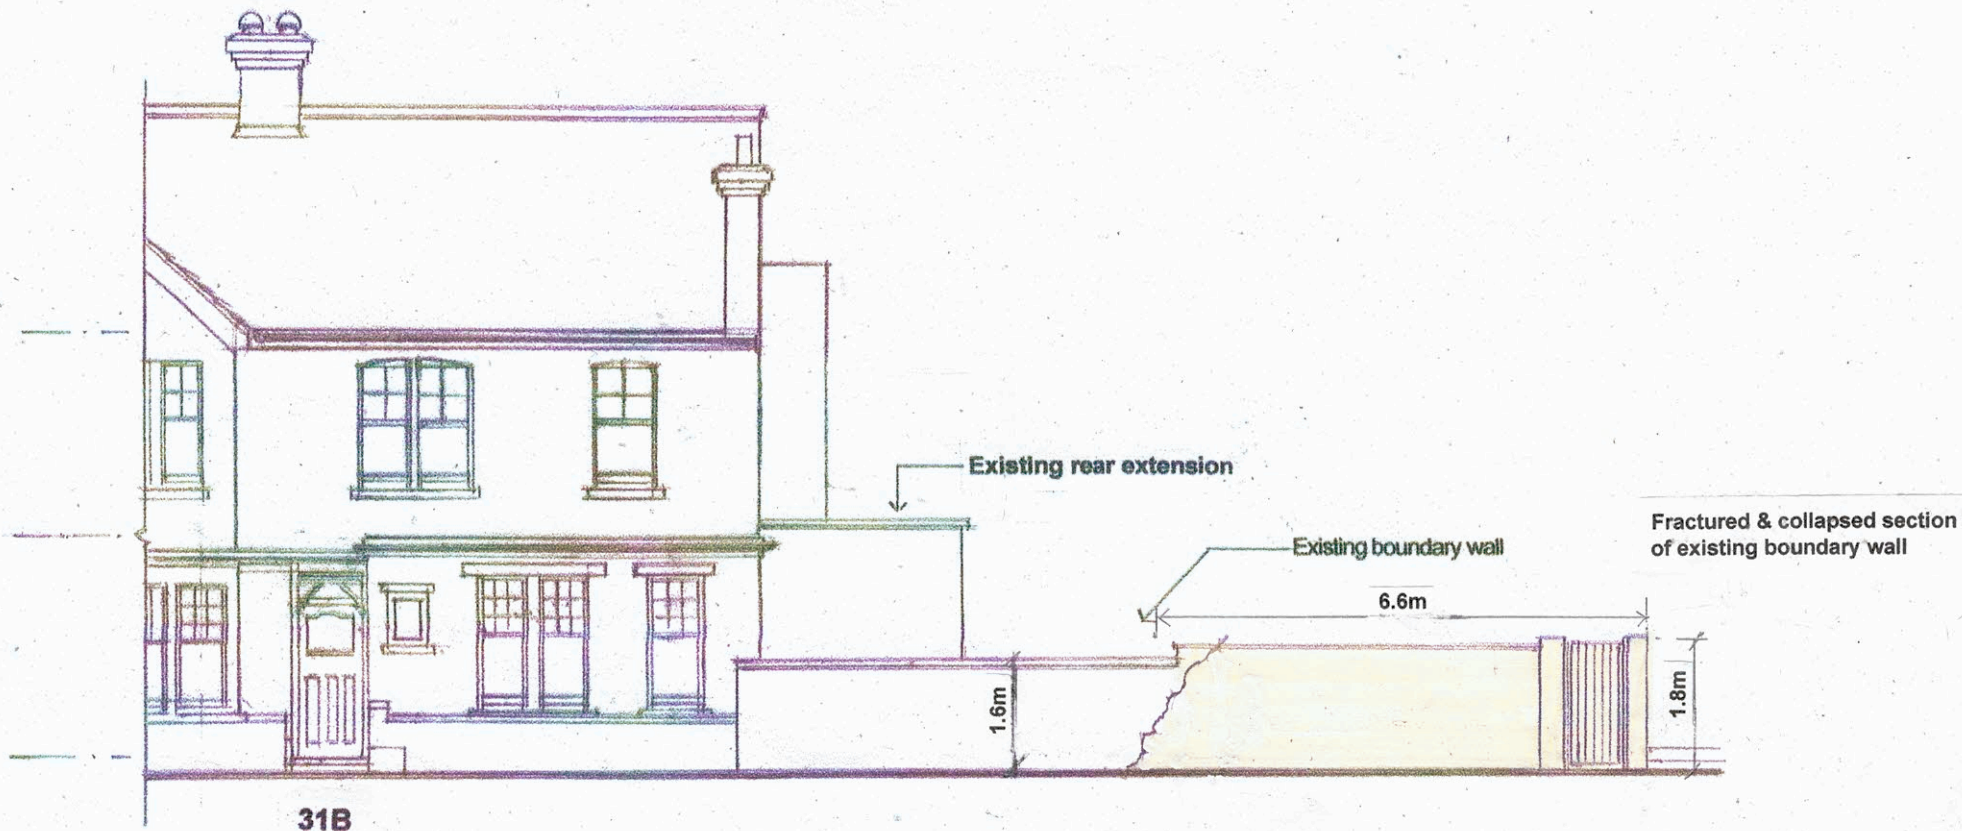

WEST ELEVATION AS EXISTING - Boundary Wall

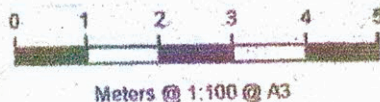

C Jan 26 – Resubmission Boundary Wall

B June 25 Plg App - Boundary Wall renewal


P B A
 ARCHITECTURAL CONSULTANTS

31B PRIORY ROAD LONDON N8 8LH

Drawn	Date	Checked	Date
Revised	18/03/24	By	18/03/24
Scale	1:100	By	18/03/24
Working Status			

**BOUNDARY WALL
 Renewal – West Elevation**

Revision	Date	Description	By	Check
2024/01	1/03			C

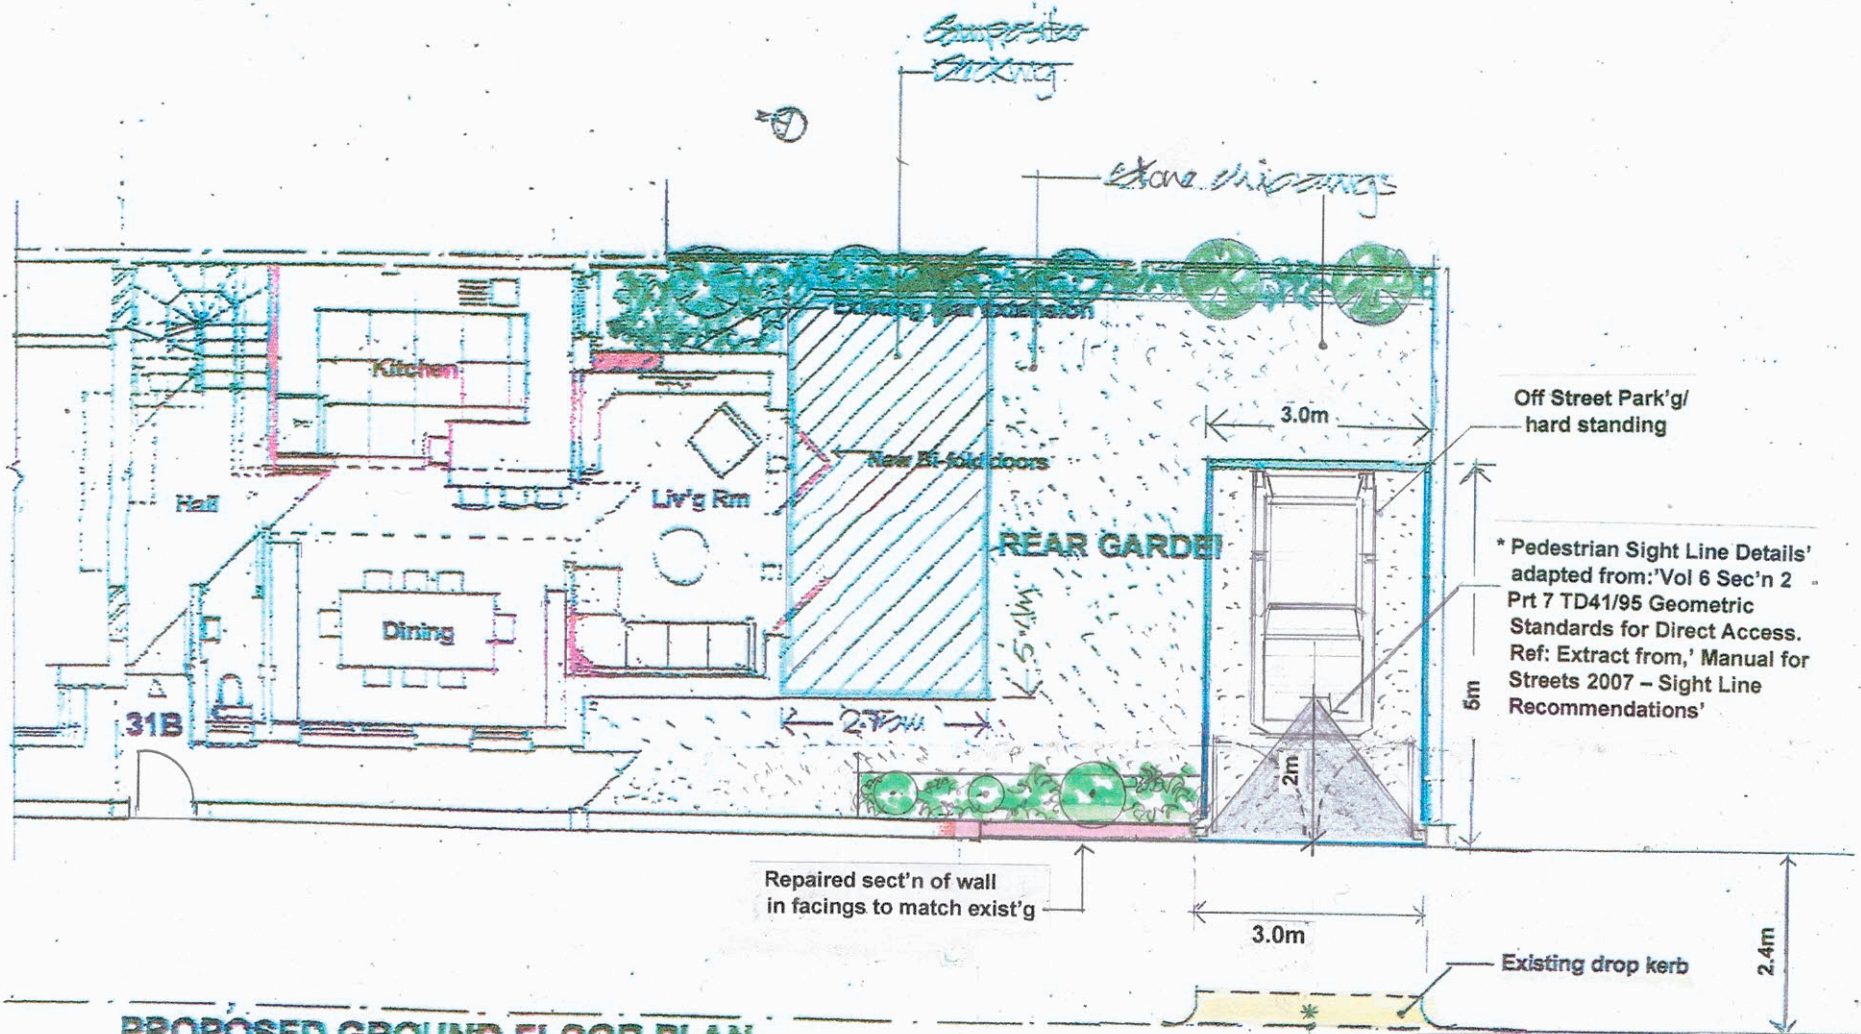

PROPOSED GROUND FLOOR PLAN

- Boundary Wall Renewal

NB: At kerb side, the sight lines are clear with no obstructions in either direct'n, in a NO THRO' ROAD. - max speed pass:- 8 - 10mph.

- E Jan 26 Resubmission Boundary Wall
- D Aug 25 Sight lines added, gate width increased, shed omitted Plg Requirement
- B June 25 Plg App - Boundary Wall renewal



P I B I A





March 24


1:100

PROP'D PLAN BOUNDARY WALL - Renewal

2024/01 107 E

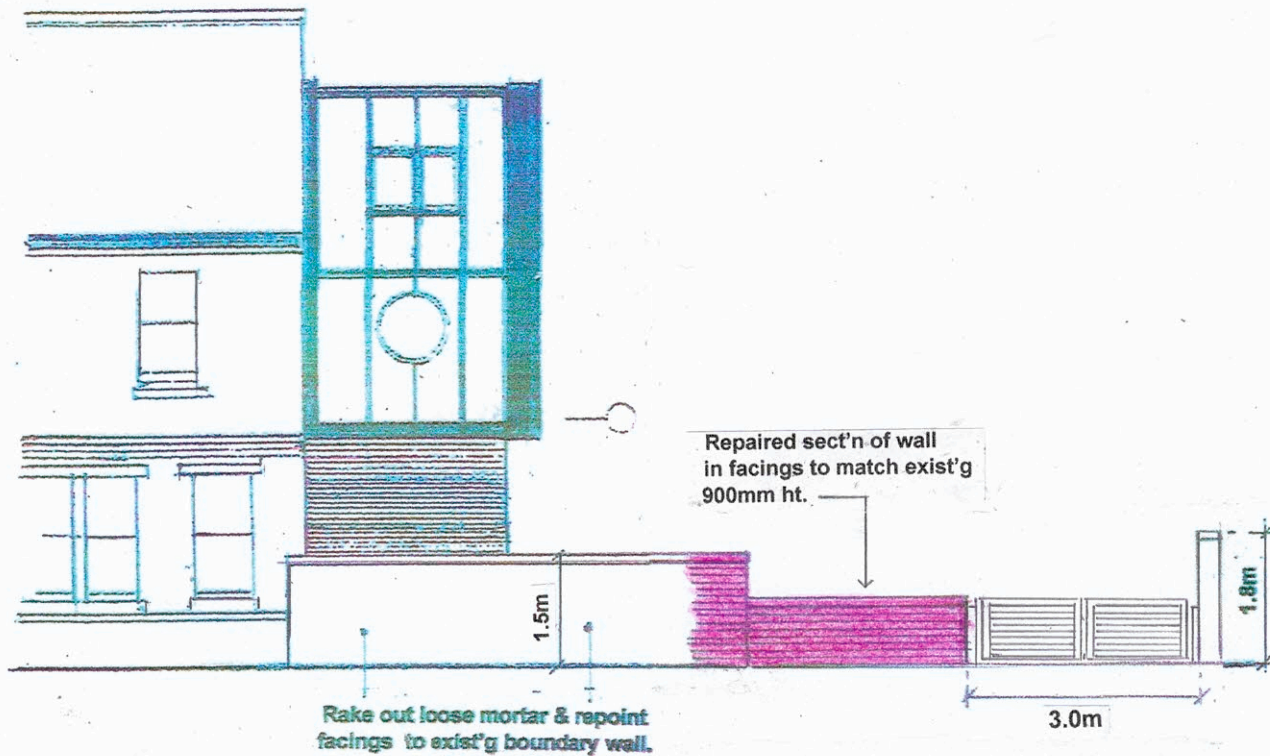

PROPOSED WEST ELEVATION - Boundary Wall Renewal

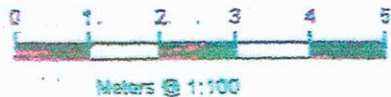

E Jan 26 Resubmission Boundary Wall

D Aug 25 Sight lines added, gate width increased, shed omitted Plg Requirement New ext'n shown as orig' Application

June 25 Plg App - Boundary Wall renewal

P B A
ARCHITECTURAL CONSULTANTS

31B PRIORY ROAD LONDON N8 8LH

Date	24 March 24	Drawn	SW
Scale	1:100	Rev	01
Project Name			

PROPOSED WALL RENEWAL - WEST ELEV'N

Job Number	2024/01	Working Drawing	/09	Revision	E
------------	---------	-----------------	-----	----------	---