


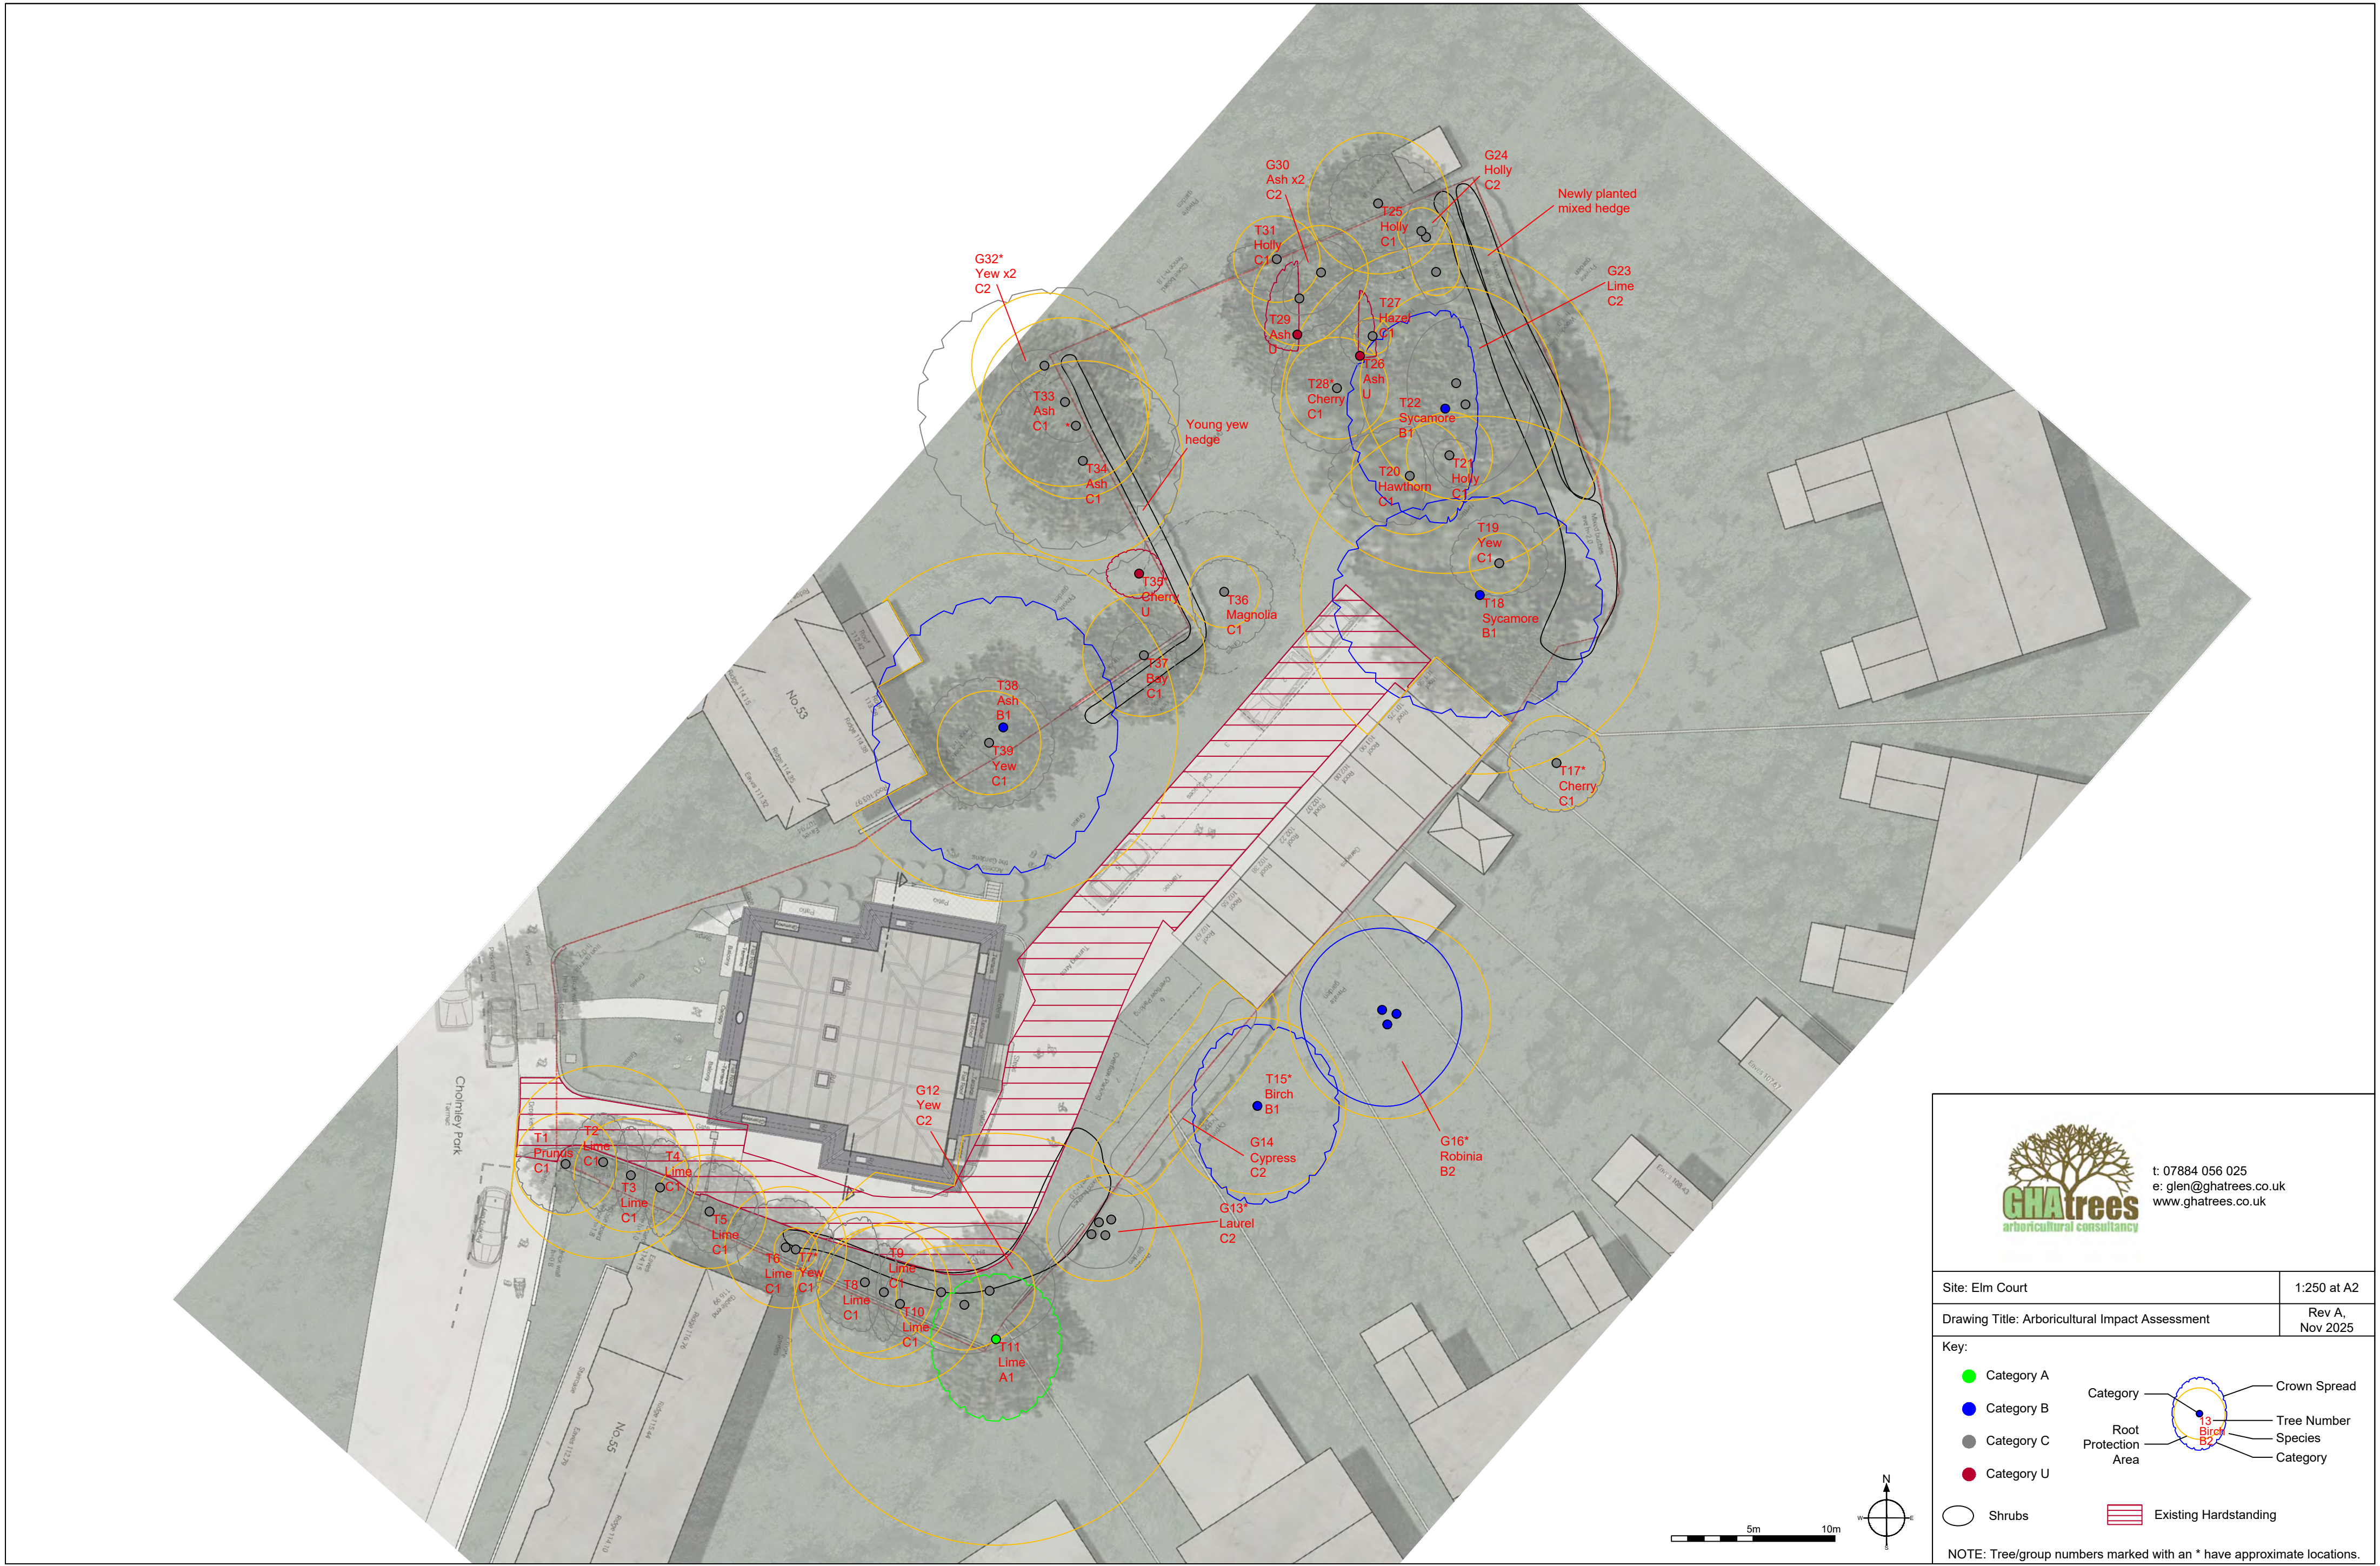

t: 07884 056 025
e: glen@ghatrees.co.uk
www.ghatrees.co.uk

Site: Elm Court	1:250 at A2
Drawing Title: Arboricultural Impact Assessment	Rev A, Nov 2025

Key:

● Category A

● Category B

● Category C

● Category U

○ Shrubs

Category

Root Protection Area

Crown Spread

Tree Number

Species

Category

Existing Hardstanding

NOTE: Tree/group numbers marked with an * have approximate locations.