


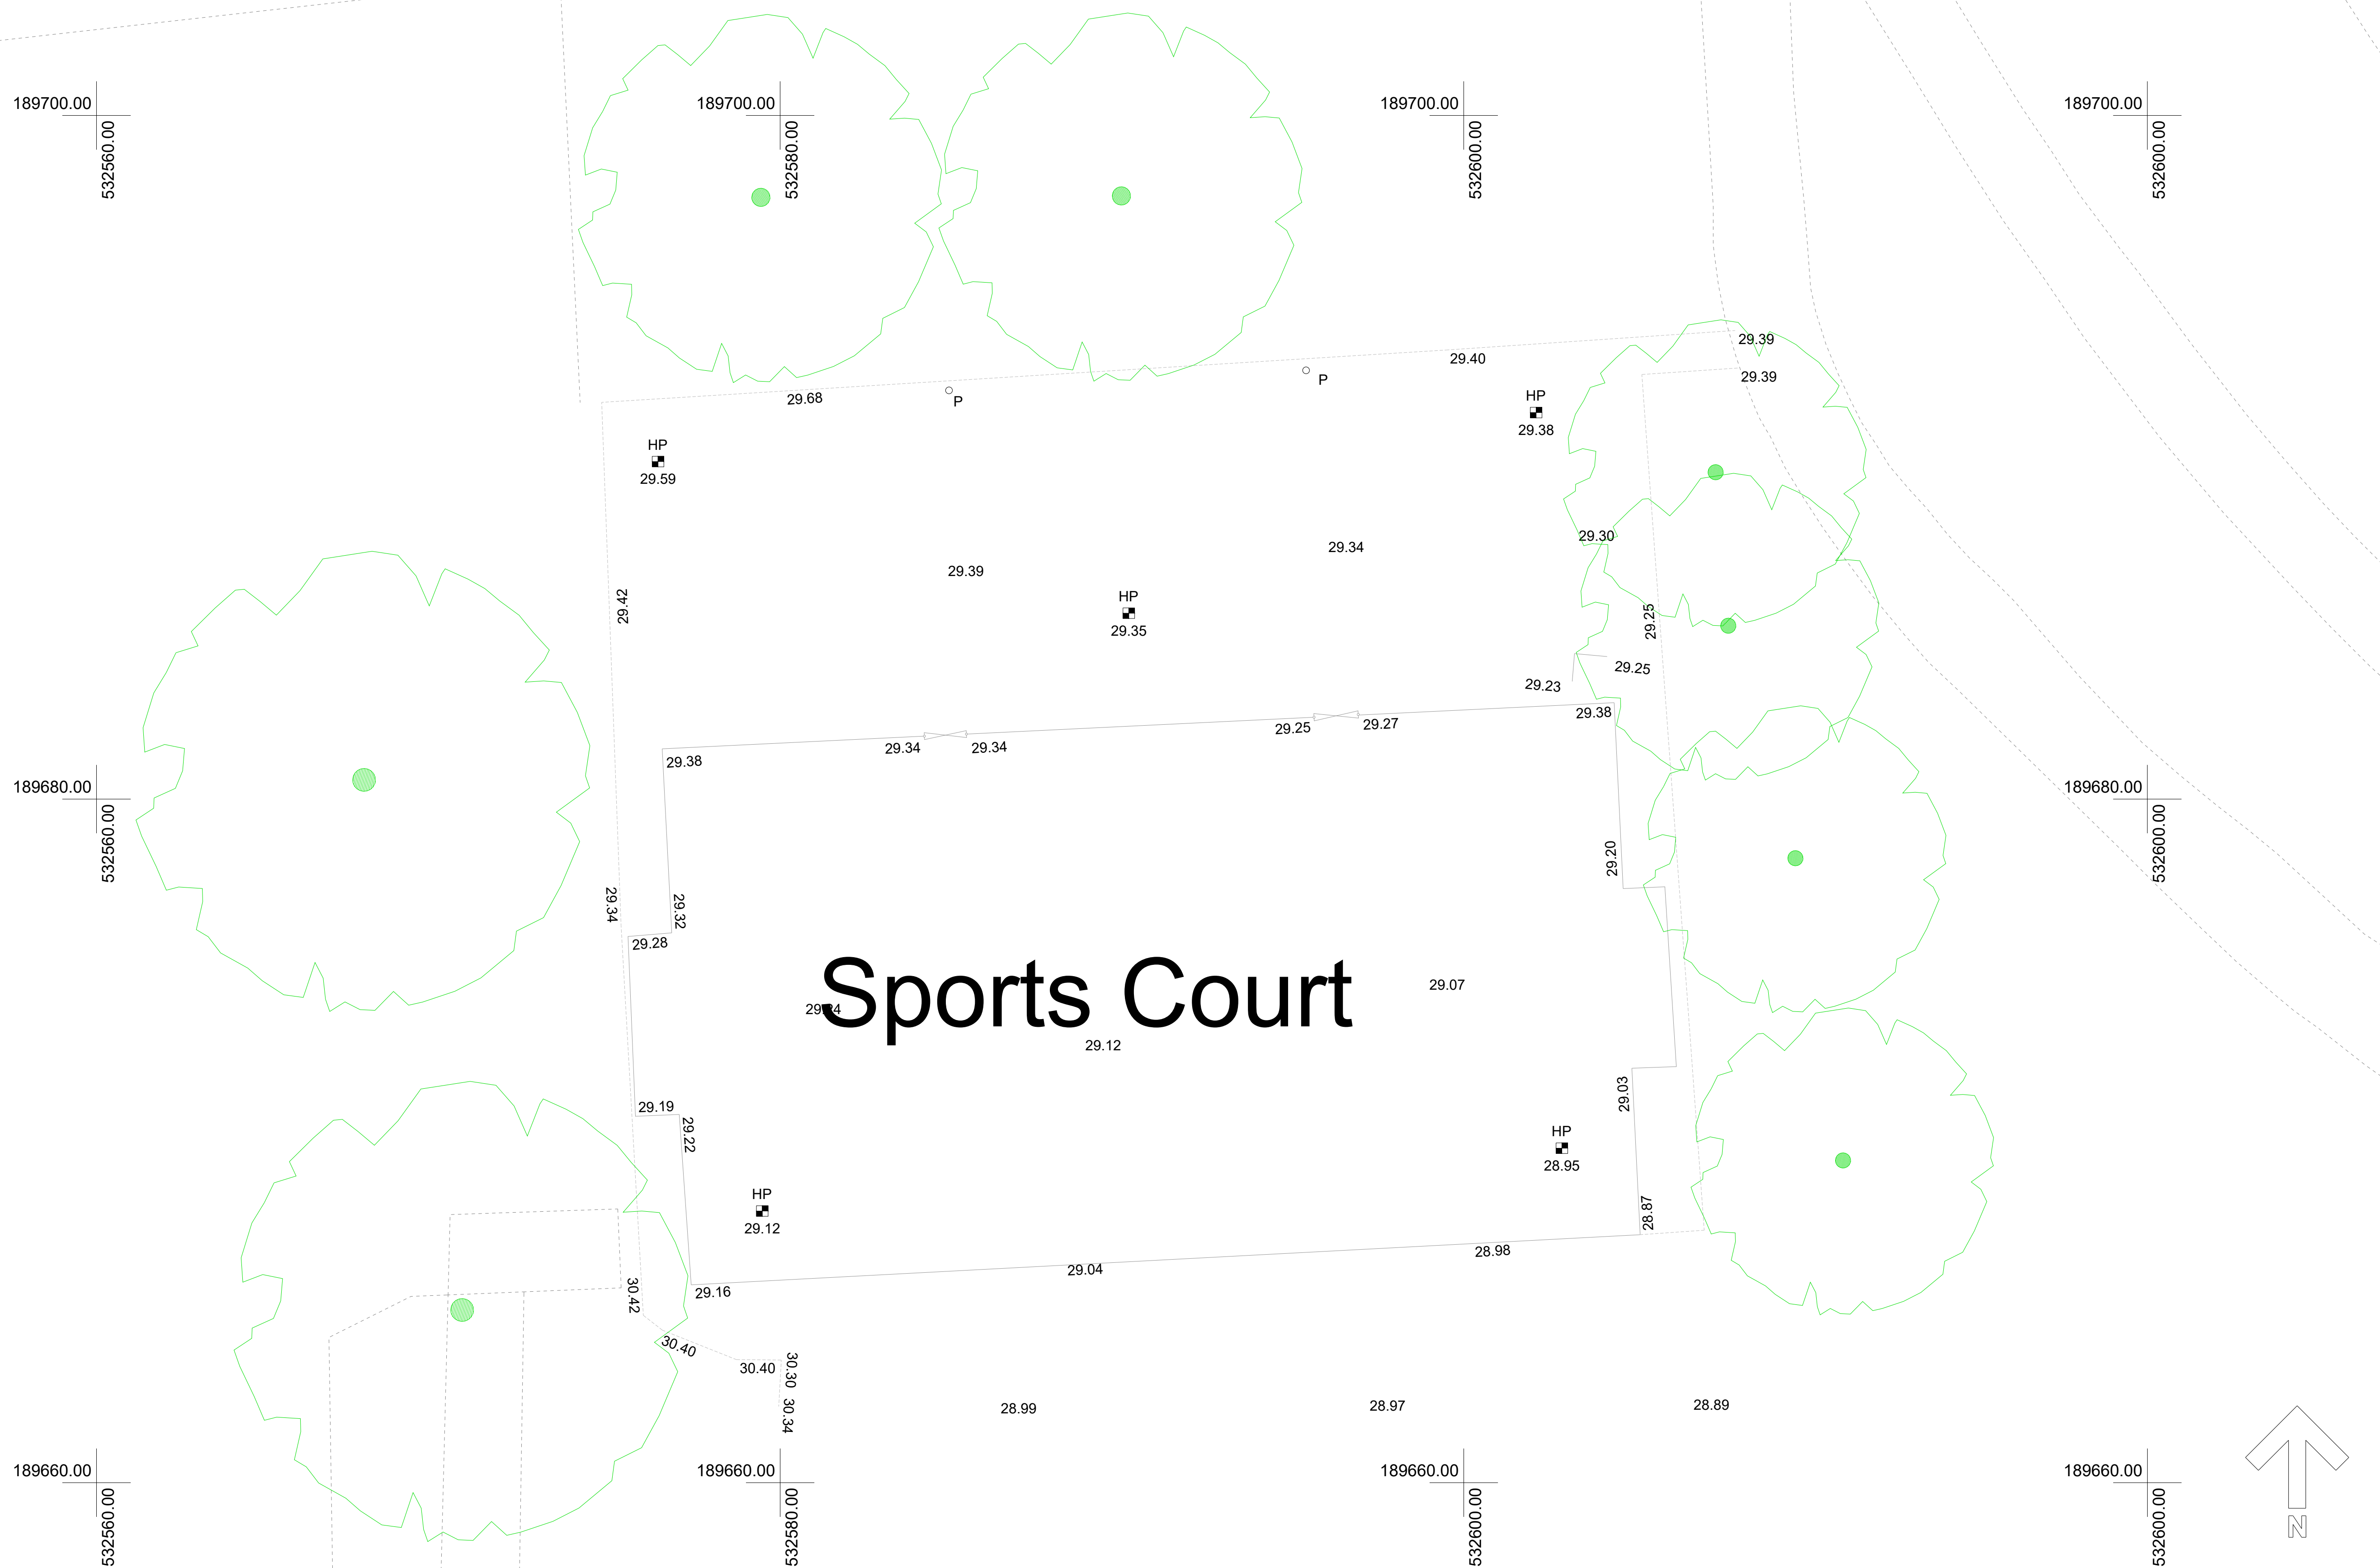

Scale bar 1 : 100

-	Initial Issue										
Rev	A	m	e	n	d	e	n	t	Date	By	
Client											
DOWNHILLS PARK											
Project											
PLAYZONE											
Drawing											
EXISTING LAYOUT											
											
Drawn		NJM		Date		06-08-25		Scales		1:100	
Checked				Plot No		01		Prelim		Check	
										Final	
Job No				Drawing No				Rev			
MCA-MUK3405-05											