


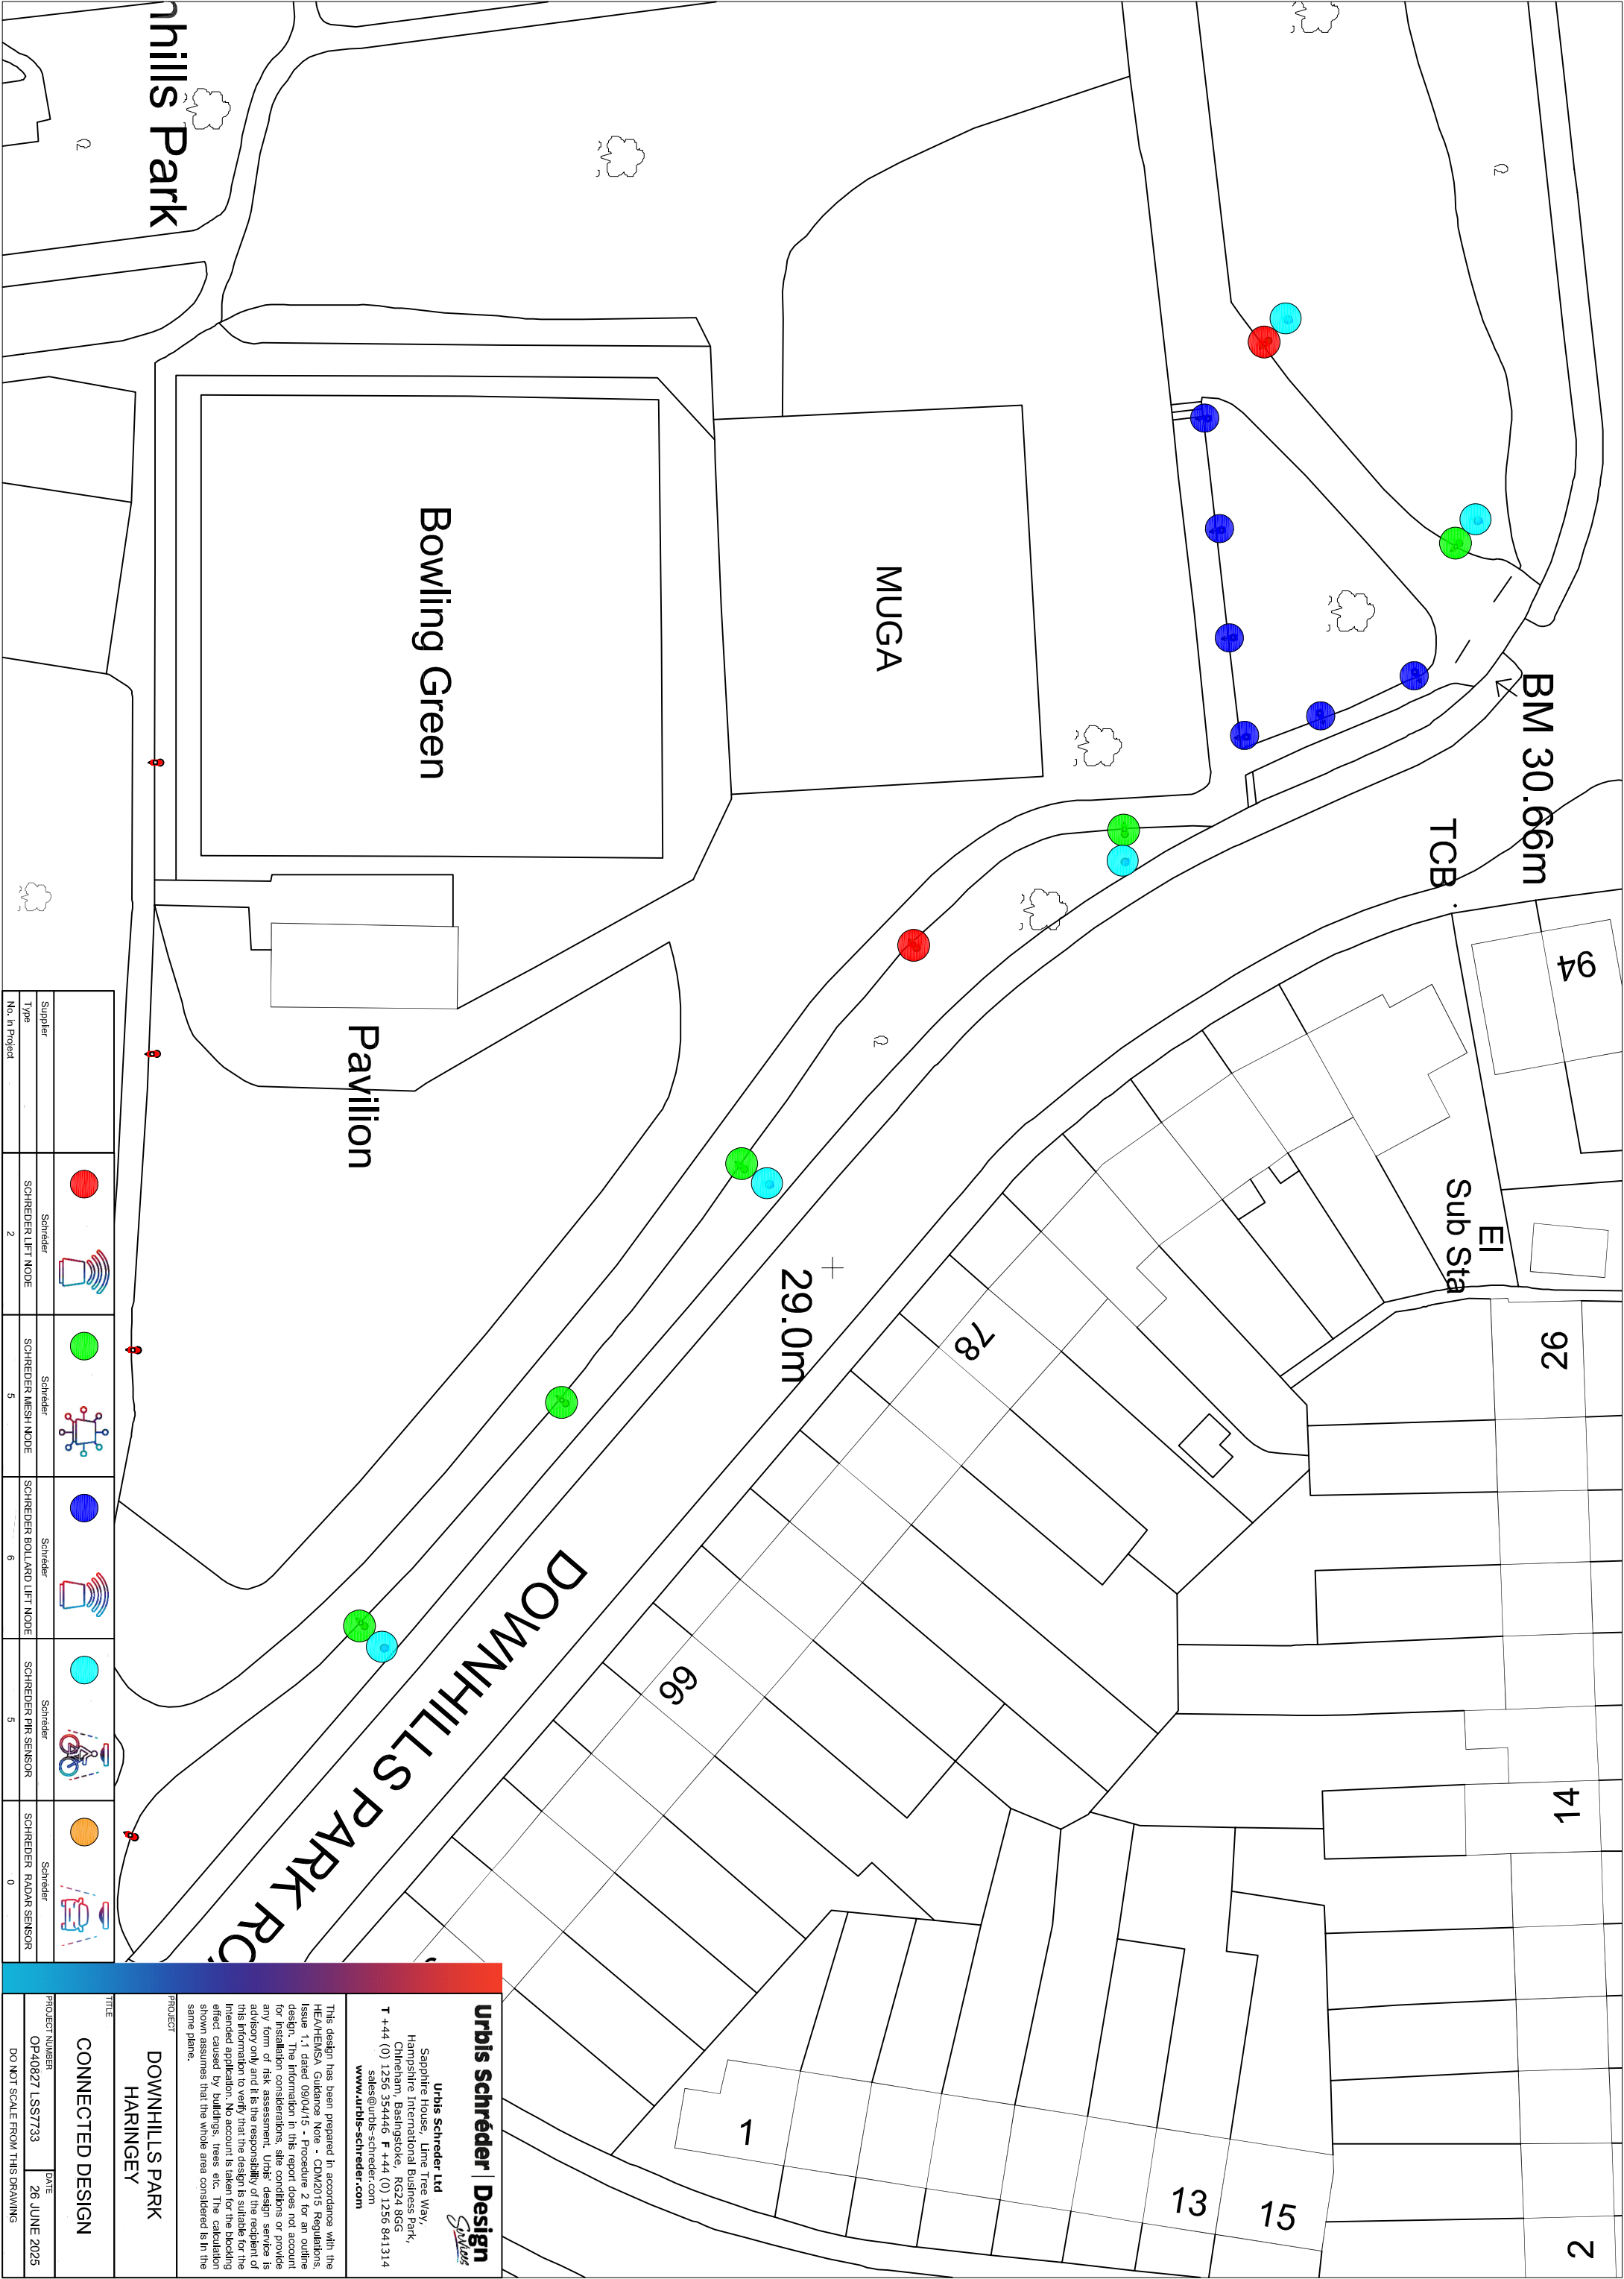

Supplier	Schröder	Schröder	Schröder	Schröder	Schröder
Type	SCHREDER LIFT NODE	SCHREDER MESH NODE	SCHREDER BOLLARD LIFT NODE	SCHREDER PIR SENSOR	SCHREDER RADAR SENSOR
No. in Project	2	5	6	5	0

Urbis Schröder | Design

Sapphire House, Lime Tree Way,
Hampshire International Business Park,
Chineham, Basingstoke, RG24 8GG
T +44 (0) 1256 354446 F +44 (0) 1256 841314
sales@urbis-schroeder.com
www.urbis-schroeder.com

PROJECT

DOWNHILLS PARK
HARINGEY

TITLE

CONNECTED DESIGN

PROJECT NUMBER

OP40827 LSS7733

DATE

26 JUNE 2025

DO NOT SCALE FROM THIS DRAWING

This design has been prepared in accordance with the HIGHWAYS Act 1999, Part 8, Chapter 2, for an outline design. The information in this report does not account for installation considerations, site conditions or provide any form of risk assessment. Urbis design service is advisory only and it is the responsibility of the recipient of this information to verify that the design is suitable for the intended application. No account is taken for the blocking effect caused by buildings, trees etc. The calculation shown assumes that the whole area considered is in the same plane.