


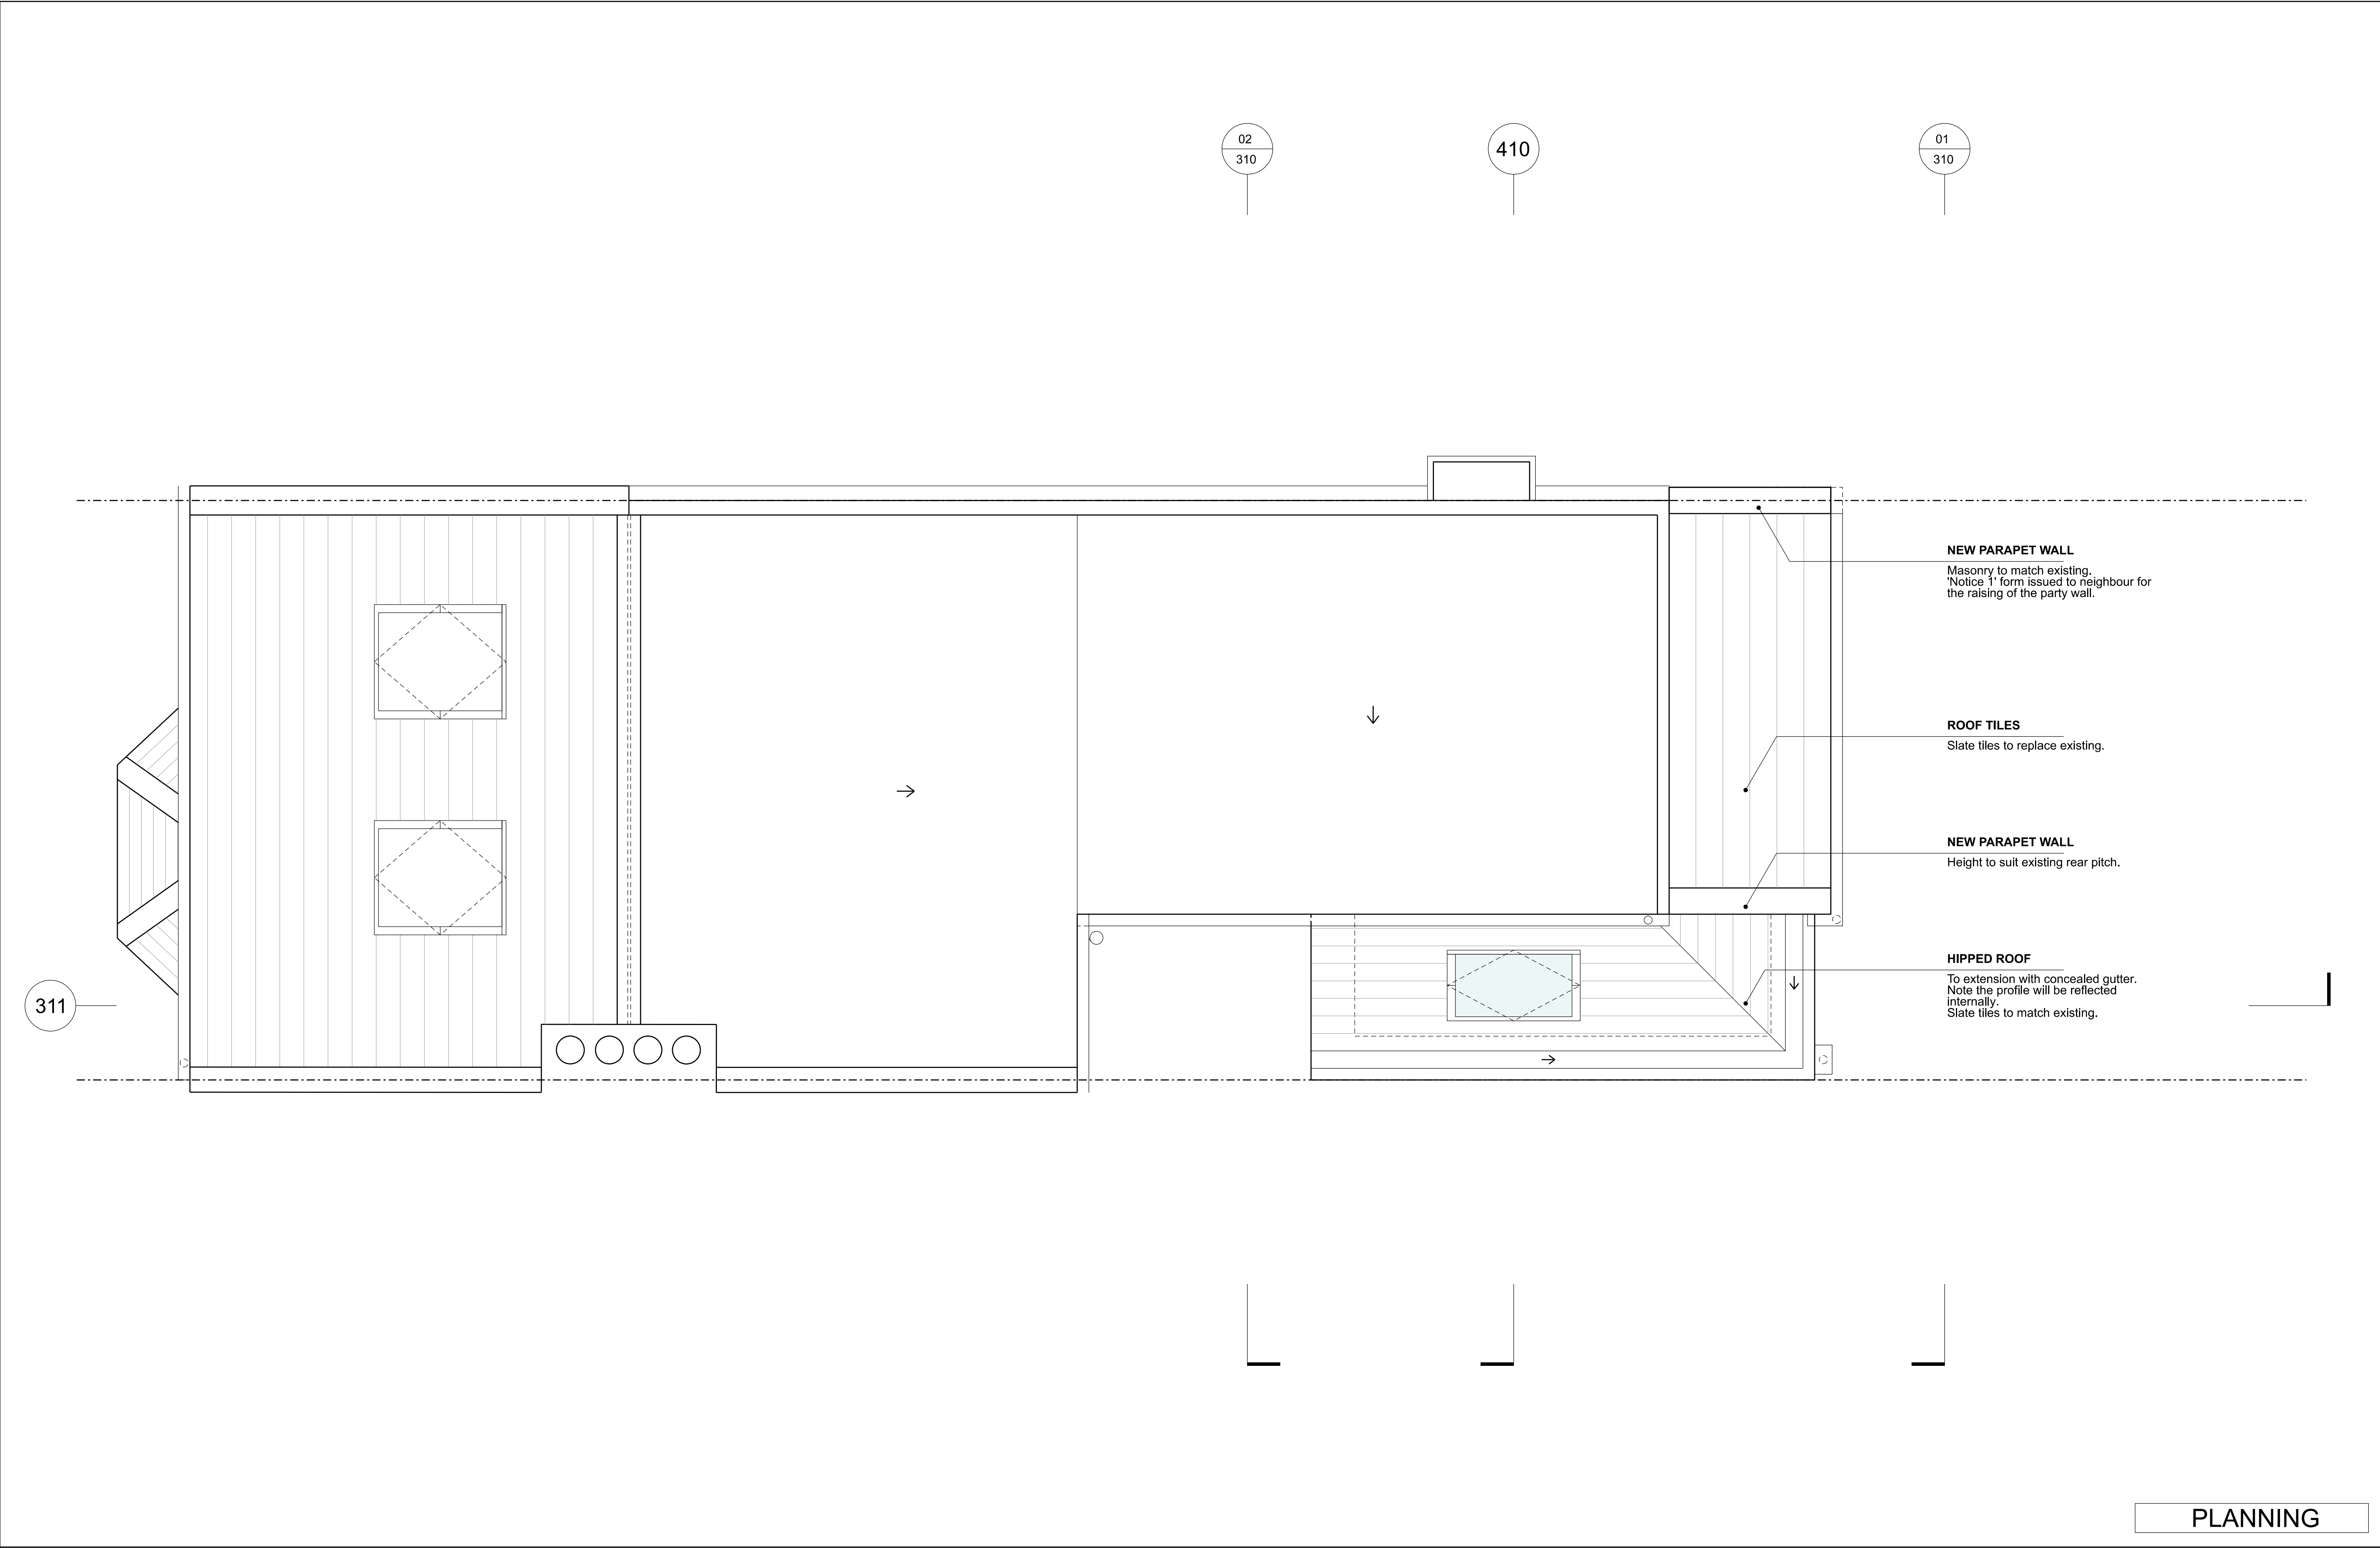

PLANNING