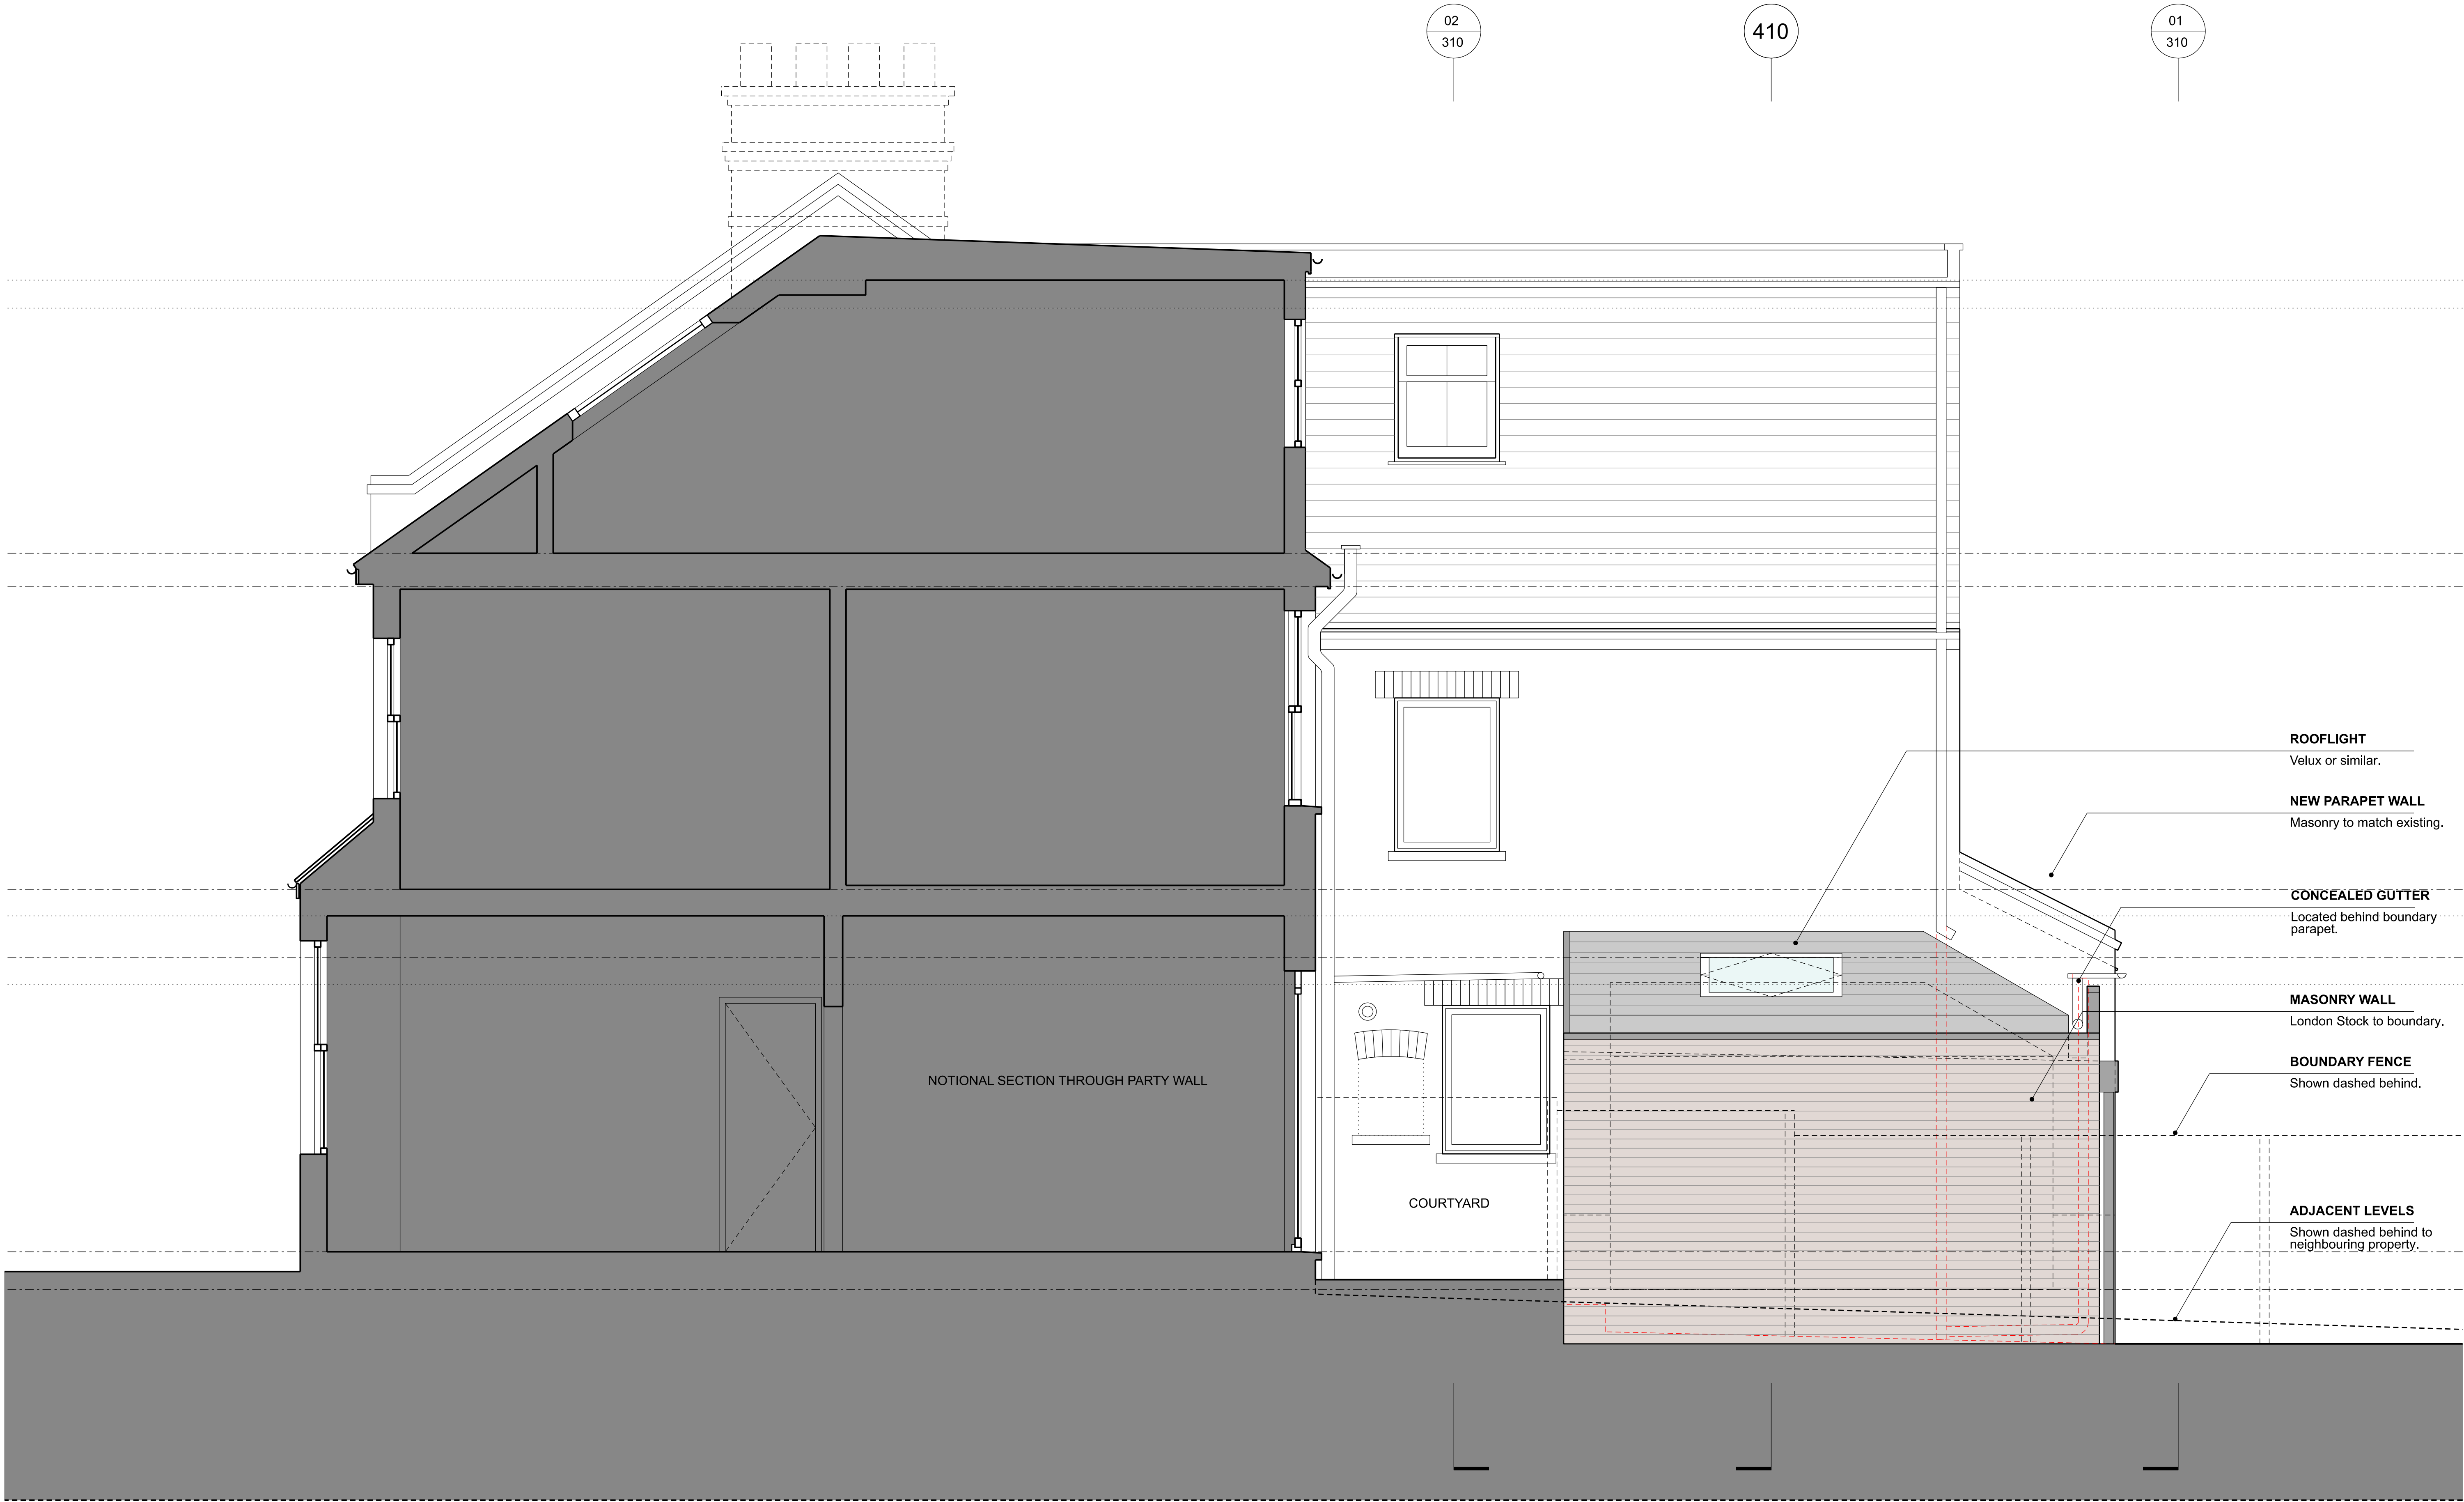


DO NOT SCALE OFF THIS DRAWING FOR CONSTRUCTION

Dimensions, areas and levels where given are only approximate and subject to site survey. All dimensions are to be checked on site. Any discrepancies or variations are to be reported to the architect before work commences.

This drawing is to be read in conjunction with the architectural specification (where provided) and all relevant consultants and / or specialists drawings / documents. Any discrepancies, proposed variations or clarifications required are to be reported to the architect BEFORE THE WORK COMMENCES.

Electronic data / drawings are issued as "read only" and should not be interrogated for measurement. All dimensions and levels should be read, only from those values stated in text, on the drawing.

© Vickers Architects Ltd

EXISTING
PROPOSED
DEMOLITION

0m .5m 1m
SCALE 1:50 @ A3
1:25 @ A1

Rev	Date	Description	By
00	24.10.2025	FOR CLIENT REVIEW	SV
01	24.11.2025	FOR CLIENT REVIEW	SV
02	18.12.2025	FOR CLIENT REVIEW	SV
03	13.01.2026	FOR CLIENT APPROVAL (PREVIOUSLY SK-07)	SV
04	11.02.2026	FOR PLANNING	SV

VICKERS ARCHITECTS

w: www.vickersarchitects.com t: 07985-985-875 a: 12 Avondale Road, London, N15 3SJ

Site:	68 AVONDALE ROAD, N15 3SH		
Project:	SINGLE STOREY REAR EXTENSION		
Title:	PROPOSED SIDE ELEVATION		
Scale @ A1:	1:25	Scale @ A3:	1:50
		Project No:	095-VA

Drawing No:	311
Rev:	04