


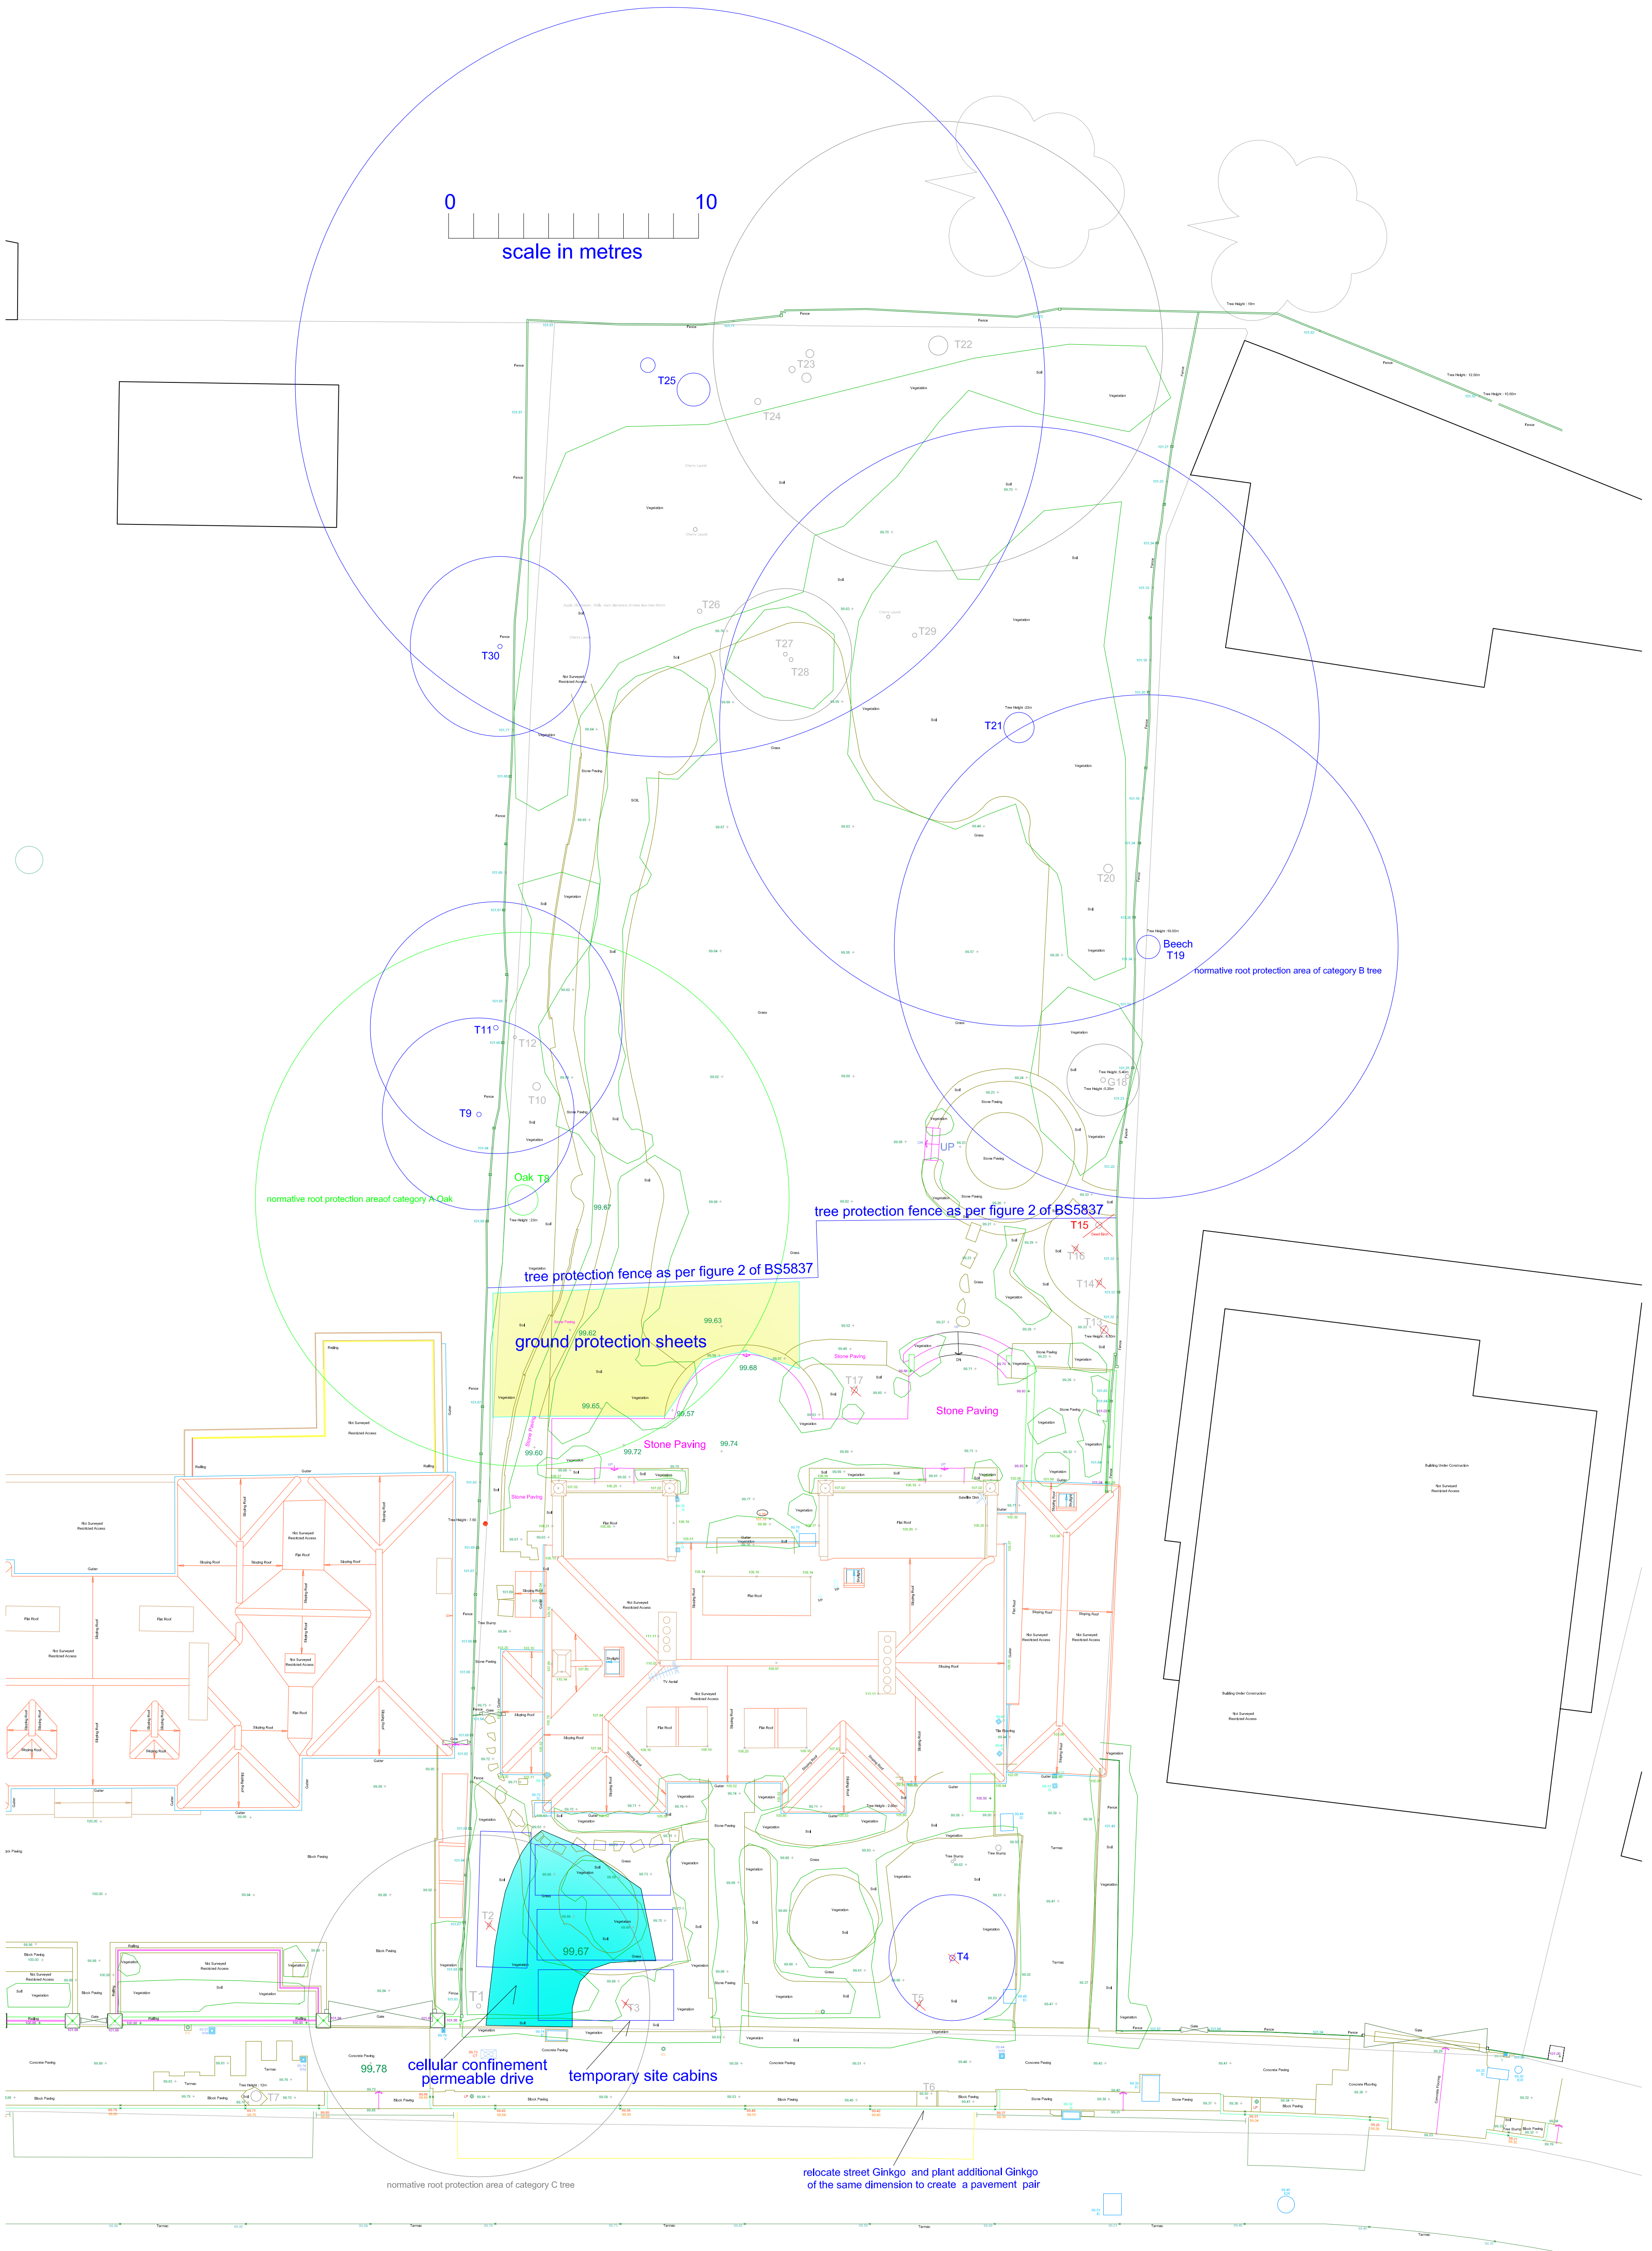

9 Sheldon Avenue. 145 Tree protection plan. February 2026