


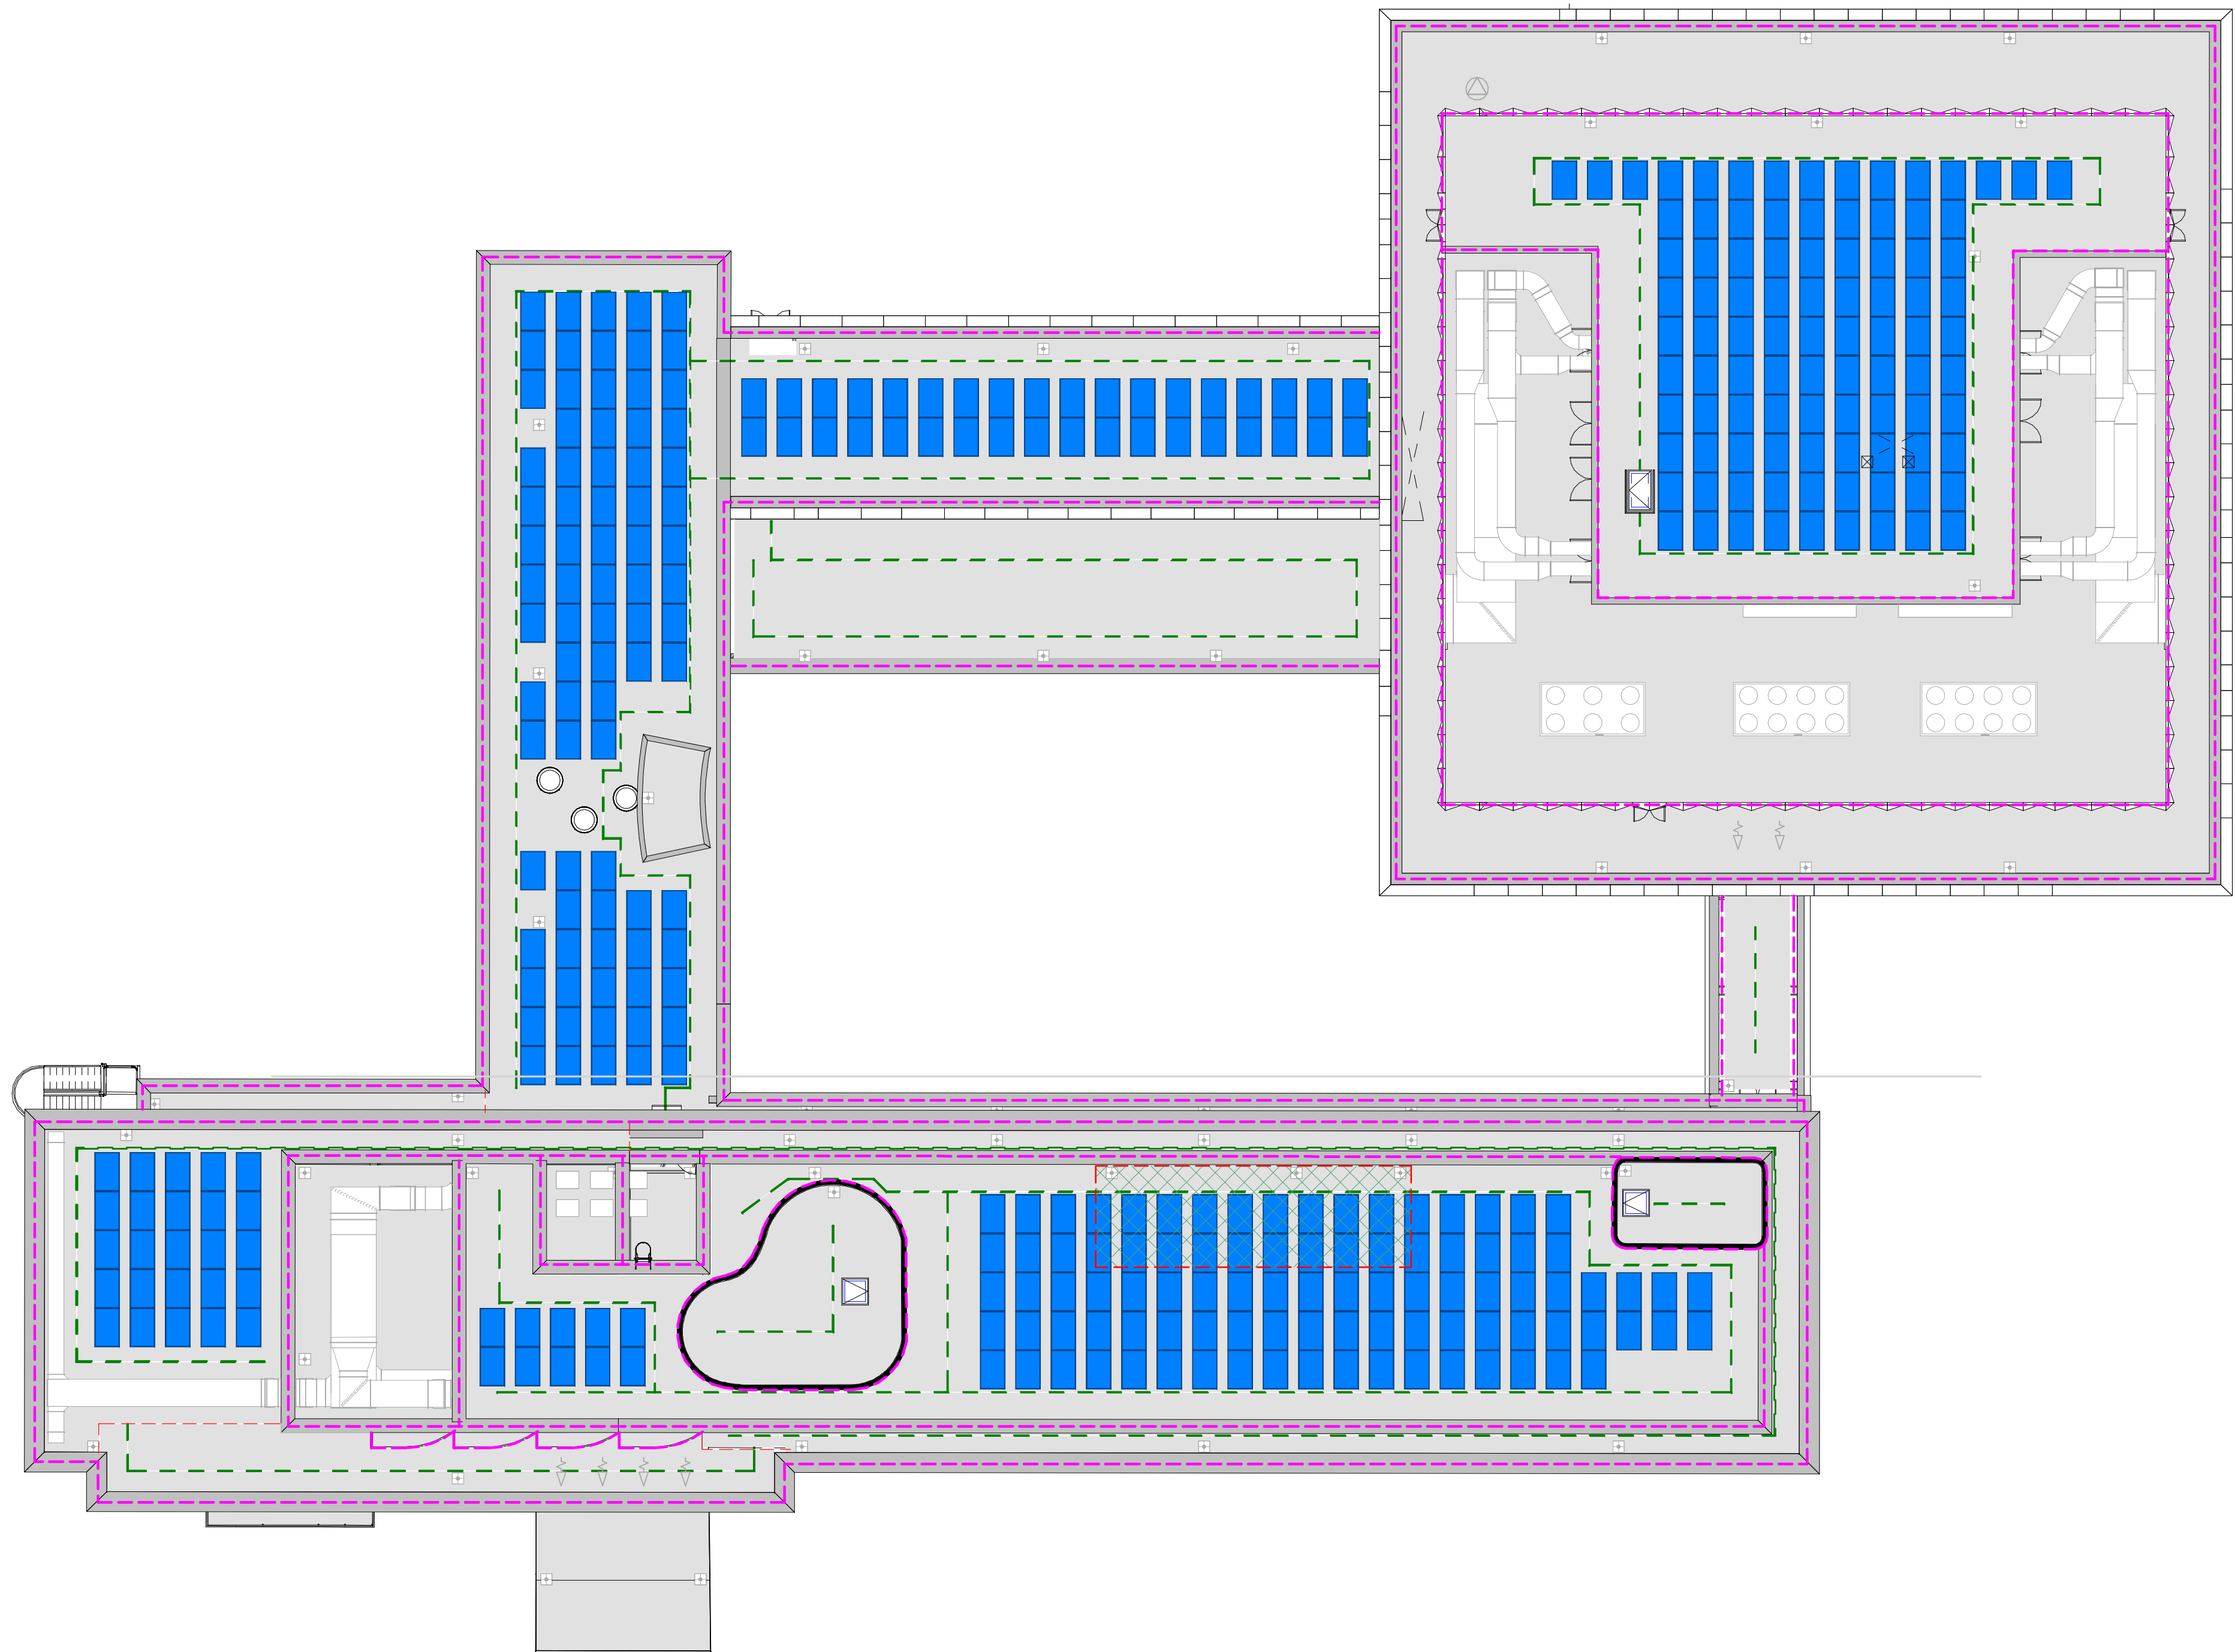

Copyright Hawkins\Brown Architects
No implied licence exists. This drawing should not be used to calculate areas for the purposes of valuation. Do not scale this drawing. All dimensions to be checked on the site by the contractor and such dimensions to be their responsibility. All work must comply with relevant British Standards and Building Regulations requirements. Drawing errors and omissions to be reported to the architect. To be read in conjunction with Architect's specification and other consultant information.

Rev	Description	Date
P1	Draft Stage 3+ Issue	23.06.23
P2	Draft Stage 3+ Annex Issue	21.07.23
P3	Stage 03+ Issue for Tender	11.08.23
C1	For Tender	15.09.23

KEY:

- RWO** - As detailed in roof specifications
- PVs shown indicatively.**
Layout and setting out to be finalised by specialist.
- Roof Access hatch** - allow for safety guardrail
- N25/210** - Mansafe System shown indicatively
Layout and fixing details to be finalised at next stage - in accordance with manufacturer's details & recommendations
- Post and wire pest bird deterrent - refer to H92 & F31 specification.

Notes:

- Taper design to be finalised by roofing specialist
- Mansafe system layout and interface to be finalised during the next stage - allow for through fixing to existing hollow pot slab areas.
- Allow for overflows on roofs with single RWO (roof pop-ups).
- Bird of Prey Programme recommended for on going pest bird management to window sills and ledges were post and wire approach is inappropriate

159 St John Street
London EC1V 4QJ

mail@hawkinsbrown.com
hawkinsbrown.com

Hawkins\Brown

Project
Haringey Civic Centre
High Rd,
Wood Green,
N22 8LE

Drawing
Indicative PV & Mansafe Layout Plan

Scale @ A1 1 : 200	Date 04.04.23
-----------------------	------------------

Drawn By JR	Checked By MP
----------------	------------------

Job Number 190149	Status A3	Purpose of Issue Authorised and Accepted
----------------------	--------------	---

Drawing No. HCC-HBA-ZZ-ZZ-DR-A-271000	Rev C1
--	-----------

