


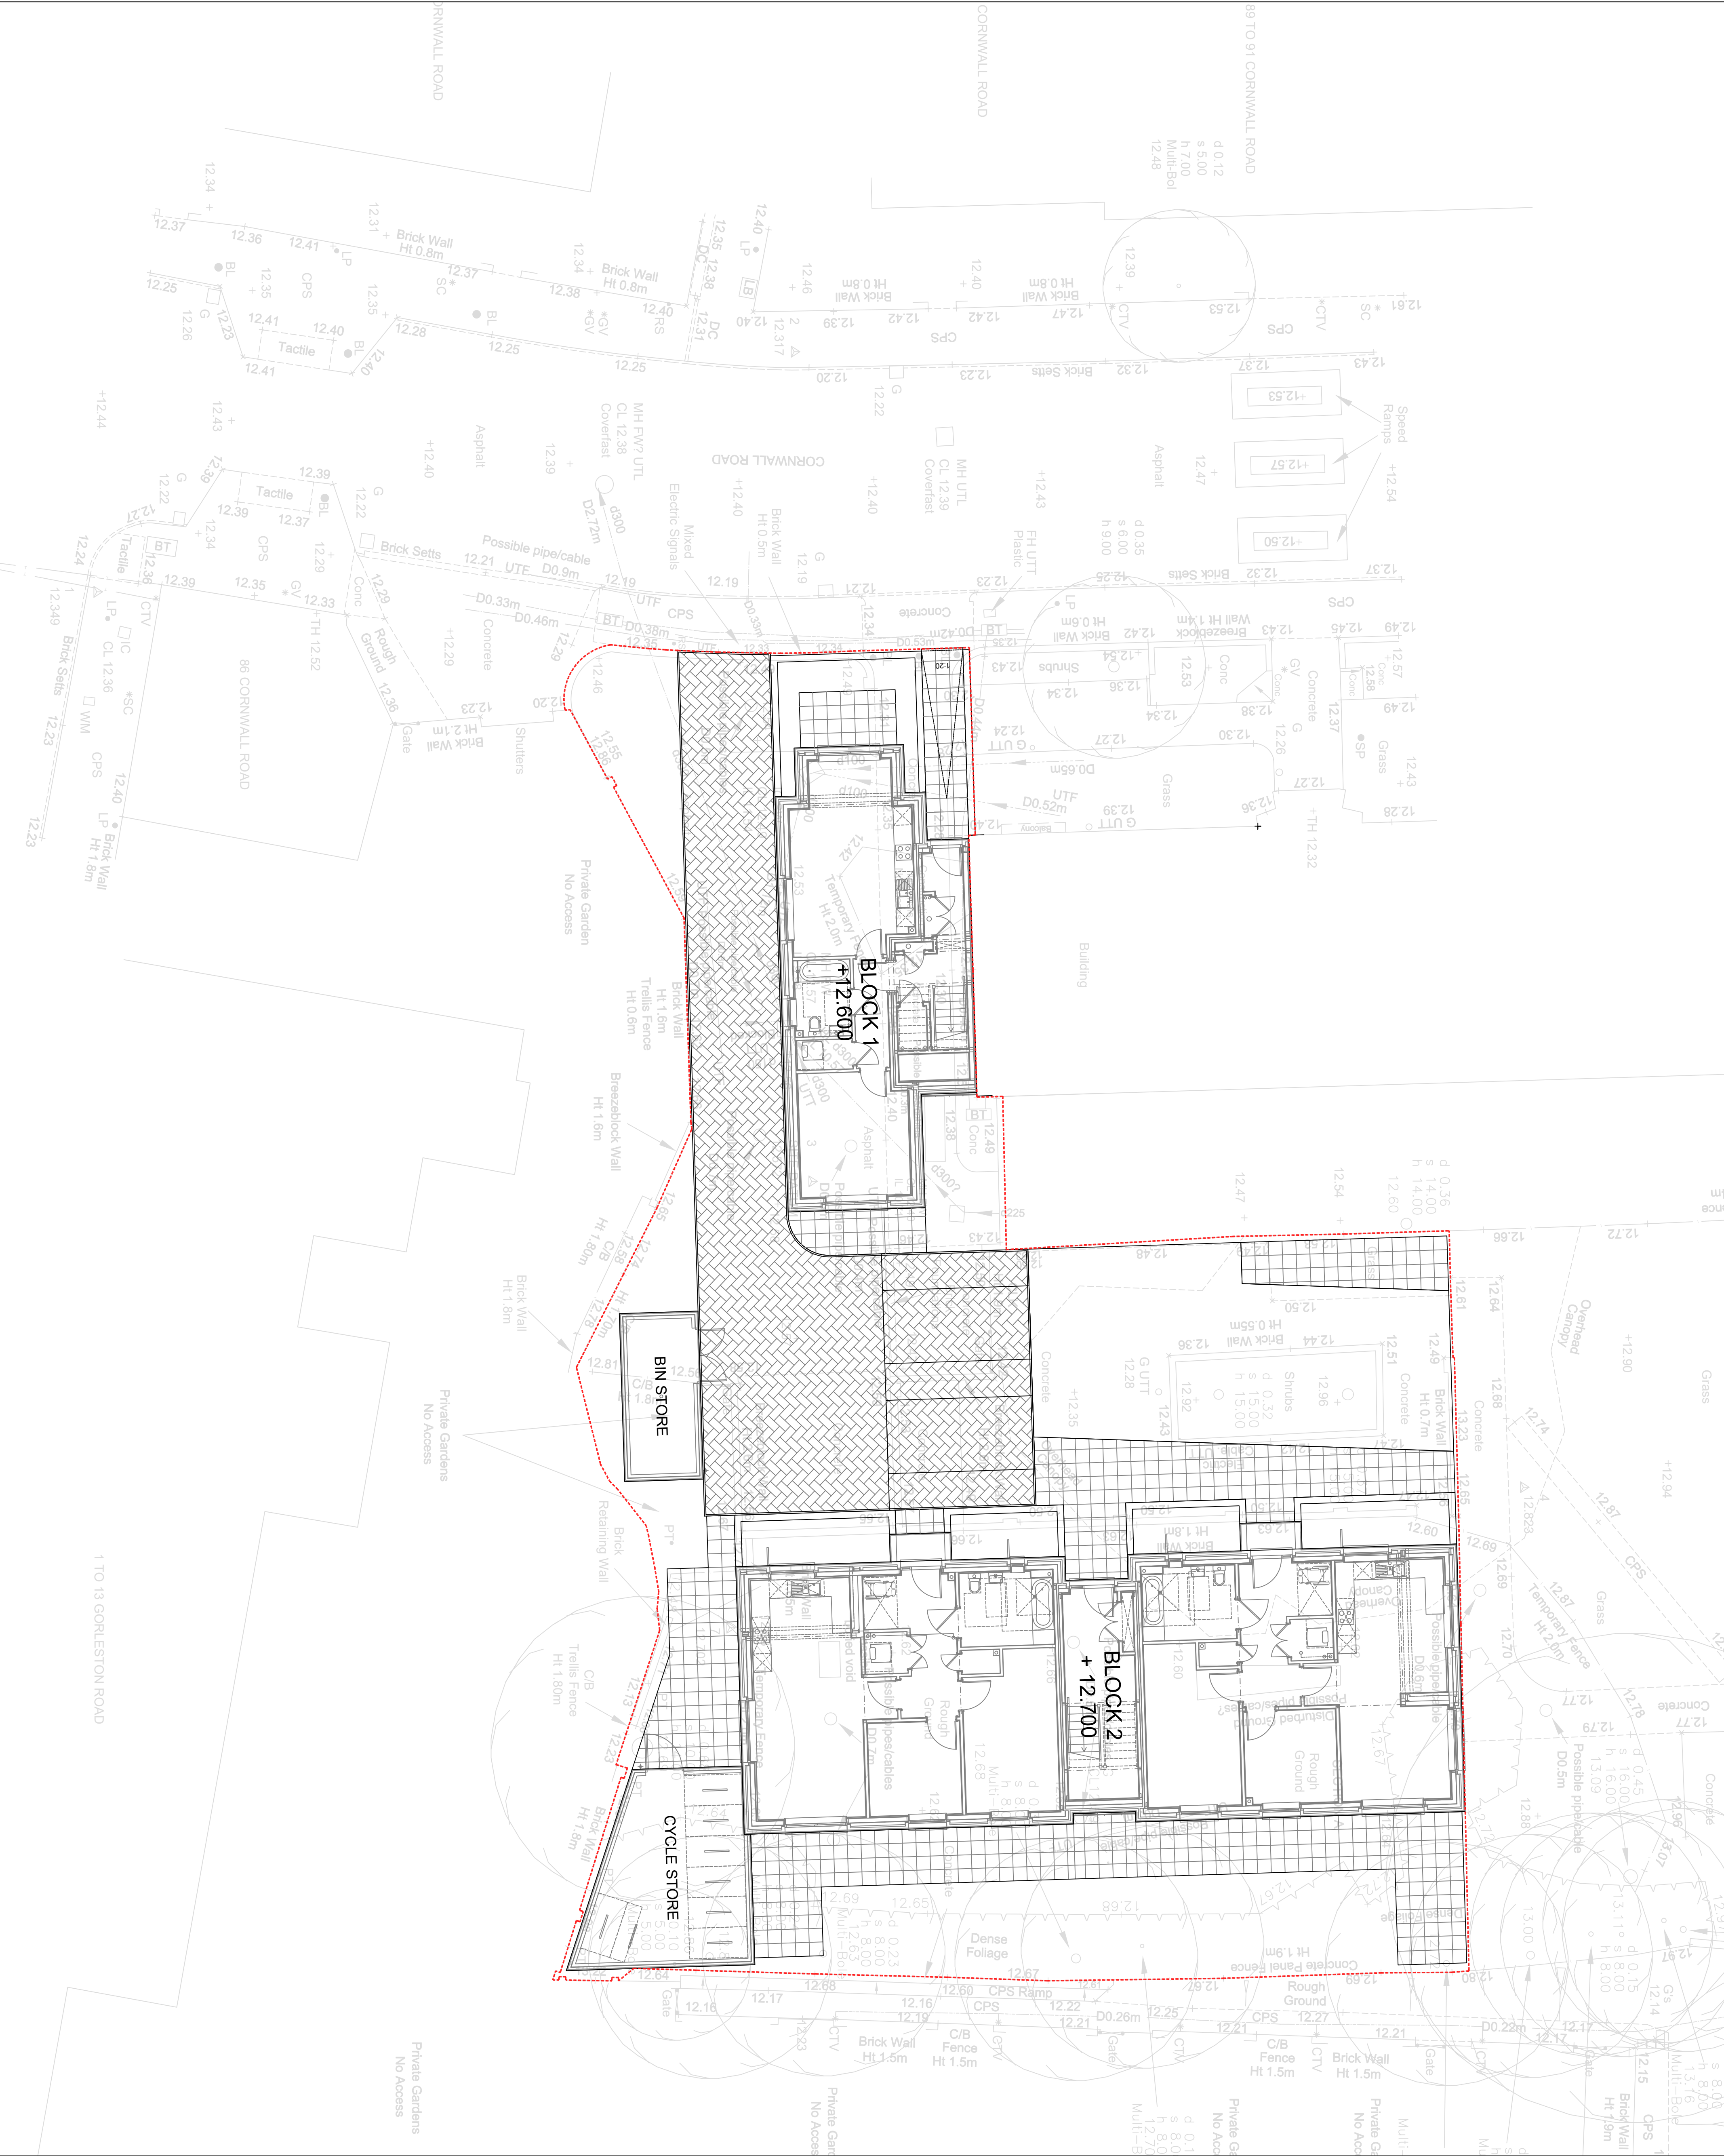

Project	
Residential Development	
Land adjacent to	
38-84 Cornwall Road	
London	
N15 5AR	
Status	
Construction	
Date	
2022.03.03	
Scale	
1:100	
Size	
A1	
Title	
Site Plan	
Number	
21.21-200	
Revision	
C	
Revisions	
A	
B	
C	
Client	
NFC Homes Ltd.	
18.03.20 Cycle & Bin Store Added	
18.03.22 Block 1 Floor Plan Updated & Repositioned 150mm Original Position	
18.07.22 Floor Plans Updated Block 1 Repositioned 150mm Estimated Amount	
This drawing is for informational purposes only and not be reproduced in whole or part without written authority.	
Spire Architects	
9 Monks Way 1 Reading 1 RG30 3DP	
Tel 07495 529905	