


Proposed Planting Key



Notes

- All dimensions in mm, unless otherwise stated.
- Scaling from drawing if printed incorrectly may lead to errors.
- All information outside red line boundary shown for contextual purpose only.
- All hatch patterns are indicative only unless stated otherwise.
- This drawing is to be read in conjunction with all re-form landscape architecture documentation.
- AND all relevant documentation from the design team
- Levels information on this drawing illustrates the design intent. The contractor is to check and verify all levels and dimensions against site survey information.
- Any discrepancies in the design information are to be brought to the attention of re-form landscape architecture, in writing, prior to commencement of construction works.
- All proprietary products shall be installed in strict accordance with manufacturers written instructions.
- Refer to other consultants' drawings and specifications for the following design information:
 - Foundation details
 - Base course and/or sub bases design & specification
 - Waterproofing of any element
 - Levels & Drainage design and infrastructure
 - Lighting and ducting
 - Existing & proposed utilities
- Plant quantities are to suit site areas in accordance with scheduled plant densities.
- Any proposed plant substitution shall be agreed with the landscape architect prior to ordering.

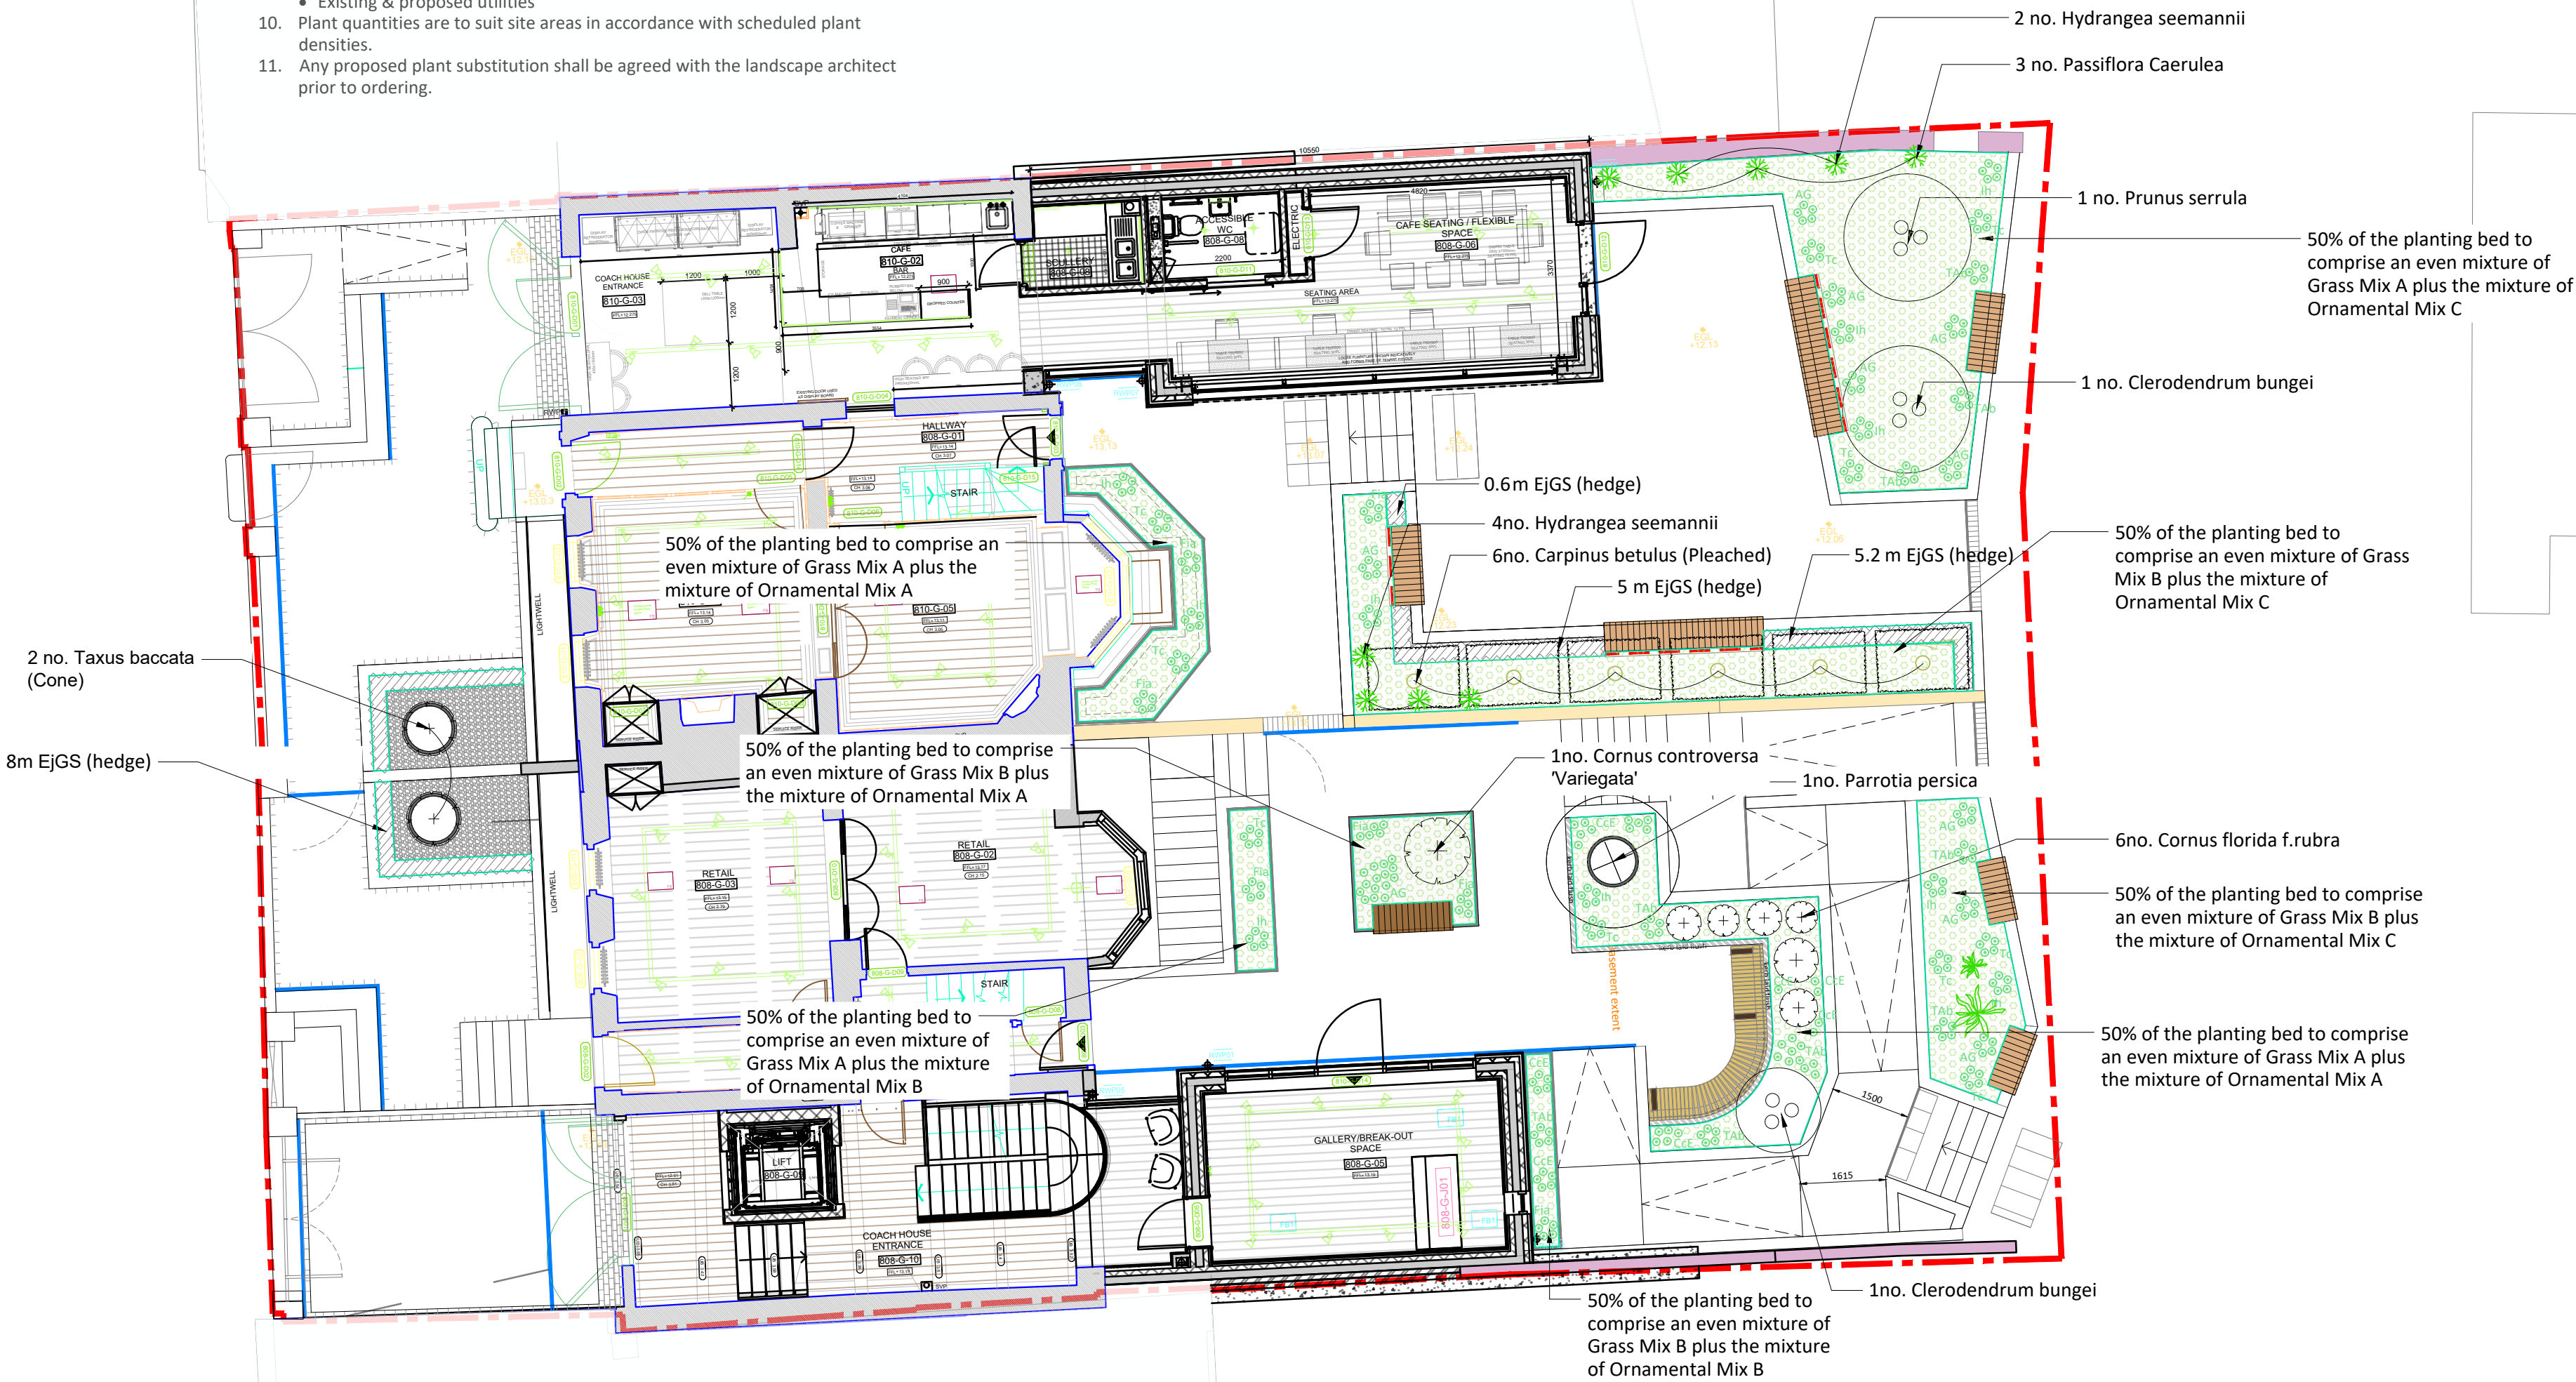

Grass list

Code	Botanical Name	Height (cm)	Min. container size	Mature spread (cm)	Density	Quantity	Notes	Group mix
Al	Anemathelle lessoniana	30-40	2L+	50-100	5/m²	20	E	Mix A
ANRS	Astelia 'Nervosa Red Shadow'	30-40	C2	20-50	5/m²	30	E	
CKF	Calamagrostis 'Karl Foerster'	60-80	5L+	50-100	5/m²	7	E	
CcB	Carex comans 'Bronze'	30-40	2L+	10-50	7/m²	15	E	
CE	Carex 'Everest'	30-40	2L+	10-50	7/m²	30	E	
HmJ	Hydrangea macrophylla 'Jip'	60-80	5L+	50-100	5/m²	5	-	Mix B
HMB	Hydrangea Macrophylla Black Diamonds Mix	60-80	C5	50-100	5/m²	17	-	
HmA	Hakonechloa macra 'Allgold'	20-30	2L+	10-50	7/m²	36	-	
MsS	Miscanthus sinensis 'Silver Charm'	80-90	10L+	70-100	5/m²	5	-	
MsG	Miscanthus sinensis 'Gracillimus'	9-100	10L+	100-150	3/m²	5	-	
MsM	Miscanthus sinensis 'Morning Light'	30-40	V2	50-100	5/m²	15	-	Mix B
Mc	Muhlenbergia capillaris	60-80	5L+	50-100	5/m²	15	E	
Nt	Nassella tenuissima	30-40	2L+	50-100	5/m²	12	E	
PBV	Phormium 'Black Velvet'	60-80	10L+	50-100	5/m²	5	E	

Notes: N: Native to the UK B:Bees friendly E: Evergreen

Specimen shrub list

Code	Botanical Name	Height (cm)	Min. container size	Mature height (cm)	Quantity	Notes
Al	Cryptomeria japonica globosa 'Nana'	80-90	15L+	50-100	5	E
Lc	Loropetalum chinense var. rubrum 'Black Pearl'	80-90	10L+	100-150	5	E
EcG	Edgeworthia chrysantha 'Grandiflora'	90-100	15L+	100-150	1	-
Hij	Hammamalis x intermedia jelena	100-120	15L+	250-400	2	-
Cb	Clerodendrum bungei	90-100	10L+	150-250	1	-
Si	Salix integra 'Hakuro Nishiki'	100-120	10L+	150-250	5	B

Notes: N: Native to the UK B:Bees friendly E: Evergreen

Ornamental plant list

Code	Botanical Name	Height (cm)	Min. container size	Mature height (cm)	Density	Quantity	Notes	Group mix
AaBB	Agapanthus africanus 'Big Blue'	30-40	2L+	100-150	5/m²	15	E	Mix A
AhE	Anemone x hybrida 'Elegans'	30-40	2L+	100-150	5/m²	15	-	
Bs	Blechnum spicant	30-40	2L+	10-50	7/m²	15	E	
Cg	Cephalaria gigantea	30-40	2L+	150-250	5/m²	8	-	
Daf	Dryopteris affinis	30-40	2L+	50-80	3/m²	12	-	
De	Dryopteris erythrosora	30-40	2L+	50-100	3/m²	15	-	Mix B
Em	Eupatorium maculatum (Atropurpureum Group) 'Phantom'	30-40	2L+	50-100	7/m²	15	B	
Gi	Gaura lindheimeri 'Whirling Butterflies'	30-40	2L+	50-100	7/m²	15	B	
Gm	Geranium macrorrhizum	30-40	2L+	10-50	7/m²	15	B	
Hh	Helioopsis helianthoides v.scabra 'Burning Hearts'	30-40	2L+	50-100	7/m²	15	B	
HhRL	Helleborus x hybridus 'Red Lady'	20-30	1L+	10-50		21	E/B	Mix C
HRS	Heemerocallis 'Ruby Spider'	30-40	2L+	50-100		21	-	
Ls	Lamprocapnos spectabilis'	30-40	2L+	50-100		15	-	
LaM	Lavandula angustifolia 'Munstead'	30-40	2L+	10-50		12	B	
LdHB	Lithodora diffusa 'Heavenly Blue'	30-40	2L+	10-50		15	E	
PF	Penstemon 'Flamingo'	30-40	2L+	50-100	7/m²	15	E/B	Mix C
Ph	Polygonatum x hybridum	30-40	2L+	100-150		15	-	
SBS	Salvia 'Blue Spire'	30-40	2L+	100-150	5/m²	18	-	
SnC	Salvia nemorosa 'Caradonna'	30-40	2L+	10-50	7/m²	25	-	
So	Sanguisorba officinalis	30-40	2L+	100-150	5/m²	15	N/B	
SOB	Sedum 'Orange xenox'/'Black knight'	30-40	2L+	50-100		12	-	Mix C
Ss	Sisyrinchium striatum 'Aunt May'	30-40	2L+	10-50	7/m²	15	E	
Vb	Verbena bonariensis 'Lollipop'	30-40	2L+	150-250	5/m²	12	B	
VvF	Veronicastrum virginicum 'Fascination'	30-40	2L+	100-150	5/m²	12	B	

Climbers plant list

Code	Botanical Name	Height (cm)	Min. container size	Mature height (m)	Mature spread (m)	Quantity	Notes
Ls	Lonicera sempervirens	150-175	4L	2.5-4	0.5-1	2	E
PC	Passiflora Caerulea	150-175	4L	8-12	2.5-4	3	E
Hs	Hydrangea seemannii	150-175	4L	8-12	2.5-4	4	E

Note: trellis or wall mounted tie system will be required for these plants.

Hedge list

Code	Botanical Name	Min. container size	Height (cm)	Quantity	Notes
EJGS	Euonymus japonicus 'Green Spire'	2L	35-40	85	E
Tb	Taxus baccata	20L	120-140	2	Cone form


Seasonal bulbs planting

Code	Botanical Name	Condition	Mature height (cm)	Density	Quantity	Notes
AG	Allium 'Gladiator'	Firm, virus free	100-150	as shown	60	B
CcE	Crocsmia x crocosmiflora 'Emily McKenzie'	Firm, virus free	50-100	as shown	30	-
Fia	Fritillaria imperialis aurora	Firm, virus free	50-100	as shown	30	-
Ih	Iris hoogiana	Firm, virus free	50-100	as shown	50	-
TAb	Tulip Apricot beauty	Firm, virus free	10-50	as shown	50	-
Tc	Tulip calgary	Firm, virus free	10-50	as shown	50	-

Notes: N: Native to the UK B:Bees friendly E: Evergreen

Tree list

Code	Botanical Name	Form	Clear Stem	Height	Girth / Form	Root Cond.	Support	Qty	Native	Notes
Cb	Carpinus betulus	Pleached, 120cm tall x 120cm wide frame above	Clear stem 1.8-2.0m	2.5-3.0m	10-12cm / Standard	RB	Underground guyed	6	Yes	General note for all trees: Trees specified as rootball for installing within planting season. If trees are planted from April to October, containerised stock must be used.
Cc	Cornus controversa 'Variegata'	Standard	Clear stem 1.8-2.0m	3.0-3.5m	18-20cm/ Extra Heavy	RB	Underground guyed	1	No	
Pp	Parrotia persica	Standard	Clear stem 1.8-2.0m	5.0-6.0m	25-30cm/ Semi-mature	RB	Underground guyed	1	No	
Cb	Clerodendrum bungei	-	-	75-100 cm	35L	-	-	2	No	
Ps	Prunus serrula	Multi-stem	Brushed up to 0.5-1.0m	2.5-3.0m	Multi-stem	RB	Underground guyed	1	No	
CfR	Cornus florida f.rubra	Standard	Clear stem 1.8-2.0m	3.0-3.5m	18-20cm/ Extra Heavy	RB	Underground guyed	6	No	

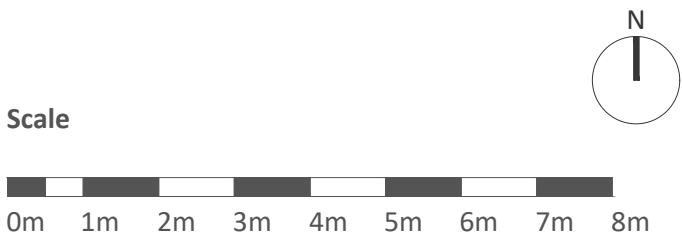

25.02.26 Issue for planning condition dischargeE: info@re-formlandscape.com W: re-formlandscape.com

re-form landscape architecture

Beehive Mill, Jersey Street, Manchester M4 6JG
T: +44 (0)161 397 4953
E: info@re-formlandscape.com
W: re-formlandscape.com

Project
REGENERATING TOTTENHAM HIGH ROAD
RF22-960

Client
TOTTENHAM HOTSPUR
Document title
DETAILED PLANTING PLAN

Paper size
A1
Status
FOR INFORMATION

Drawing number
0960-RFM-XX-00-DR-L-0005
Revision
C03

© re-form landscape architecture