


PHASE-1

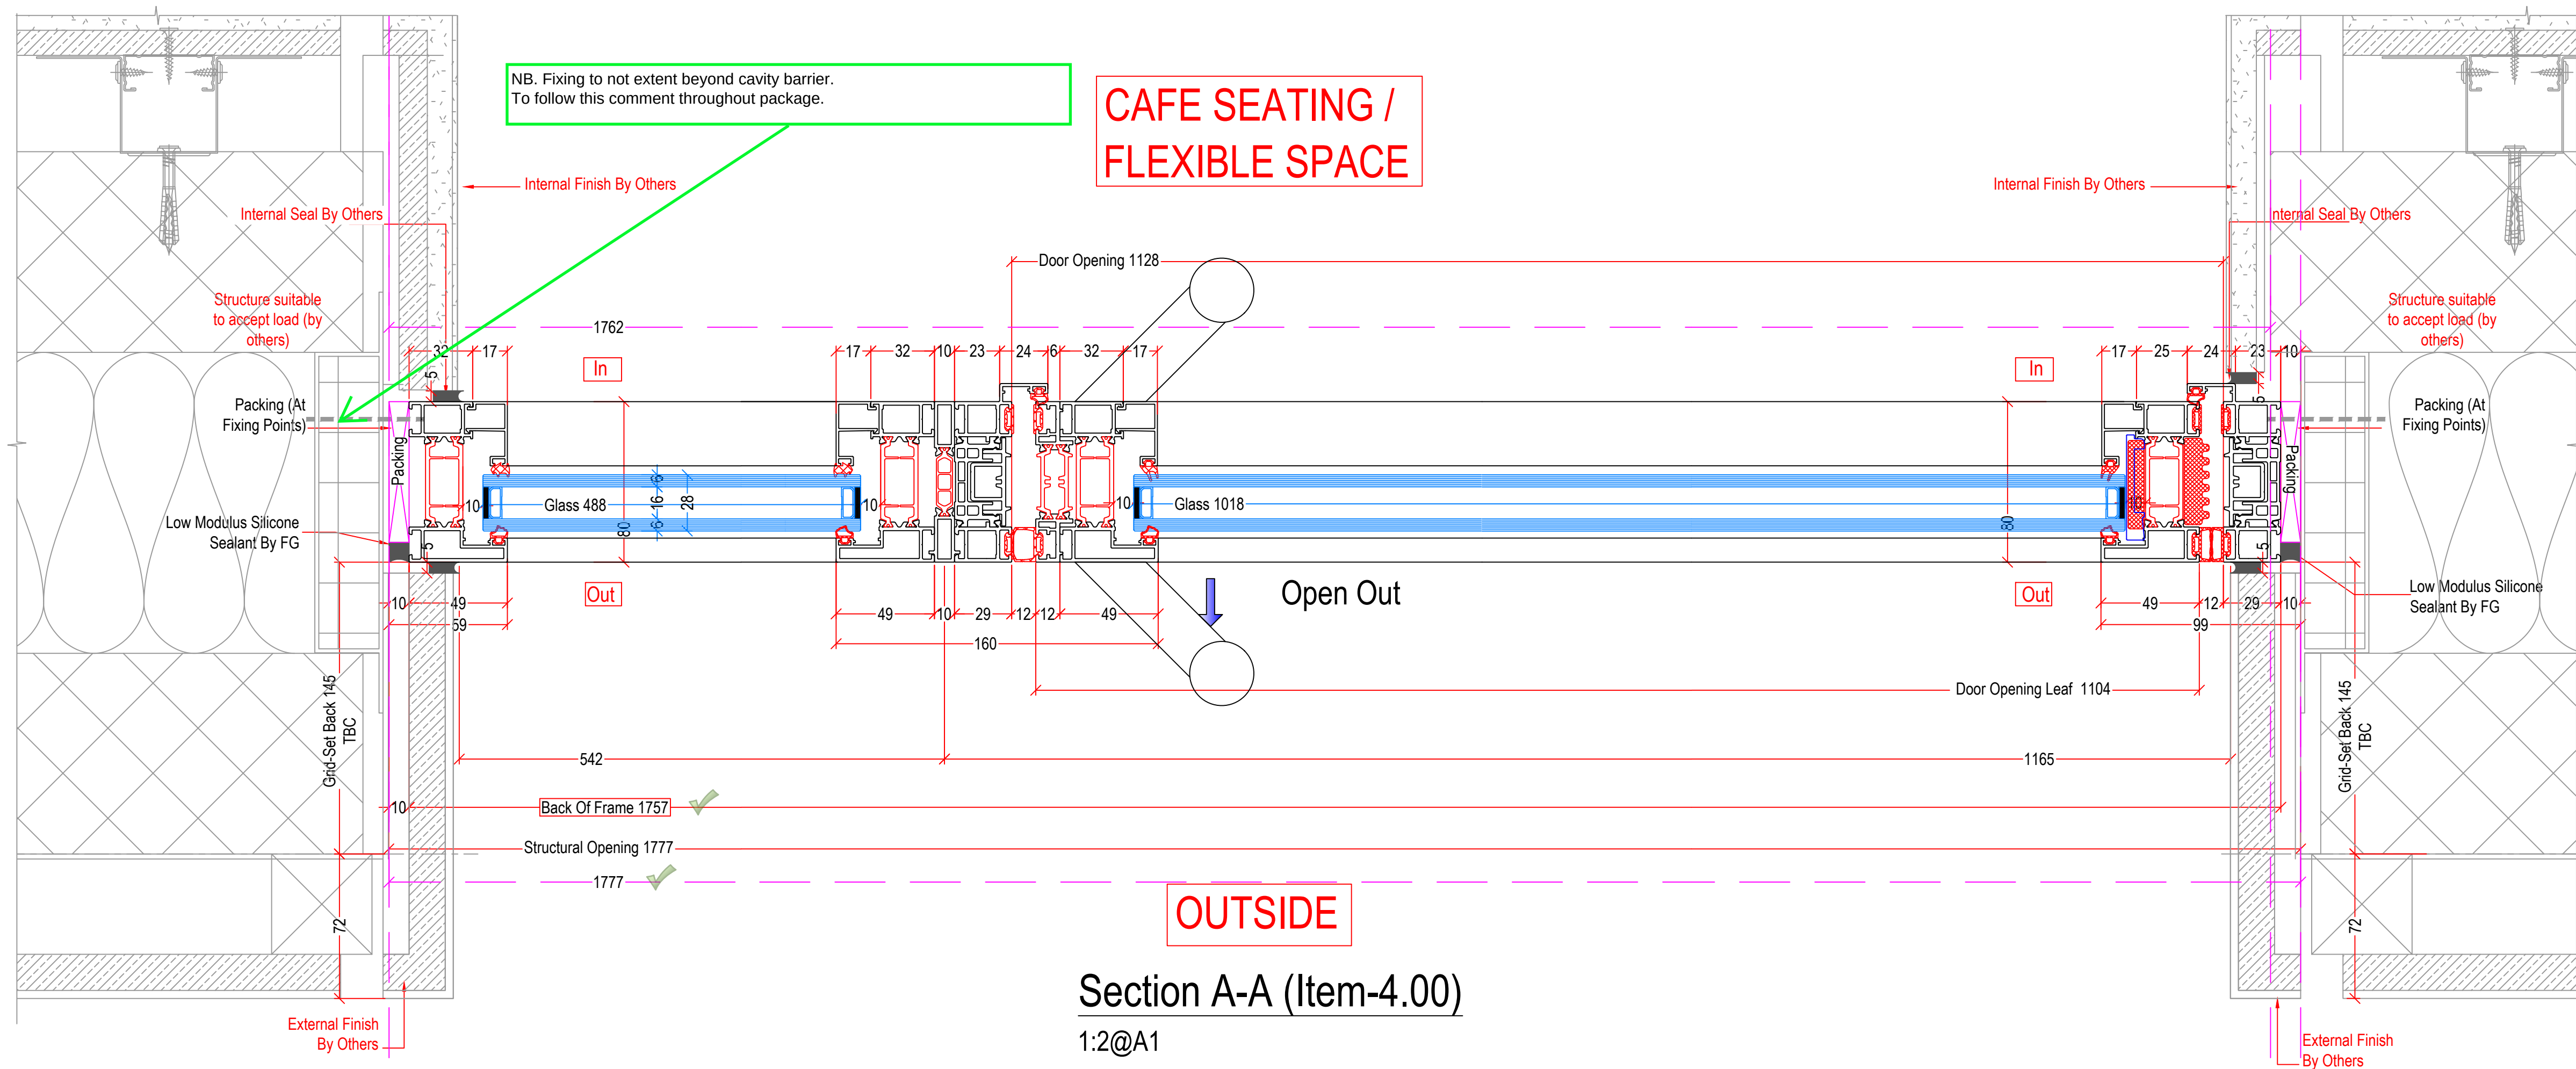

NO SUITABLE STRUCTURE IN PLACE AT
SURVEY KARL WILL PROVIDE SUITABLE
STRUCTURE IN FORM OF TIMBER REPEATED
ON BOTH SIDES

F3 comments in green
Status B - 11.03.2025

For Approval

Notes:
Do Not Scale Off Drawings

Revisions		Checked By
0. For Comments (24-10-2024)	ET	
1. Updated as per Comments (12-12-2024)	ET	
2. Updated as per Comments (11-02-2025)		
3. Updated as per Survey Comments (28-02-2025)		



Project Name & Reference No. FGP381- 808-812 High Road, Tottenham, London, N17 0DH		
Drawing Title Item 4.00 Fluidesign Casement Door With Side light And Top Light Section A-A & A1-A1		
Date Of Issue 24-10-2024	Rev C	Scale A1
Drawing No. FGP381_17	Drawn By ET	Checked By -