


PHASE-1

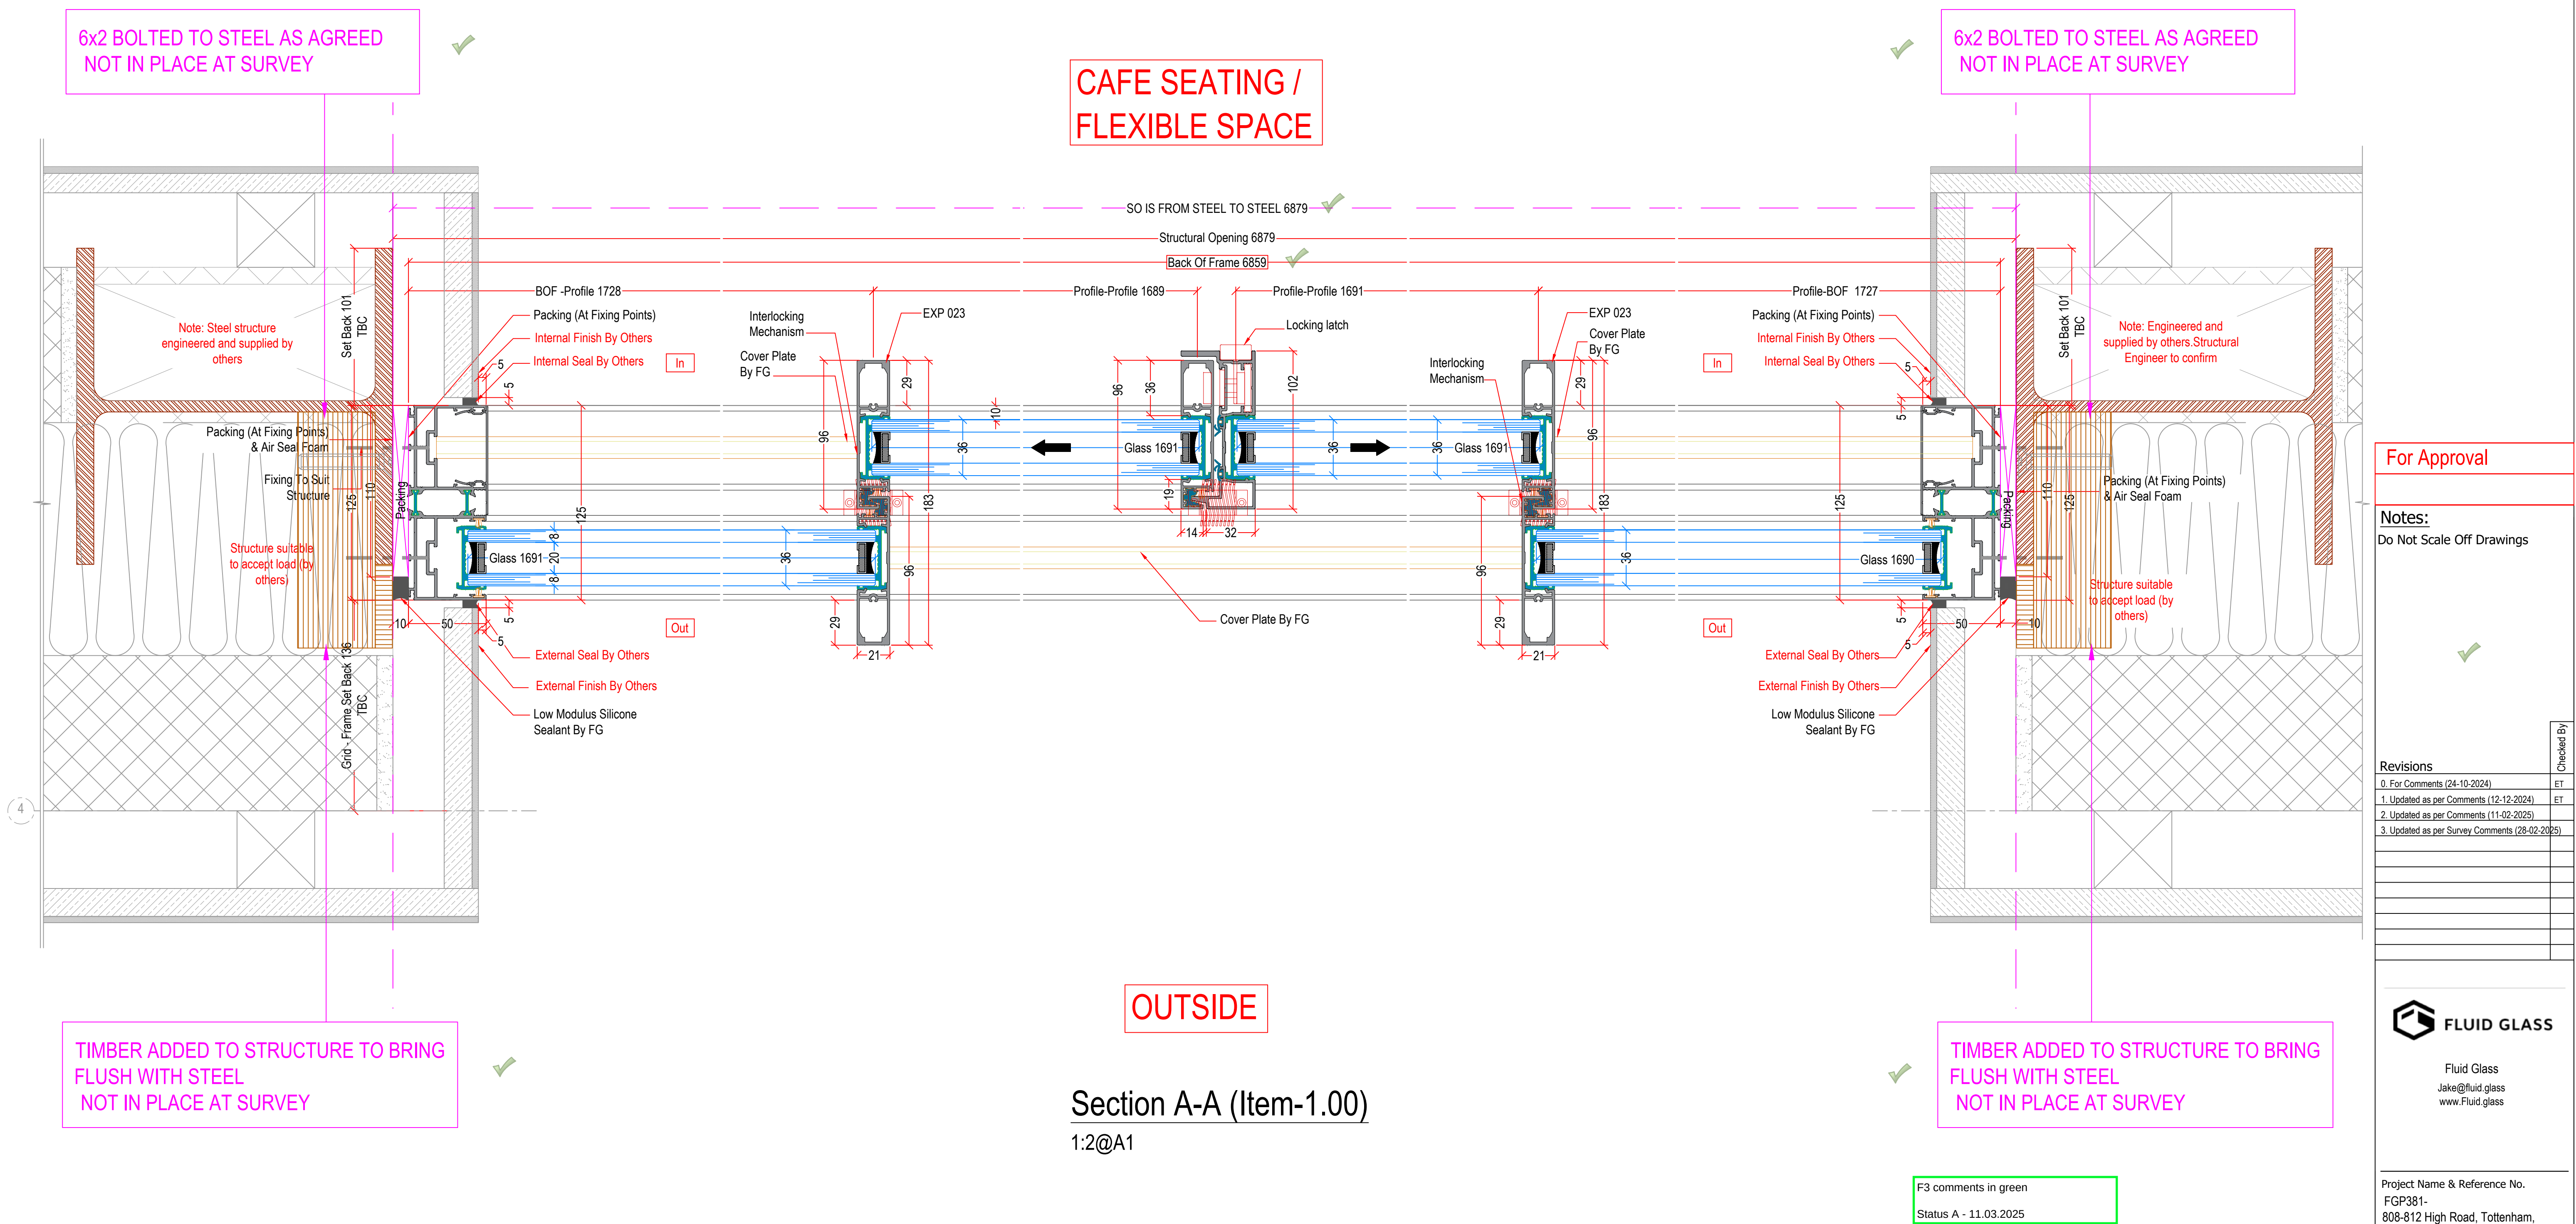

For Approval

Notes:
Do Not Scale Off Drawings

[illegible]

Fluid Glass
Jake@fluid.glass
www.Fluid.glass

Project Name & Reference No.
FGP381-
808-812 High Road, Tottenham,
London, N17 0DH

Drawing Title
Item - 1.00
Fluidesign FD-21 Sliding Door
Section A-A

Date Of Issue	Rev	Scale
04-10-2004	0	14

24-10-2024	C	A1
Drawing No. FGP381_08	Drawn By ET	Checked By -