


VERGE

- When cementing a wall it is recommended to protect the VMZINC®

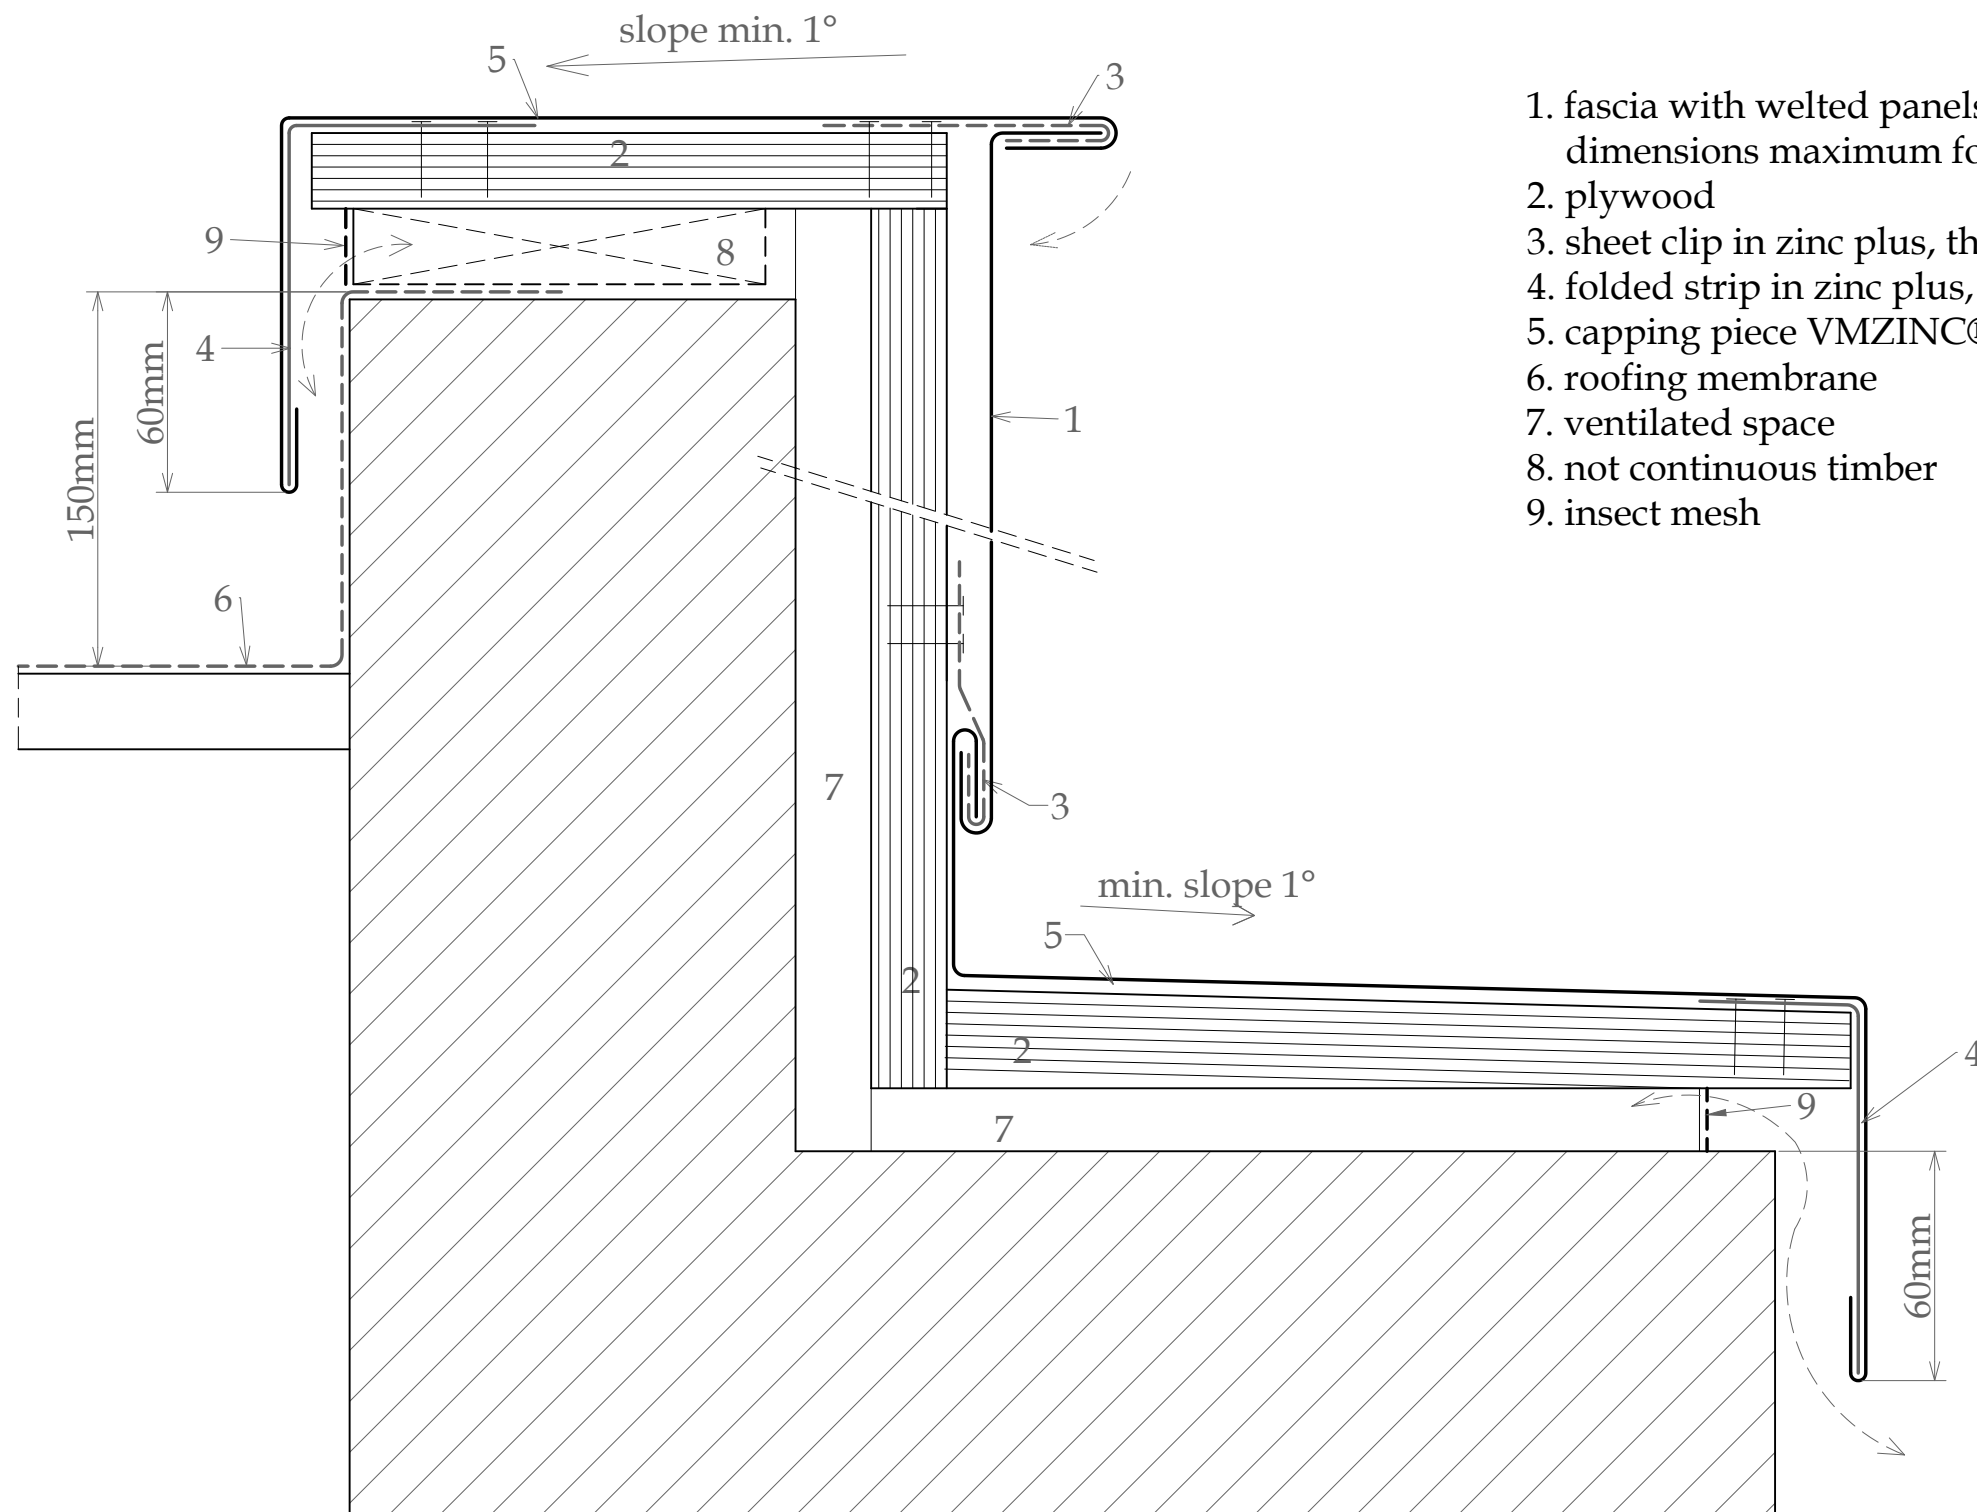

1. fascia with welted panels VMZINC® in zinc plus, dimensions maximum for each panel : 400 mm * 2000 mm
2. plywood
3. sheet clip in zinc plus, th= 0.7 mm, w=80 mm, 3 per m.
4. folded strip in zinc plus, continuous
5. capping piece VMZINC® in zinc plus
6. roofing membrane
7. ventilated space
8. not continuous timber
9. insect mesh

VMZINC

STANDARD DETAIL

Ref : VMZ-SN-MA-ZI-09

Date : 2020

VM Building Solutions UK Collier House, Mead Lane, Hertford, SG13 7AX Tel: 0203.445.5640

VMBUILDINGSOLUTIONS