


BOX VALLEY GUTTER

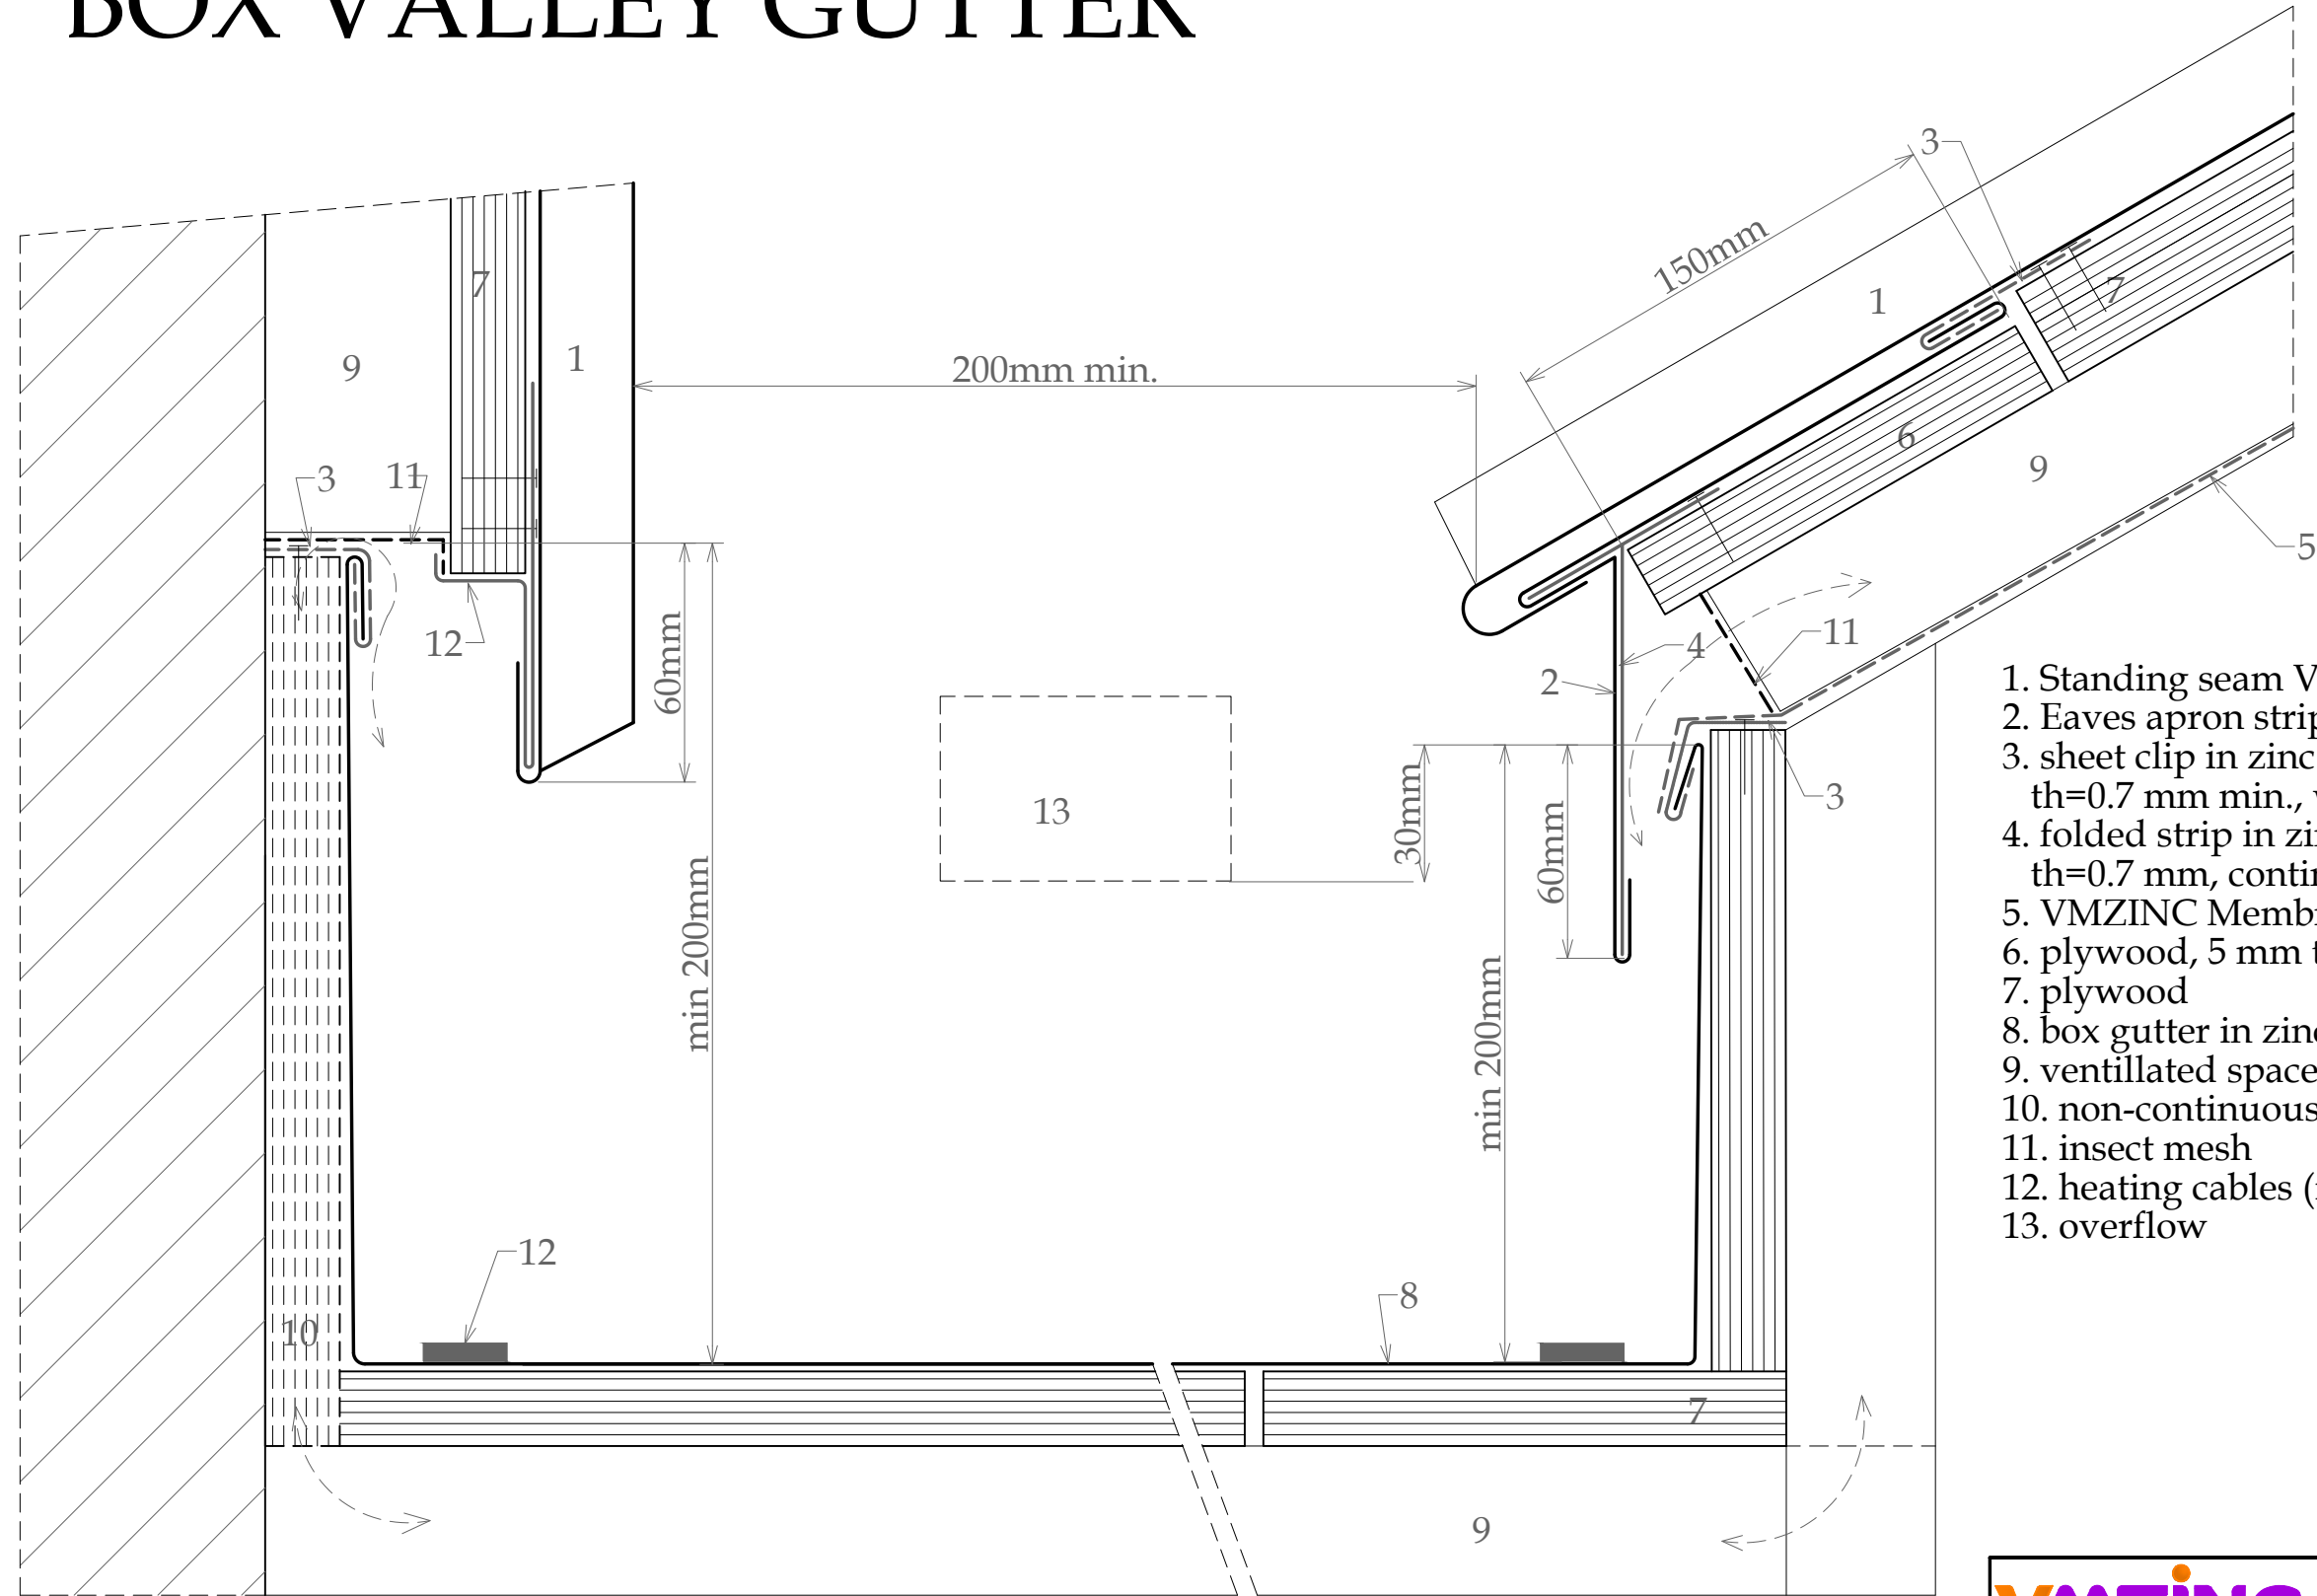

1. Standing seam VMZINC® in zinc plus
2. Eaves apron strip VMZINC® in zinc plus
3. sheet clip in zinc plus, th=0.7 mm min., w=80 mm, 2 per m
4. folded strip in zinc plus, th=0.7 mm, continuous
5. VMZINC Membrane
6. plywood, 5 mm thinner than adjacent
7. plywood
8. box gutter in zinc plus
9. ventilated space
10. non-continuous timber
11. insect mesh
12. heating cables (if required)
13. overflow

- In some cases it is recommended to provide snow guards
- When cementing a wall it is recommended to protect the VM ZINC®.

VMZINC

STANDARD DETAIL

Ref : VMZ-SN-MA-BI-01

Date : 2020

VM Building Solutions UK Collier House, Mead Lane, Hertford, SG13 7AX Tel: 0203.445.5640

VMBUILDINGSOLUTIONS