


PHASE-1

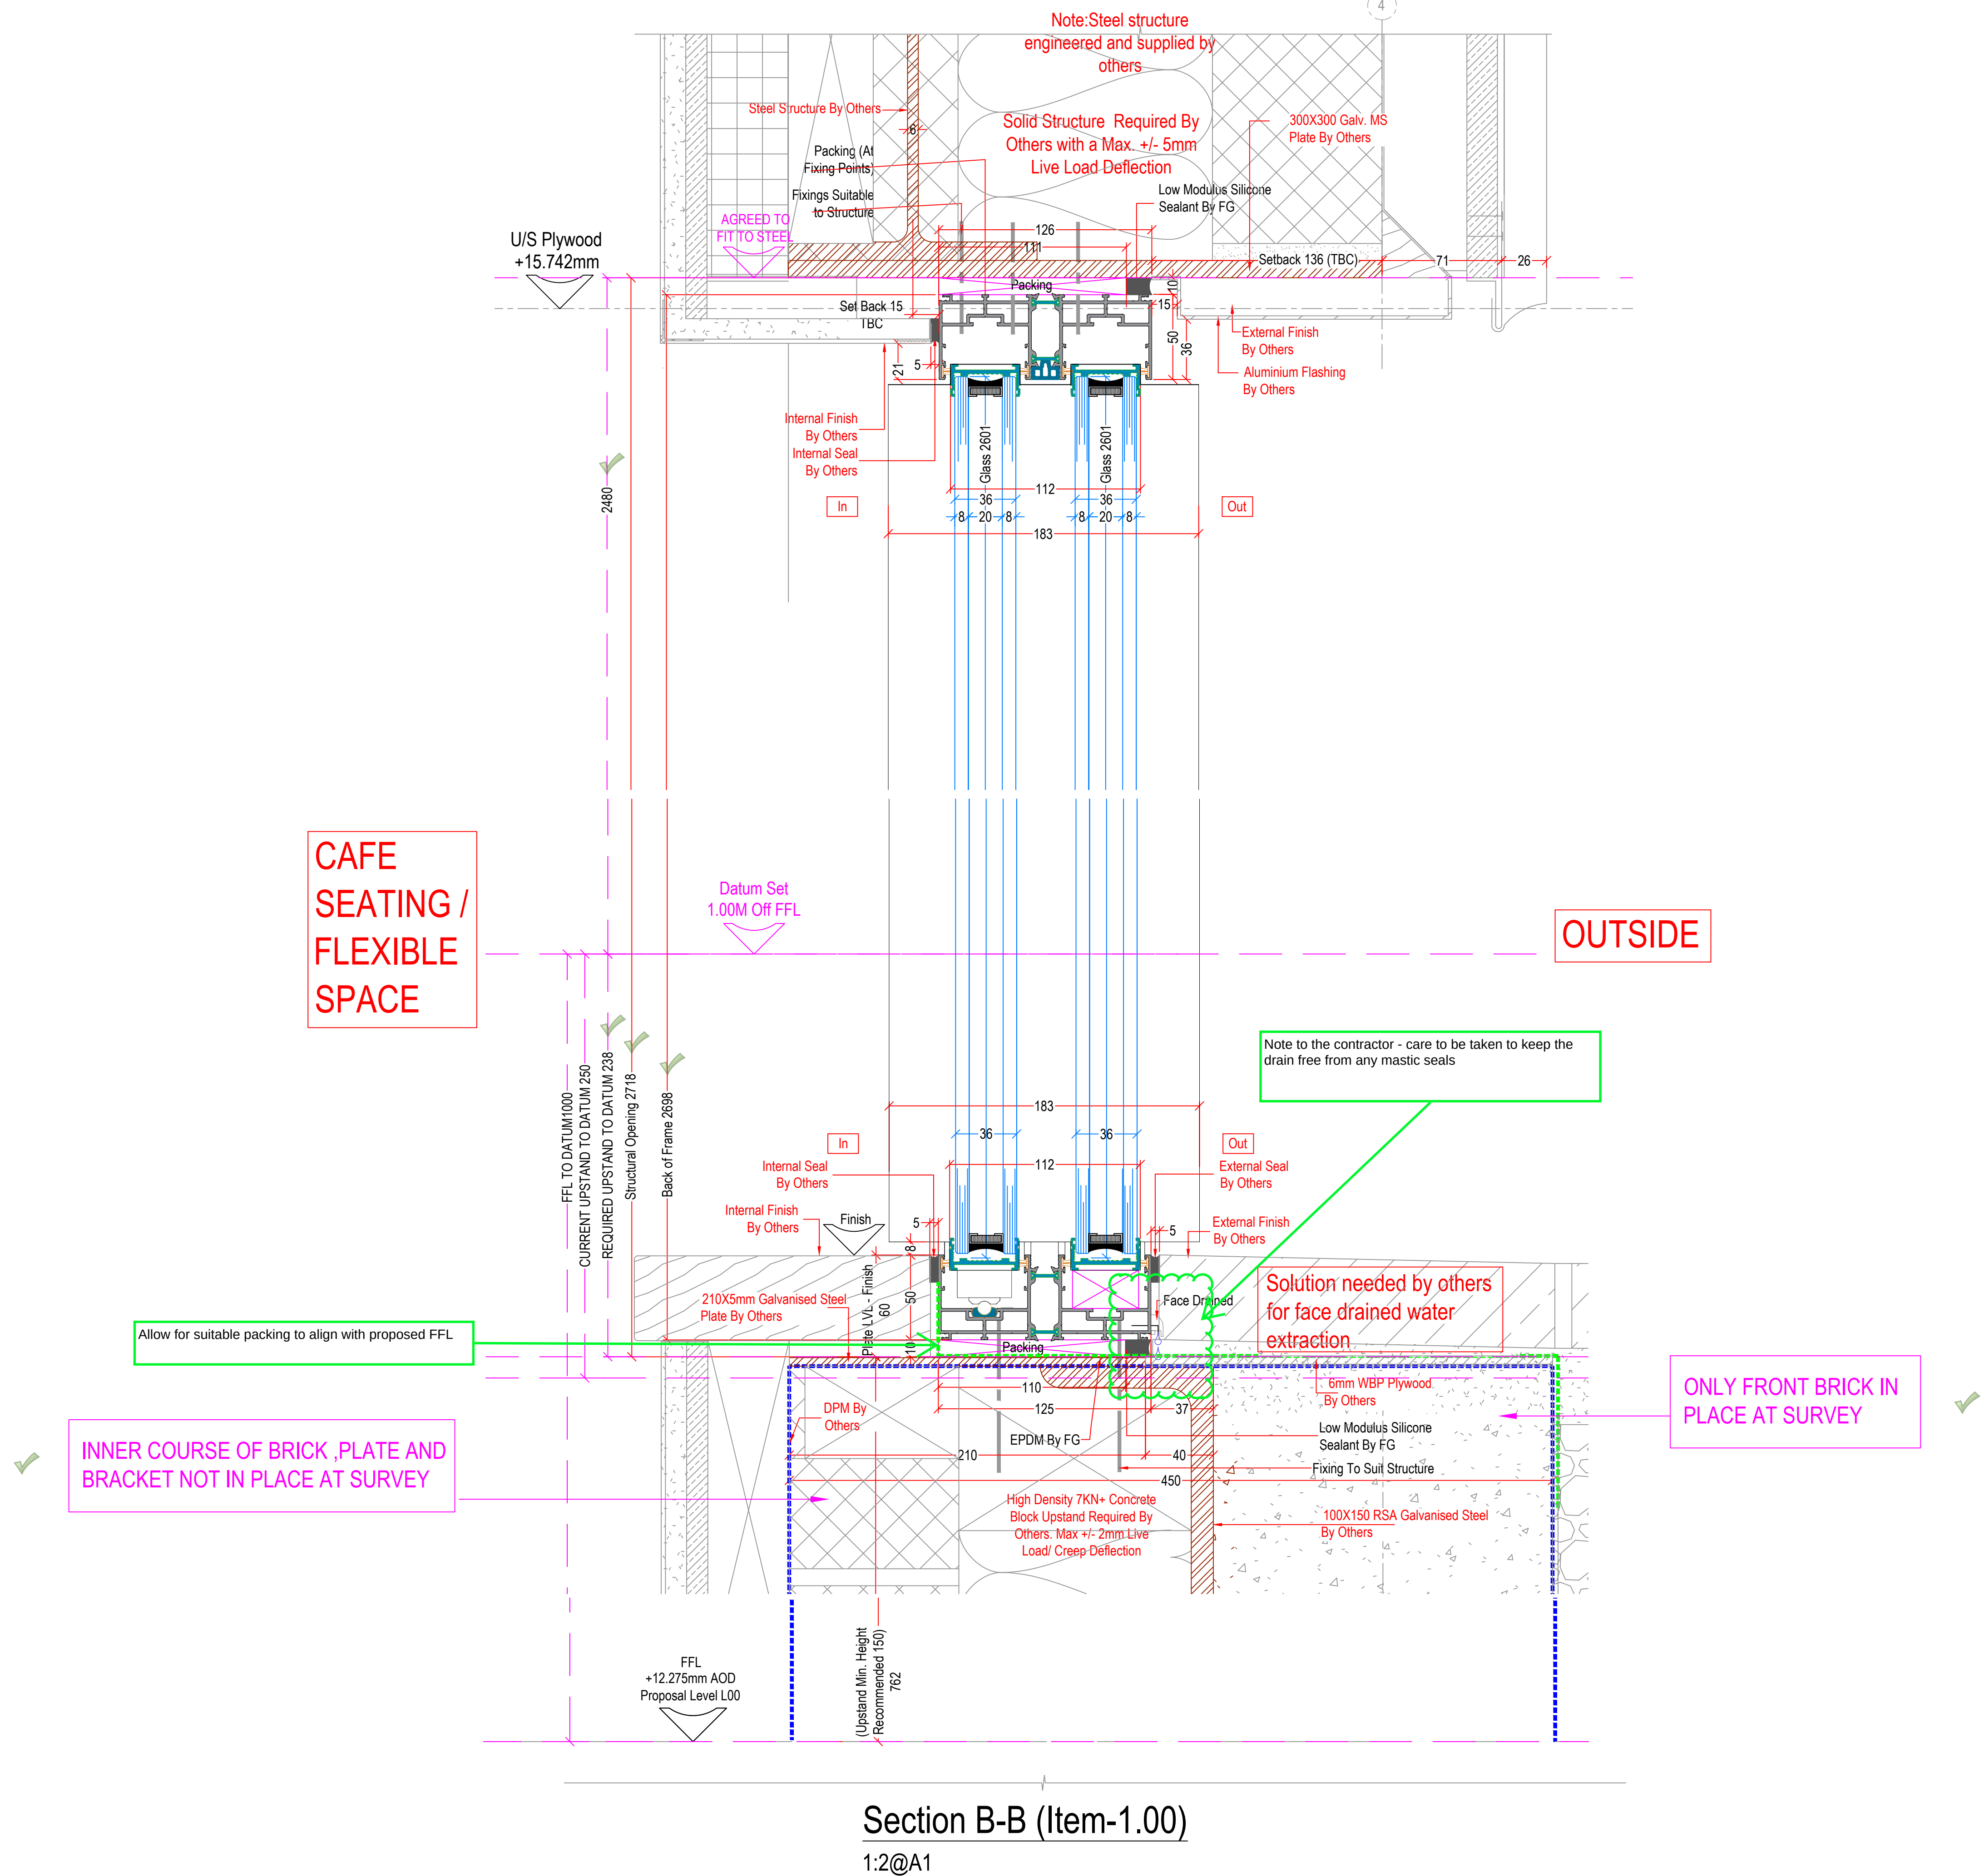

F3 comments in green

Status A - 11.03.2025

For Approval

Notes:

Do Not Scale Off Drawings

Revisions	
For Comments (24-10-2024)	
Updated as per Comments (12-12-2024)	
Updated as per Comments (11-02-2025)	
Updated as per Survey Comments (28-02-2025)	



fluid.glass
e@fluid.glass
w.Fluid.glass

Project Name & Reference No.
GP381-
08-812 High Road, Tottenham,
London, N17 0DH

Drawing Title
 Item - 1.00
 Guidesign FD-21 Sliding Door
 Section B-B & B1-B1

Date Of Issue	Rev	Scale
4-10-2024	C	A

Drawing No.	Drawn By	Checked
GP381_09	ET	-