


PHASE-1

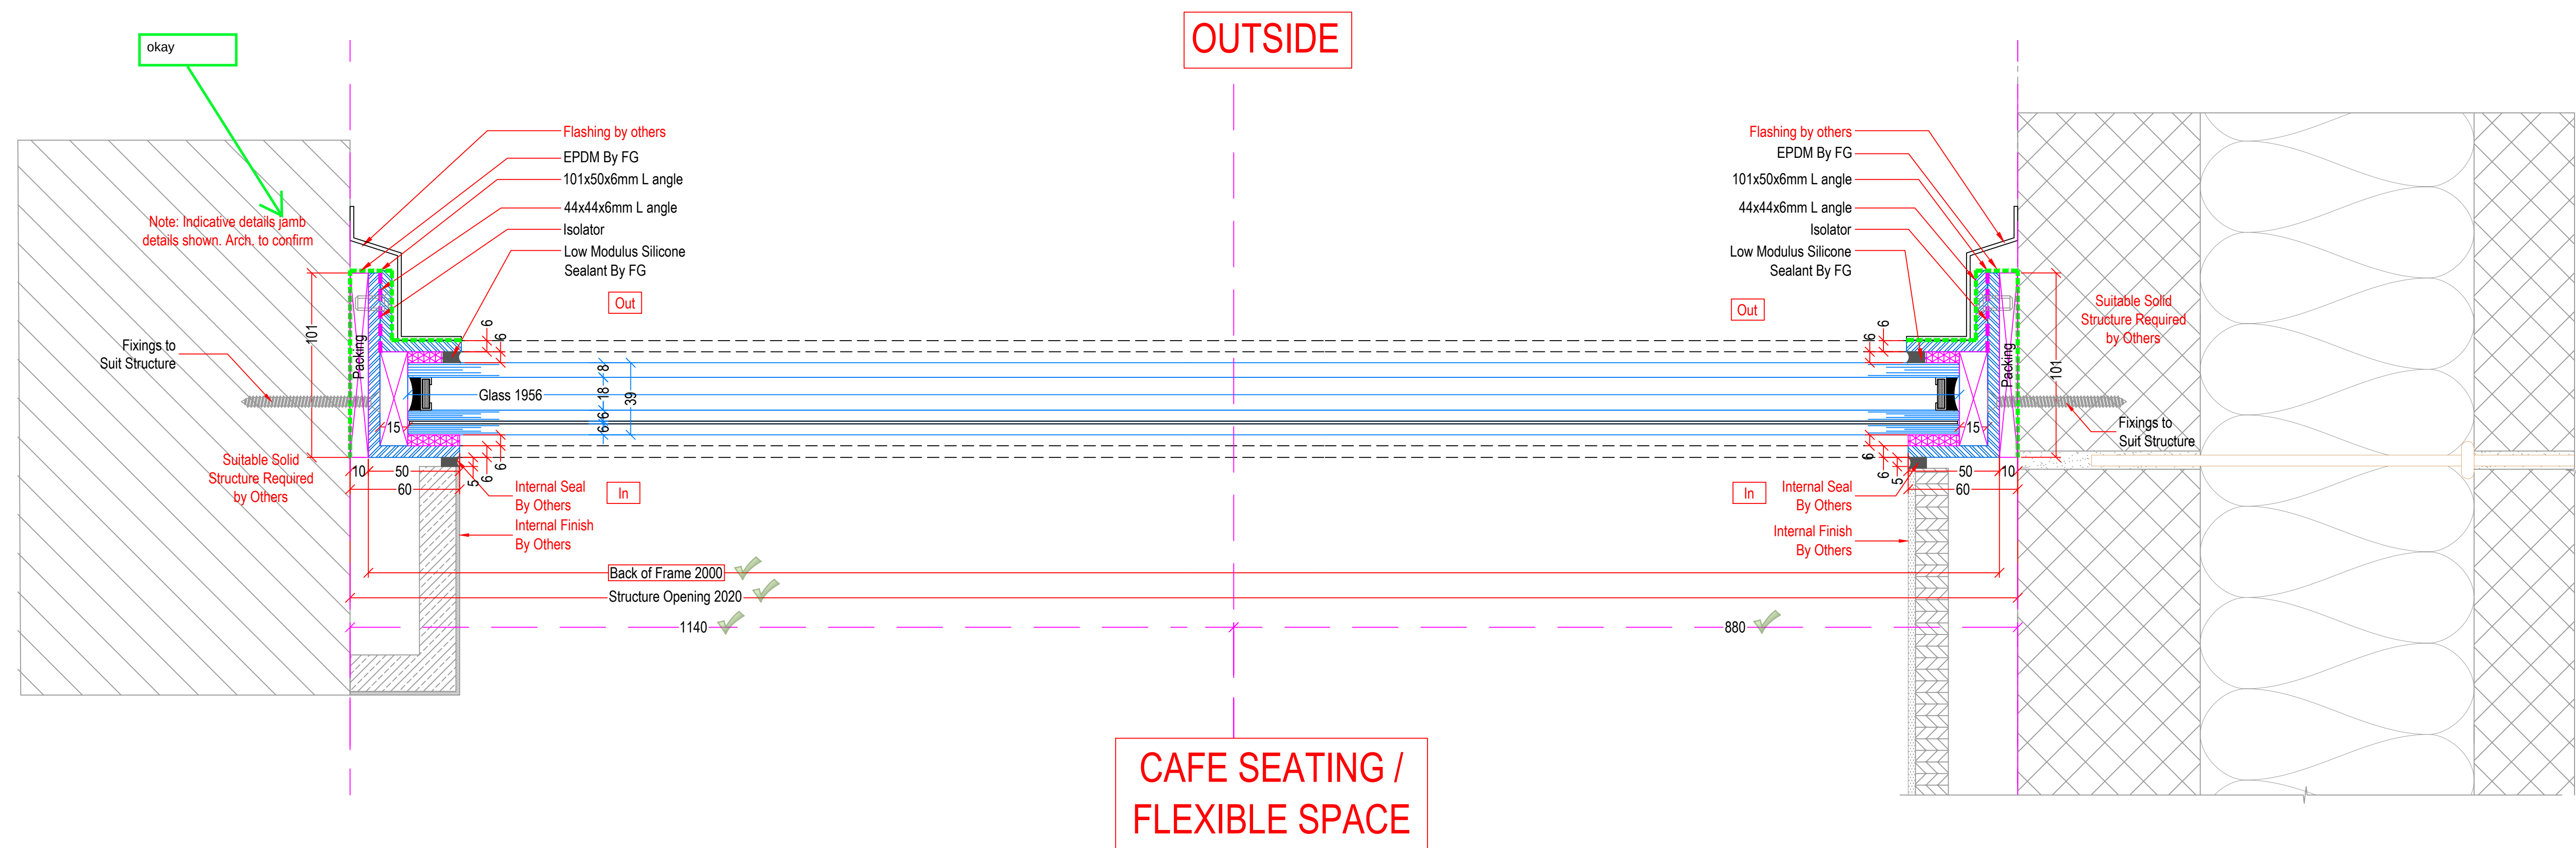

Section A-A (Item-10.00)
1:2@A1

3 comments in green

Status A - 11.03.2025

status A - 11.03.2025

For Approval

Notes:

Do Not Scale Off Drawings

Do Not Scale Off Drawings

Revisions

1. For Comments (24-10-2024)
2. Updated as per Comments (12-12-2024)
3. Updated as per Comments (11-02-2025)
4. Updated as per Survey Comments (28-02-2025)

For Comments (24-10-2024)

. Updated as per Comments (12-12-2024)

. Updated as per Comments (11-02-2025)

. Updated as per Survey Comments (28-02-2019)

 FLUID GLASS®

FLUID GLASS

Fluid Glass

Jake@fluid.glass

www.Fluid.glass

Project Name & Reference No.

FGP381-

308-812 High Road, Tottenham,
London, N17 8BH

London, N17 0DH

Drawing Title

tem 10.00

Fluidesign Structural Rooflight

Section A-A

Date Of Issue	Rev	St
---------------	-----	----

24-10-2024 C


Drawing No.	Drawn By	Checked
.....		

-GP381_33	El	
-----------	----	--