
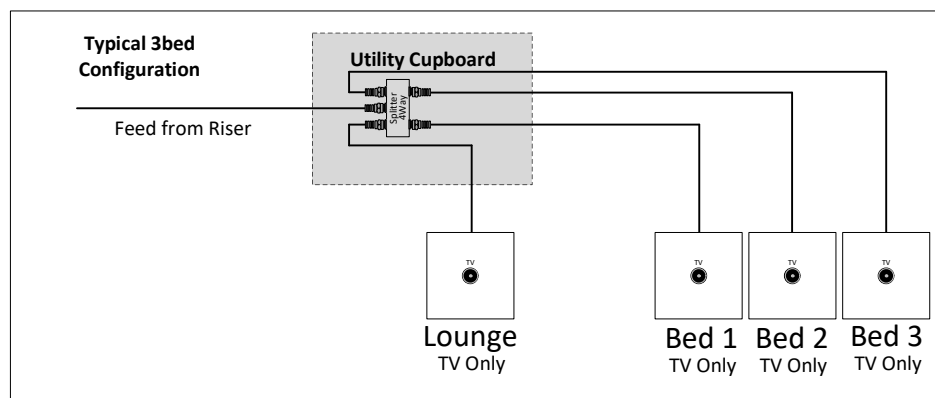


Planned optical power levels Max +7dBm Min -12dBm. SAT @ 2150MHz Min off air level 75dBuV : TERR @ 790MHz Min off air level 55dBuV Max 70dBuV

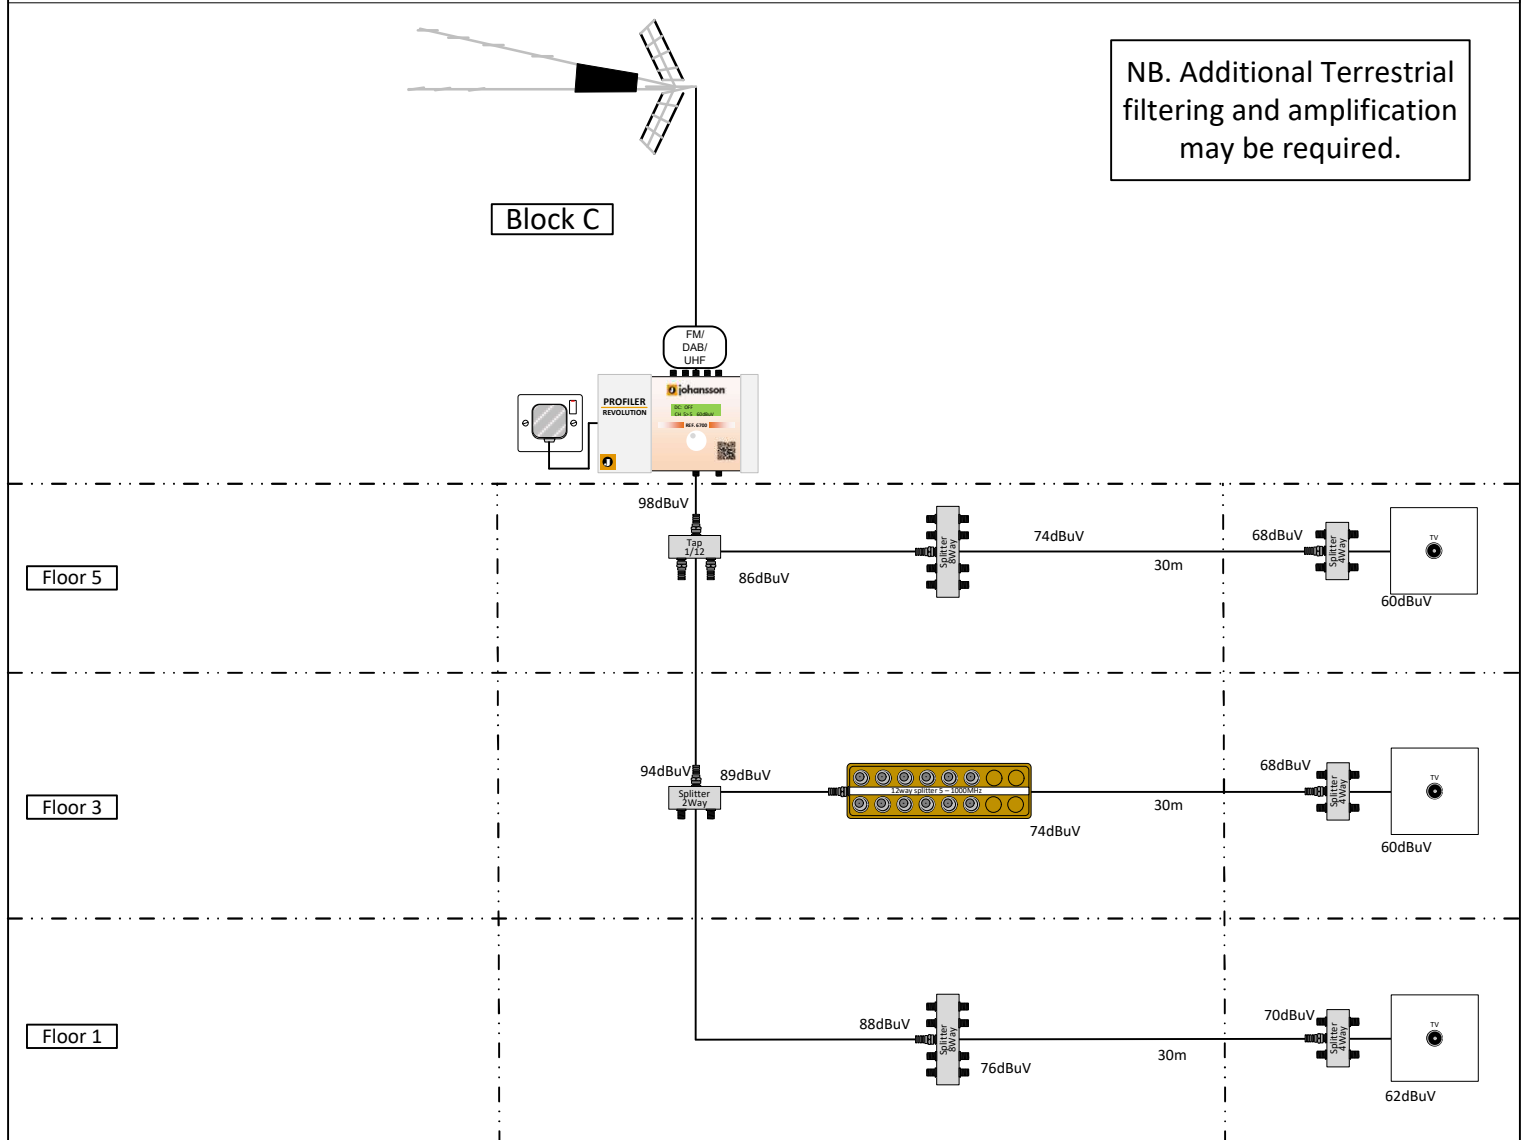

ALL SYSTEMS MUST BE EARTH BONDED - TERMINATE ALL UNUSED OUTLETS

Maximum subscriber cable distance - 50m (unless stated)

DISH ARRAY MUST SIT WITHIN THE BUILDING LIGHTNING PROTECTION ZONE WITH CALCULATED SEPARATION

SPD's (SURGE PROTECTION DEVICES) WILL BE NEEDED IF THIS IS BREACHED