


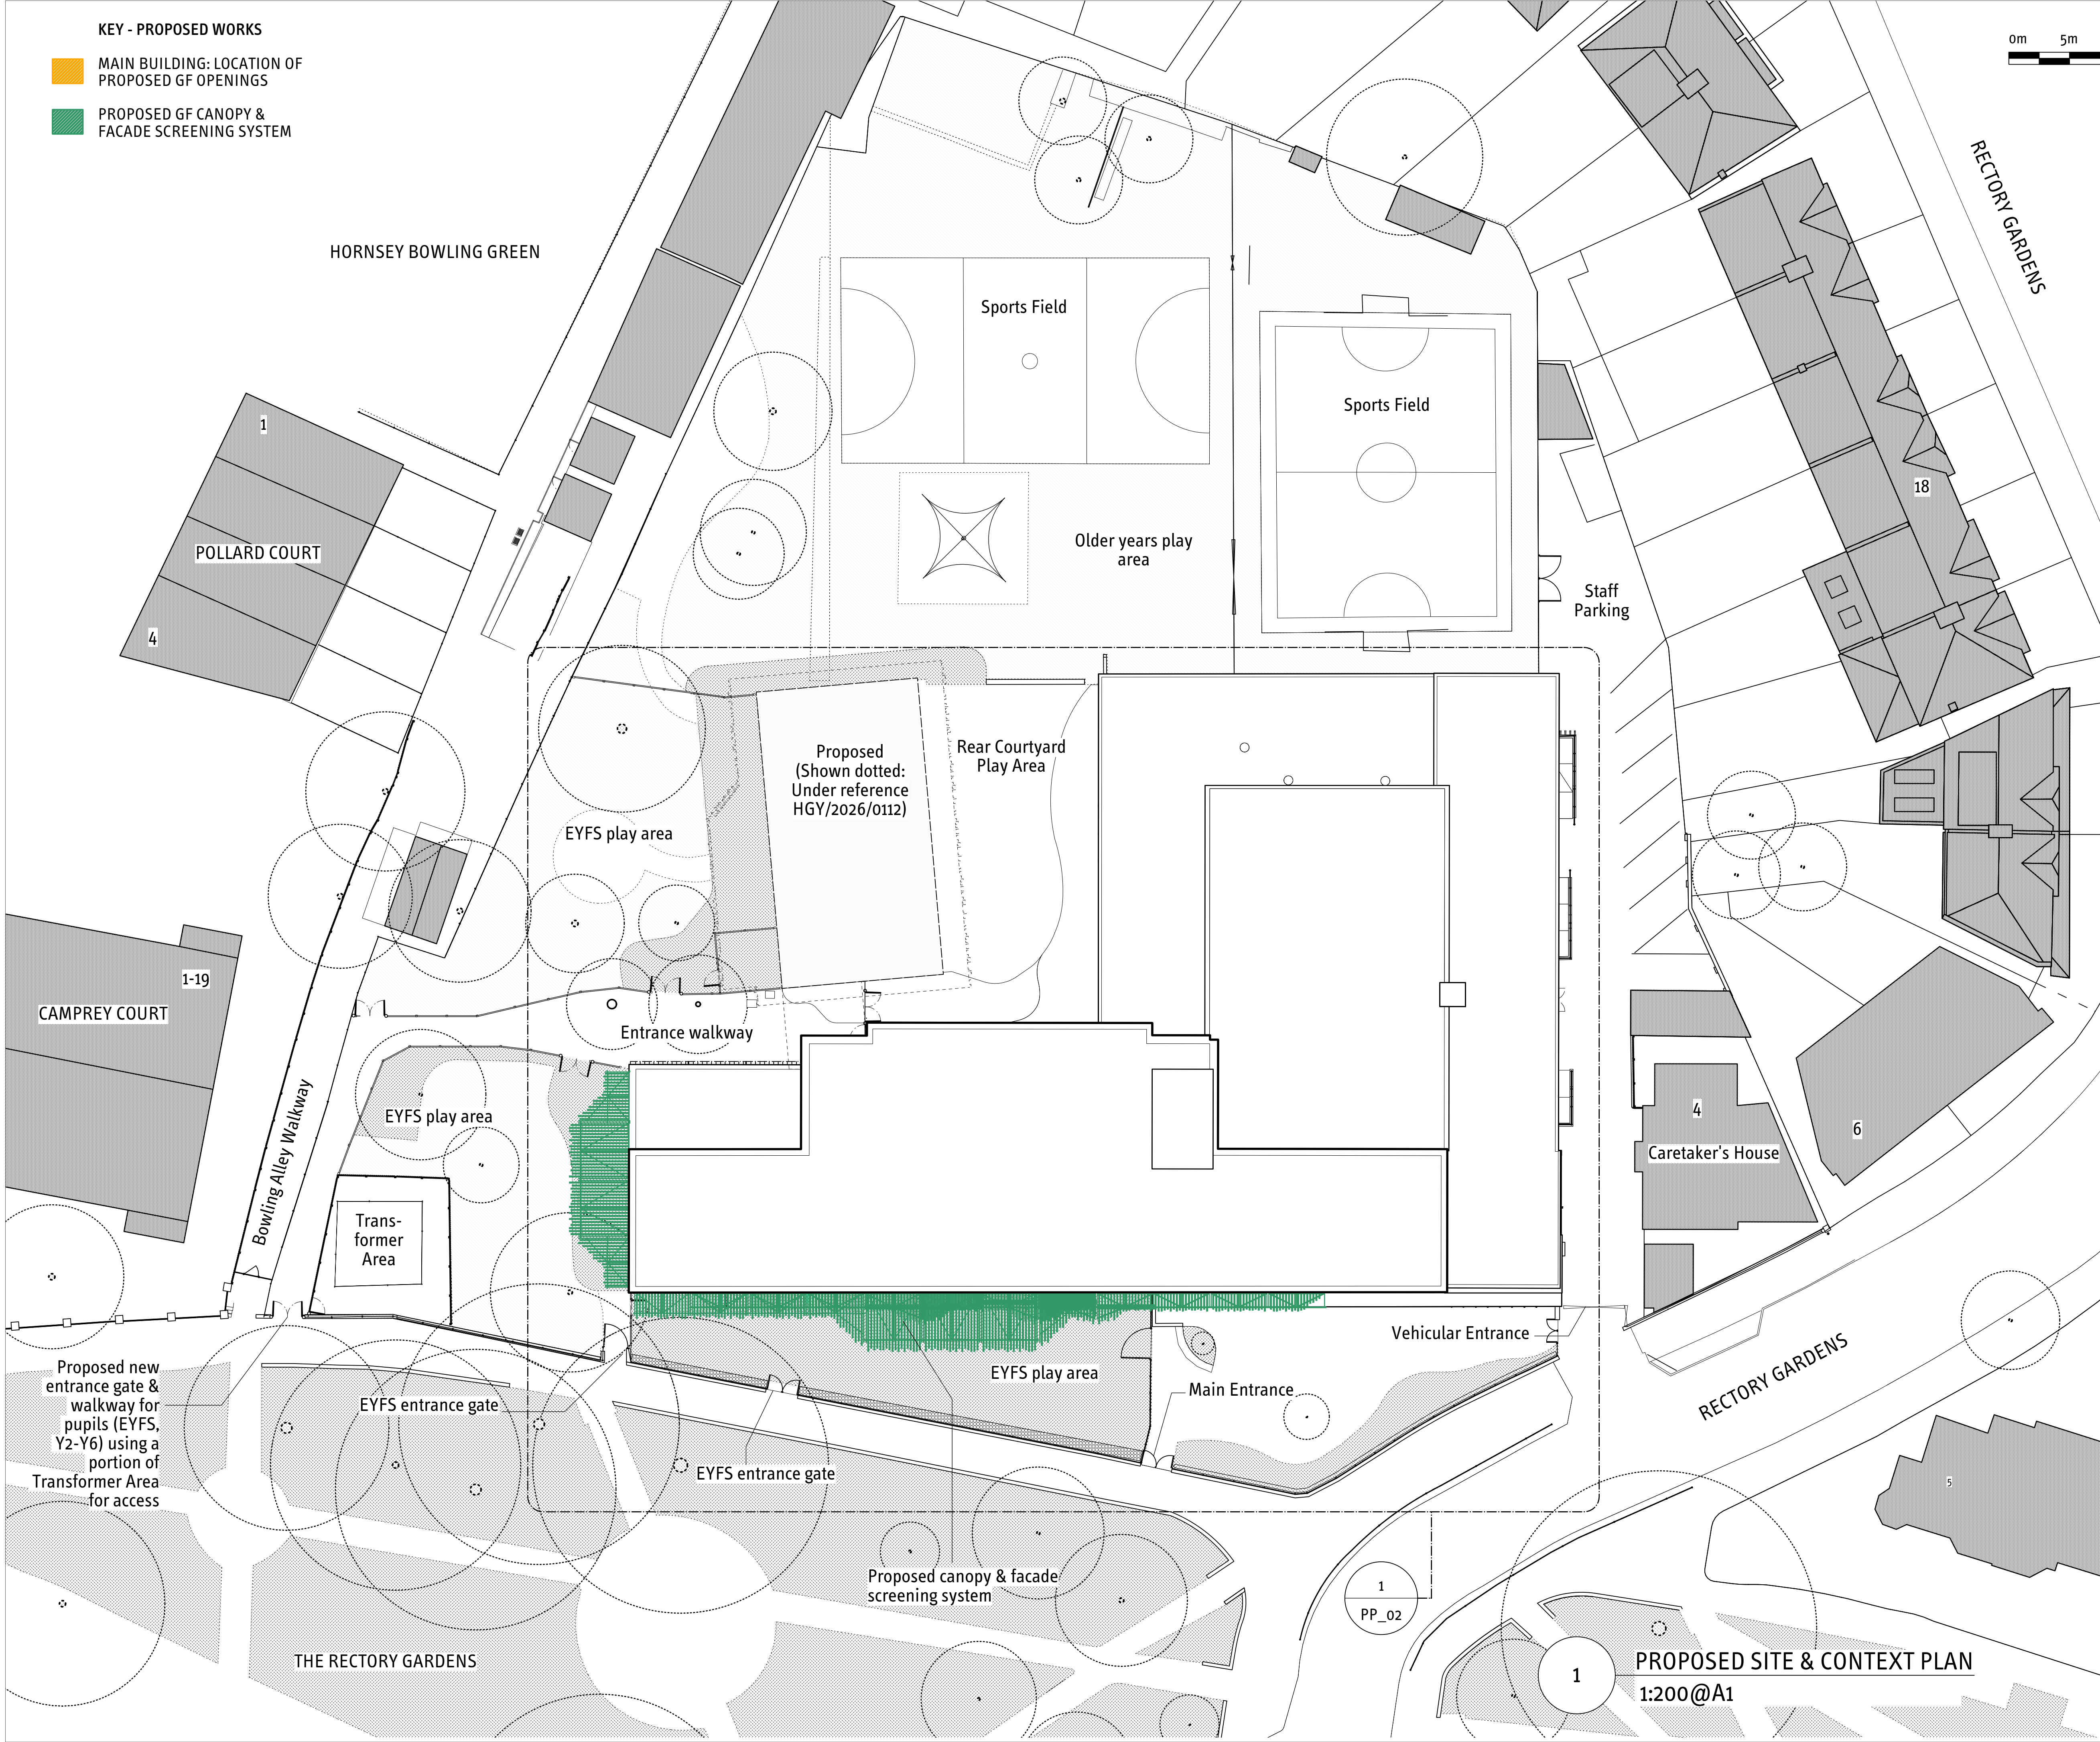

openstudio architects limited  
architecture furniture landscape  
50 Great Portland Street  
London W1W 7ND  
T 020 7580 5885  
info@openstudioarchitects.com

REVISIONS

| Date | Revision |
|------|----------|
|------|----------|

ISSUED FOR PLANNING PERMISSION ONLY

Note:  
All drawings are the copyright of openstudio architects.  
Do not scale drawings.  
All dimensions to be checked on site. Refer any discrepancies to the architect before beginning any work. Any work undertaken without reference to the architect for confirmation is at the contractor's risk.

ST MARY'S C.o.E PRIMARY SCHOOL

RECTORY GARDENS, HORNSEY  
LONDON, N8 7PJ

SCALE: 1:200@A1/1:400@A3  
DATE: 12/02/2026 REVISION DATE:  
DRAWN BY: CK CHECKED BY: JB  
PROJECT NUMBER: STM.2310

PROPOSED SITE AND CONTEXT PLAN

DRAWING NUMBER:  
STM\_PP\_01

SUITABILITY REVISION:

PROPOSED SITE & CONTEXT PLAN  
1:200@A1