



- NOTE
1. This drawing is copyright.
 2. All dimensions must be checked on site before proceeding.
 3. Dimensions of new work are to be adjusted to suit the existing building where necessary. Do not assume that the existing structure or details are plumb, square or level.
 4. The contractor must report any discrepancies to the architect before proceeding.
 5. All products are to be used strictly in accordance with the manufacturer's instructions.

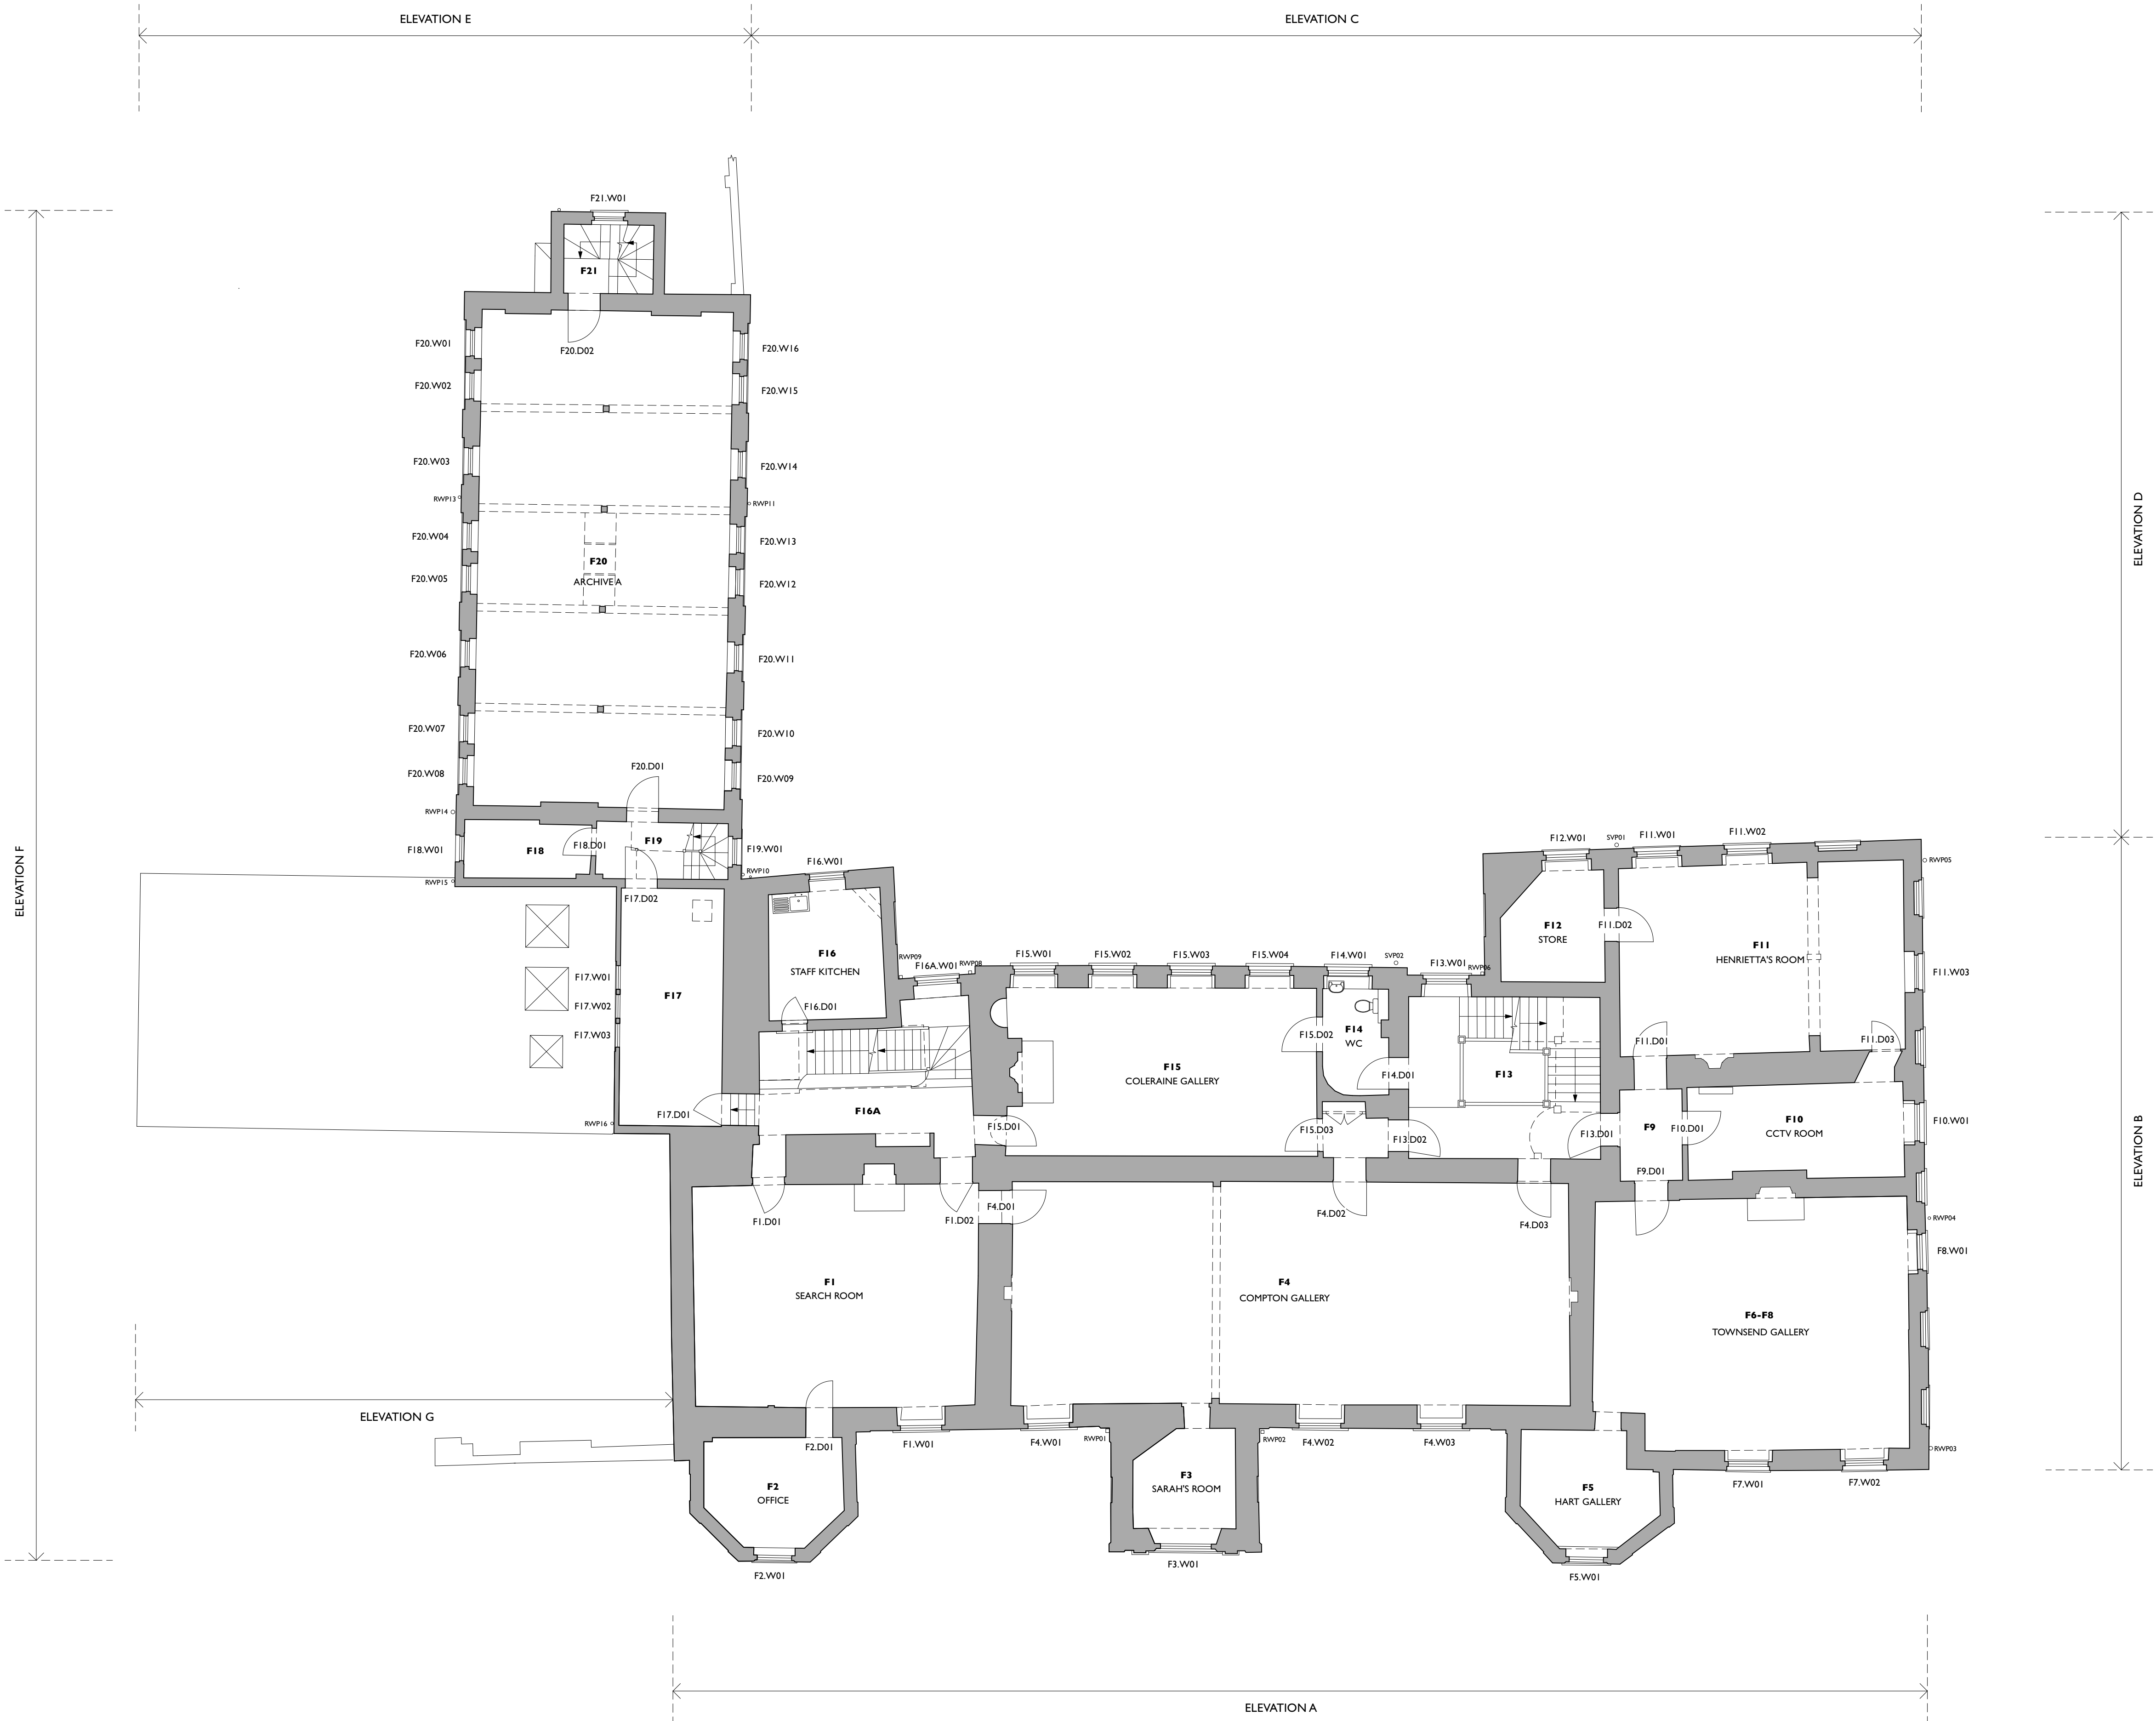

FIRST FLOOR PLAN AS EXISTING

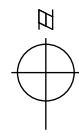

REVISIONS

▲ July 2025 Additional references added

Rodney Melville + Partners
CHARTERED ARCHITECTS
HISTORIC BUILDING CONSULTANTS

10 EUSTON PLACE
LEAMINGTON SPA
WARWICKSHIRE
CV32 4LJ
T 01926 881311
F 01926 451766

E architects@rmpuk.com
www.rmpuk.com

Rodney Melville and Partners Limited

Client:
London Borough of Haringey Council

Project:
Bruce Castle
Phase 2 Urgent Condition Works

Title:
First Floor Plan as Existing

Scale	1:100 @ A1	Job No	7549
Date	June 2025	Drawn No	103
Drawn	HB	Rev	A