
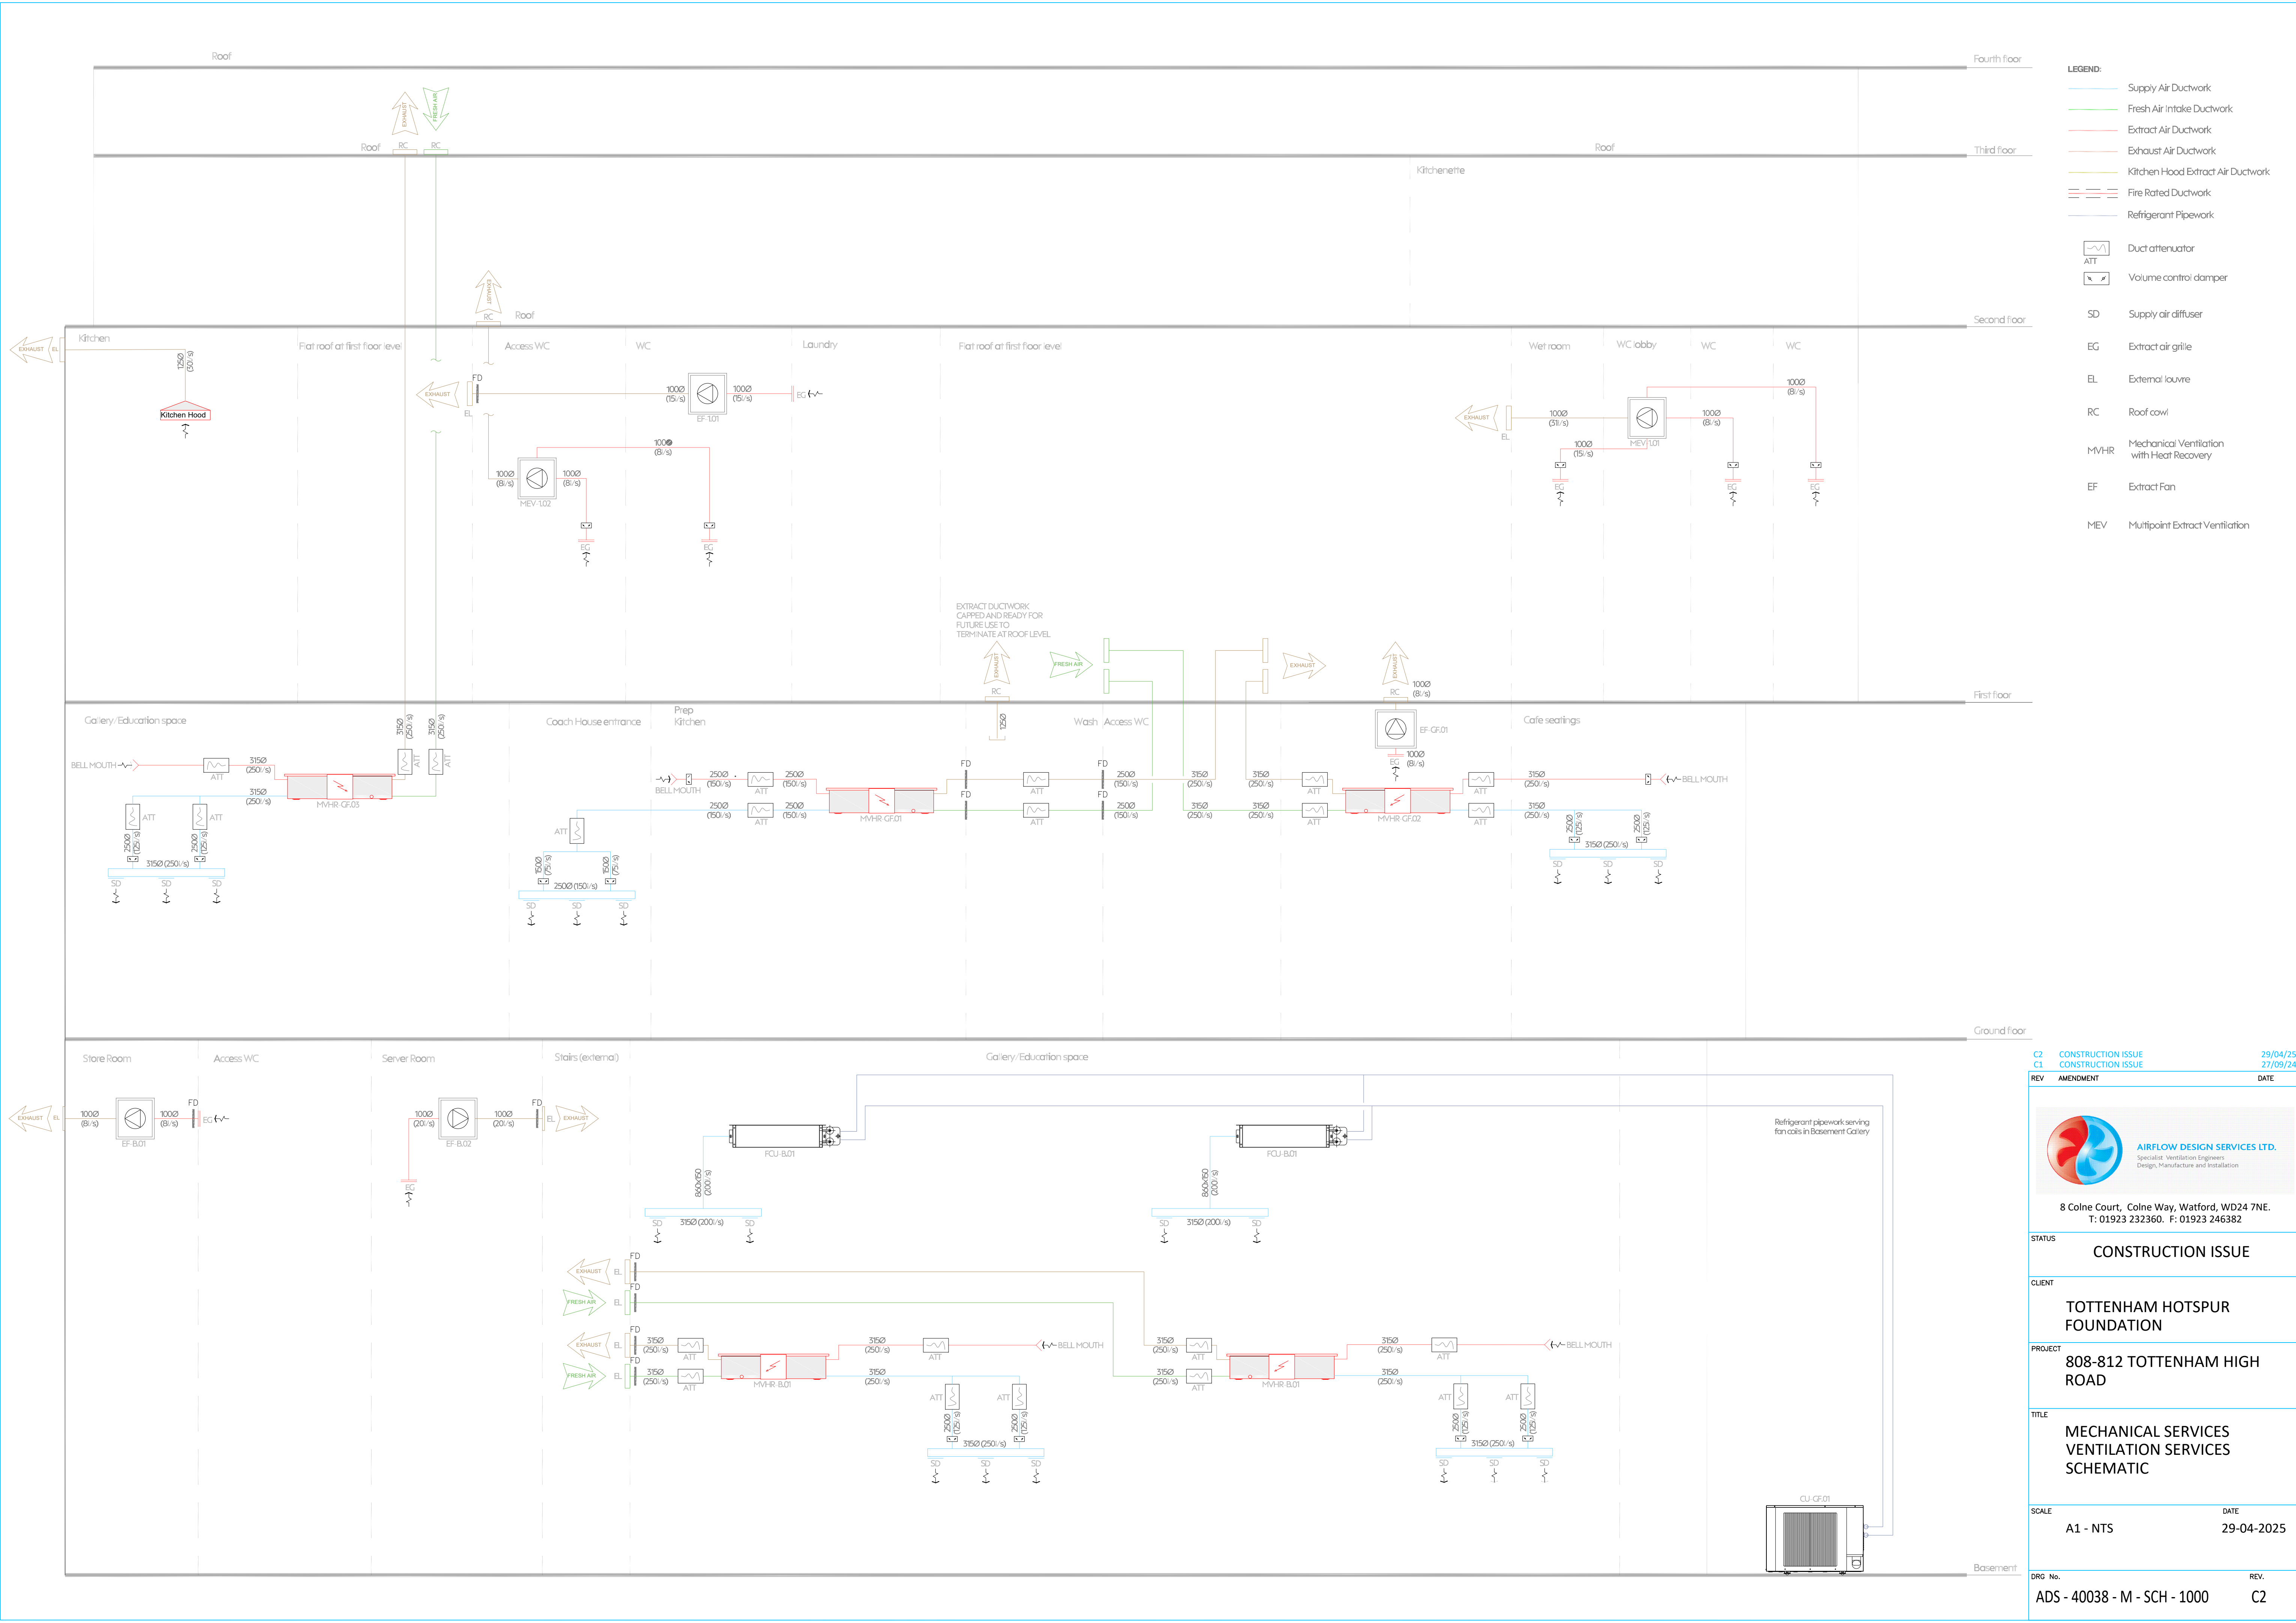


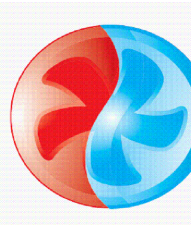

- LEGEND:
- Supply Air Ductwork
 - Fresh Air Intake Ductwork
 - Extract Air Ductwork
 - Exhaust Air Ductwork
 - Kitchen Hood Extract Air Ductwork
 - Fire Rated Ductwork
 - Refrigerant Pipework
 - Duct attenuator
 - Volume control damper
 - SD Supply air diffuser
 - EG Extract air grille
 - EL External louvre
 - RC Roof cowl
 - MVHR Mechanical Ventilation with Heat Recovery
 - EF Extract Fan
 - MEV Multipoint Extract Ventilation

C2	CONSTRUCTION ISSUE	29/04/25
C1	CONSTRUCTION ISSUE	27/09/24
REV	AMENDMENT	DATE
AIRFLOW DESIGN SERVICES LTD. Specialist Ventilation Engineers Design, Manufacture and Installation 8 Colne Court, Colne Way, Watford, WD24 7NE. T: 01923 232360. F: 01923 246382		
STATUS		
CONSTRUCTION ISSUE		
CLIENT		
TOTTENHAM HOTSPUR FOUNDATION		
PROJECT		
808-812 TOTTENHAM HIGH ROAD		
TITLE		
MECHANICAL SERVICES VENTILATION SERVICES SCHEMATIC		
SCALE		DATE
A1 - NTS		29-04-2025
DRG No.	REV.	
ADS - 40038 - M - SCH - 1000	C2	