




G16: Suspended ceiling



G16: Timber boarded floor

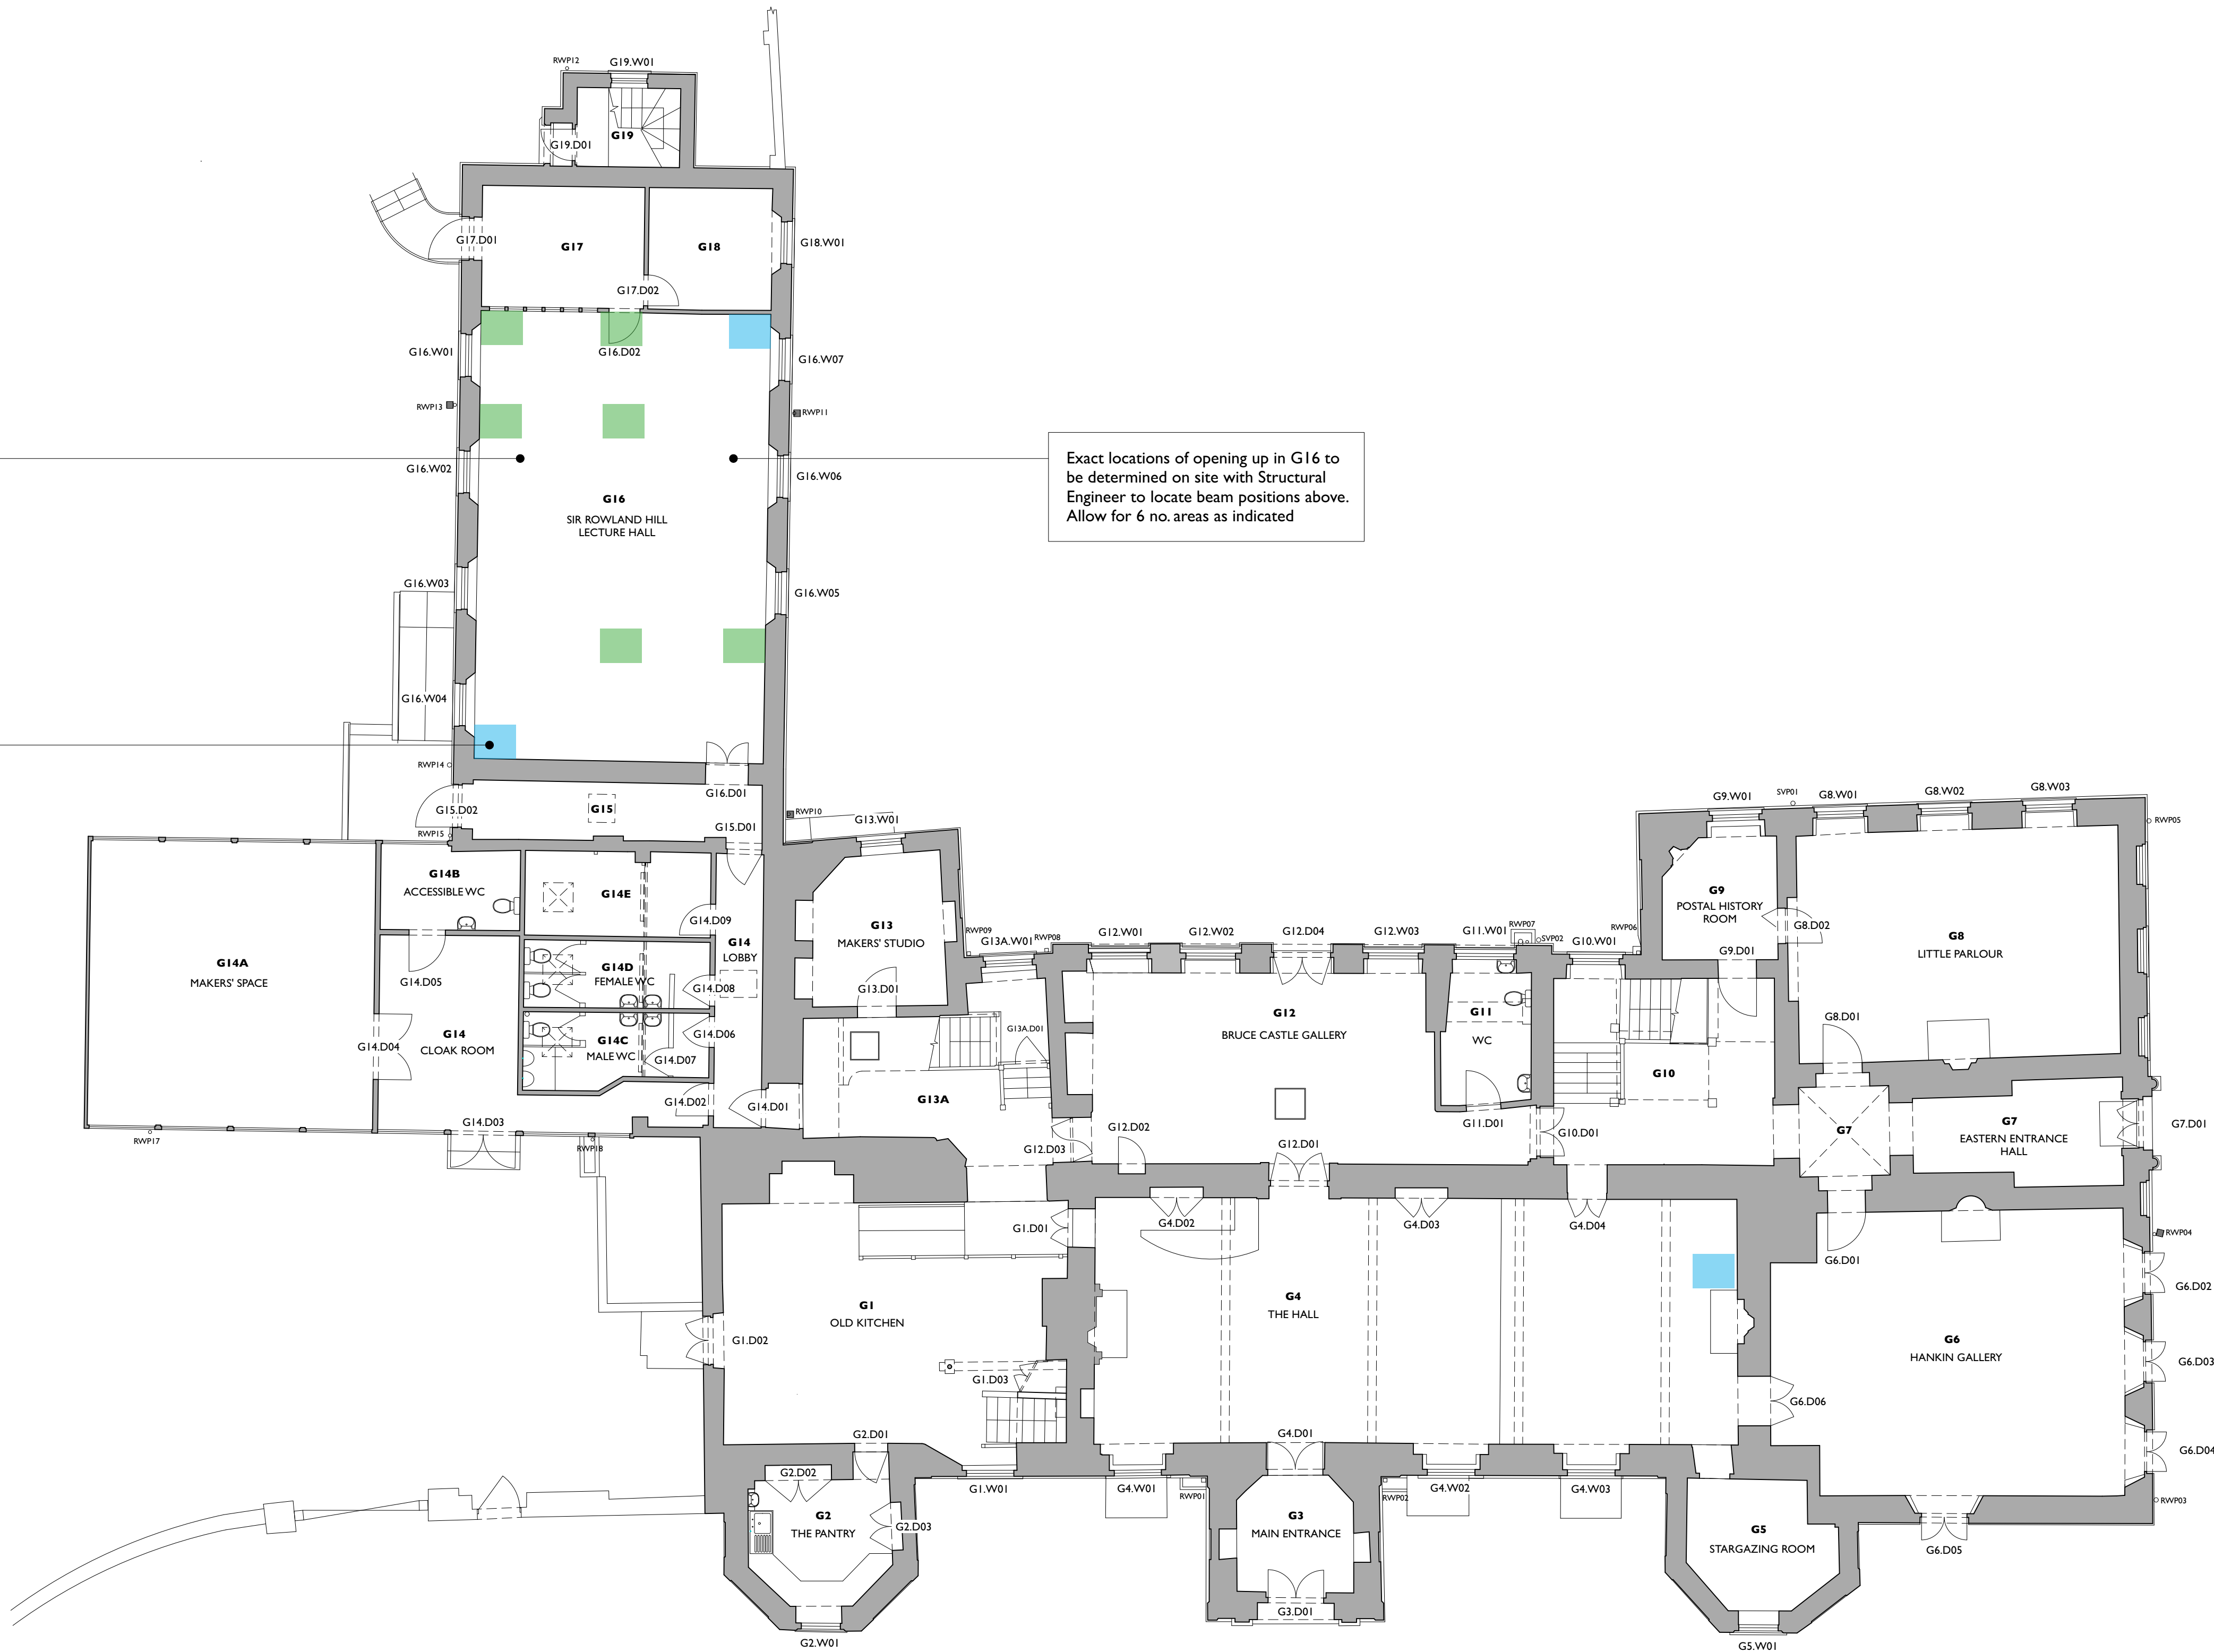

GROUND FLOOR PLAN - OPENING UP WORKS



- NOTE
1. This drawing is copyright.
 2. All dimensions must be checked on site before proceeding.
 3. Dimensions of new work are to be adjusted to suit the existing building where necessary. Do not assume that the existing structure or details are plumb, square or level.
 4. The contractor must report any discrepancies to the architect before proceeding.
 5. All products are to be used strictly in accordance with the manufacturer's instructions.



KEY

Open up localised area of floorboarding (allow 3no. boards wide) to enable inspection of the floor structure and void beneath.

Assume boards to be butt jointed and nail fixed.

Provide a tower access scaffold and allow for removing localised suspended ceiling tiles to view the void above.

Carefully cut out an area of 450 x 450mm of the lath and plaster ceiling (assumed) above, adjacent to the beams to determine the first floor construction and connection of where the posts are.

NOTE: Refer to accompanying Scope of Work document for full methodology

REVISIONS

A Feb 2026 Updated following Client review on site

Rodney Melville + Partners

CHARTERED ARCHITECTS
HISTORIC BUILDING CONSULTANTS

10 EUSTON PLACE
LEAMINGTON SPA
WARWICKSHIRE
CV32 4LJ
T 01926 881311
F 01926 451766

E architects@mpuk.com
www.mruk.com

Rodney Melville and Partners Limited

Client
London Borough of Haringey Council

Project
Bruce Castle
Phase 2 Urgent Condition Works

Title
Ground Floor Plan - Opening Up Works

Scale	1:100 @ A1	Job No	7549
Date	Jan 2026	Draw No	160
Drawn	SS	Rev	A