


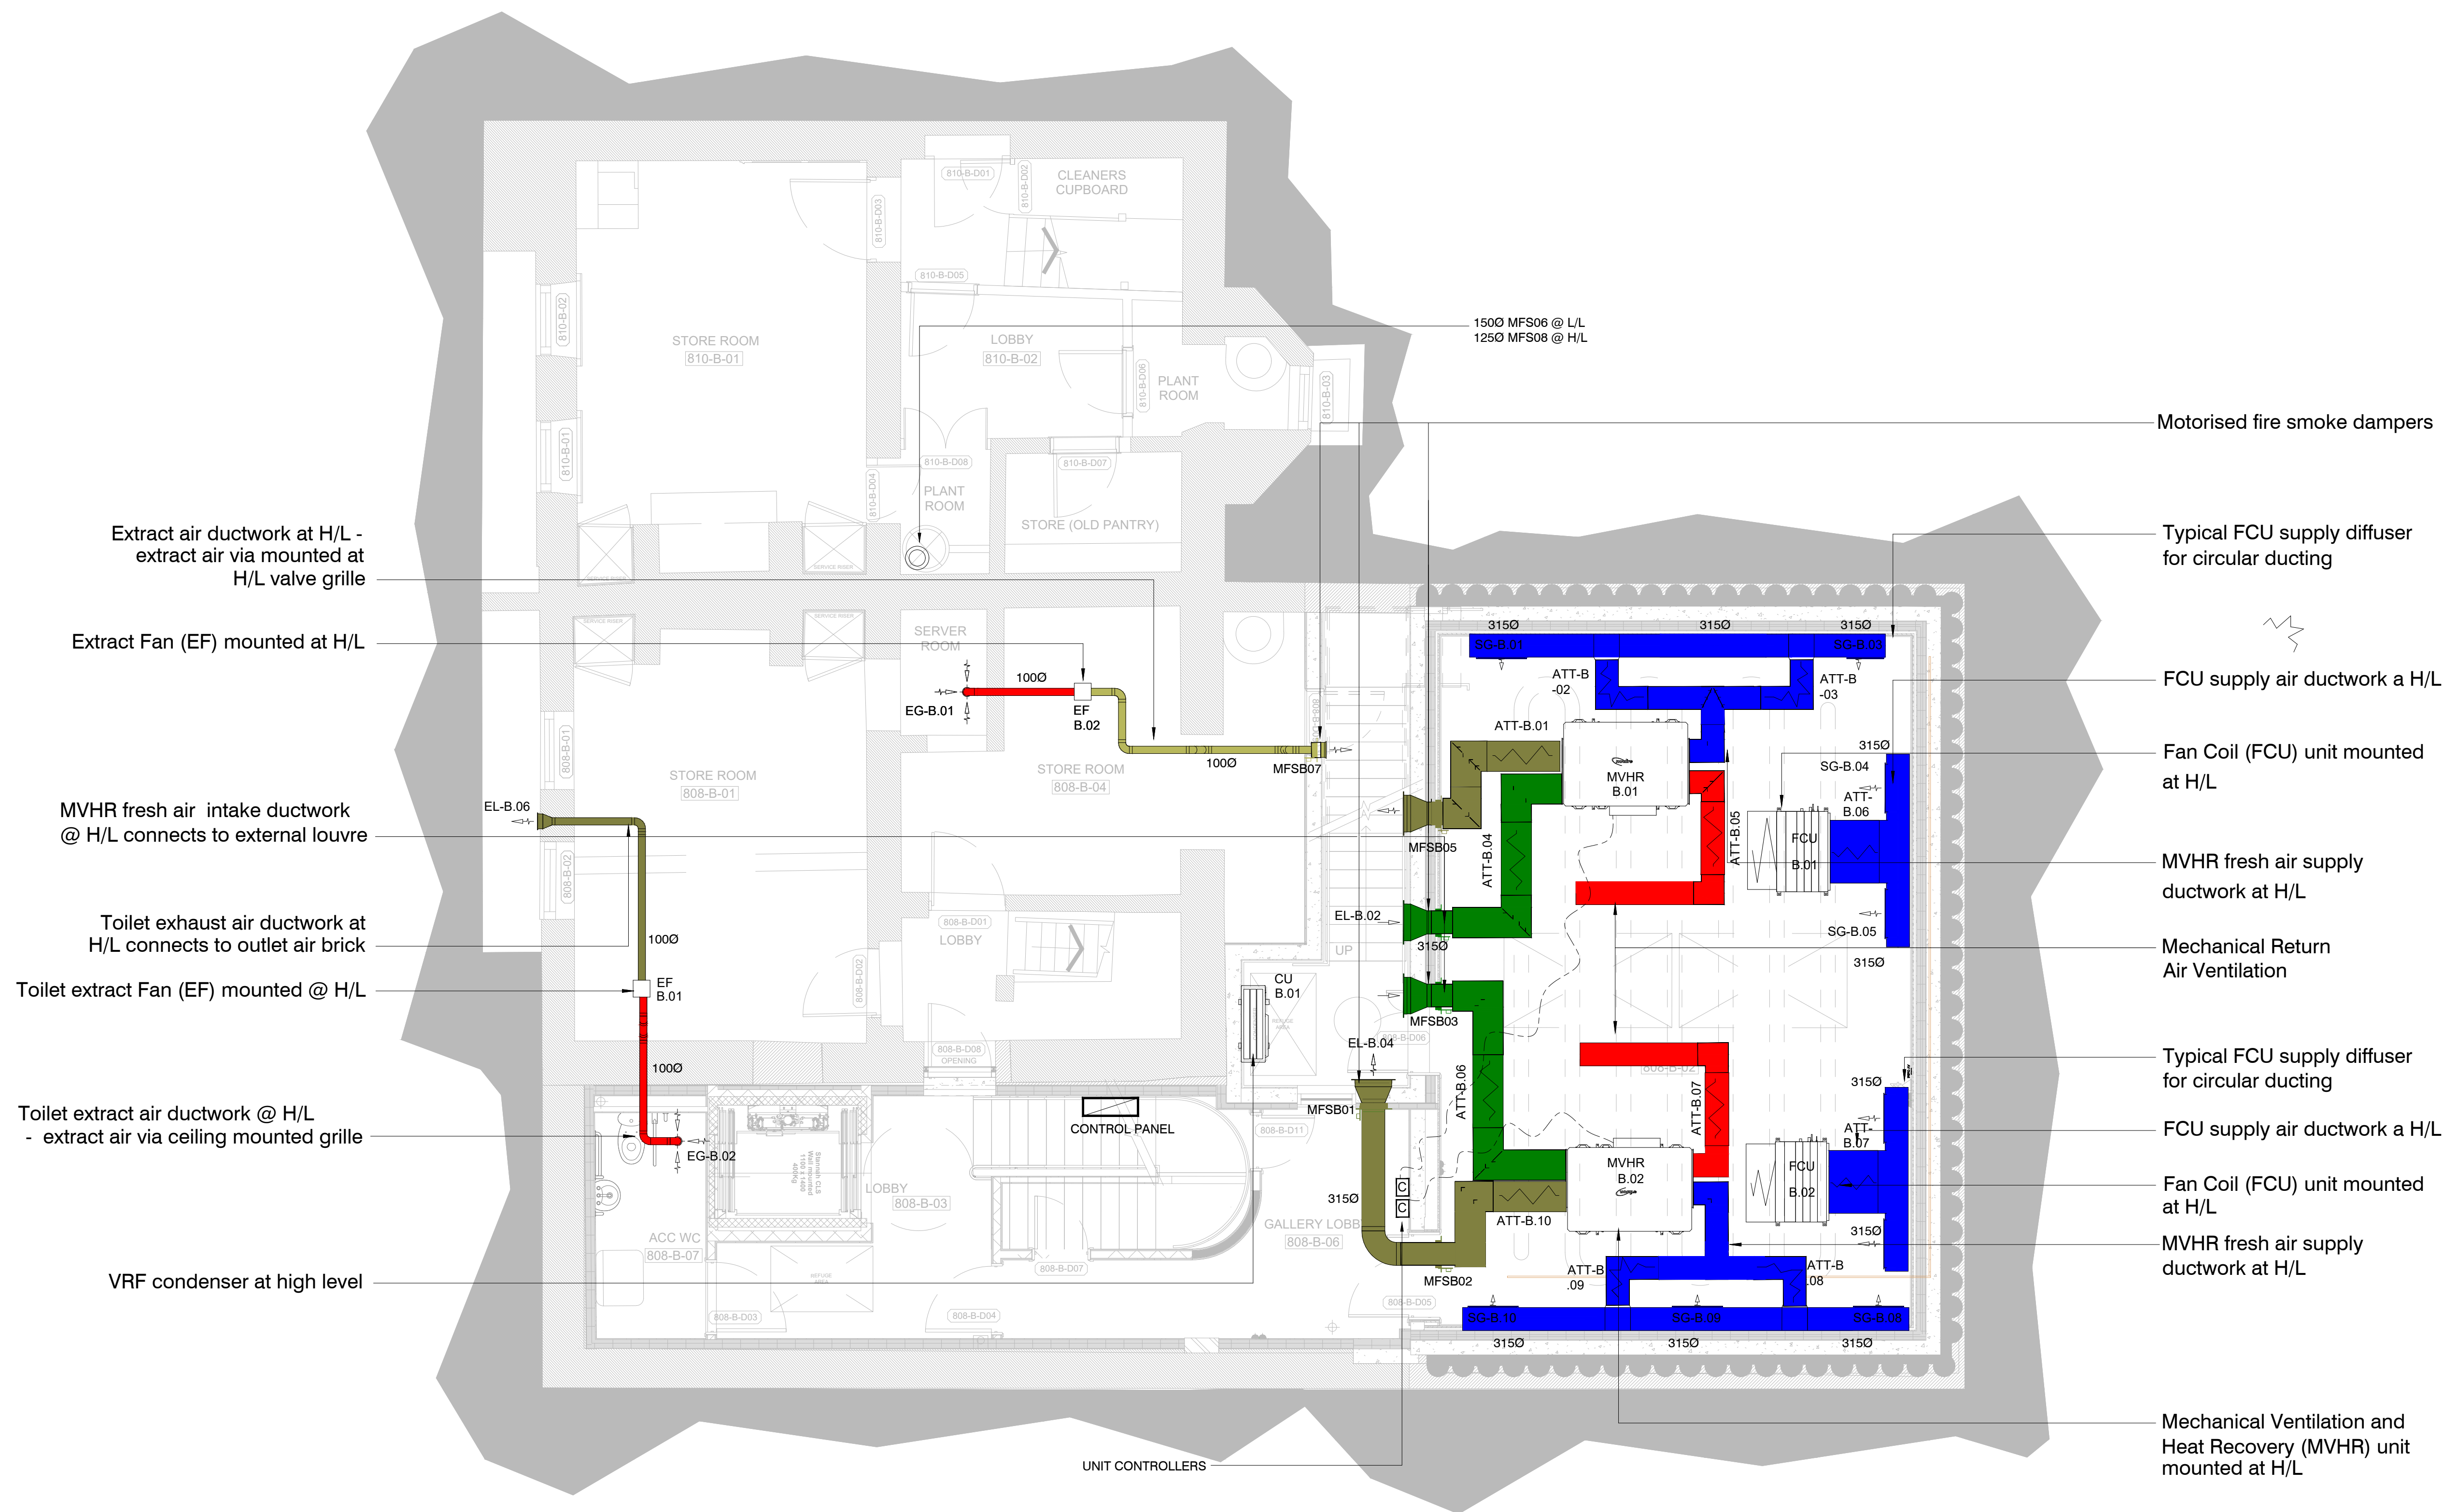

Basement Ventilation

SCALE - 1 : 50

AF	AS FITTED	06/02/26
REV	AMENDMENT	DATE



8 Colne Court, Colne Way, Watford, WD24 7NE.
T: 01923 232360. F: 01923 246382

STATUS	AS FITTED
CLIENT	TOTTENHAM HOTSPUR FOUNDATION
PROJECT	808-812 TOTTENHAM HIGH ROAD
TITLE	VENTILATION BASEMENT LAYOUT
SCALE	1:50@ A1
DATE	20.01.26
DRG No.	ADS - 40038 - M - B - 1200
REV.	AF