


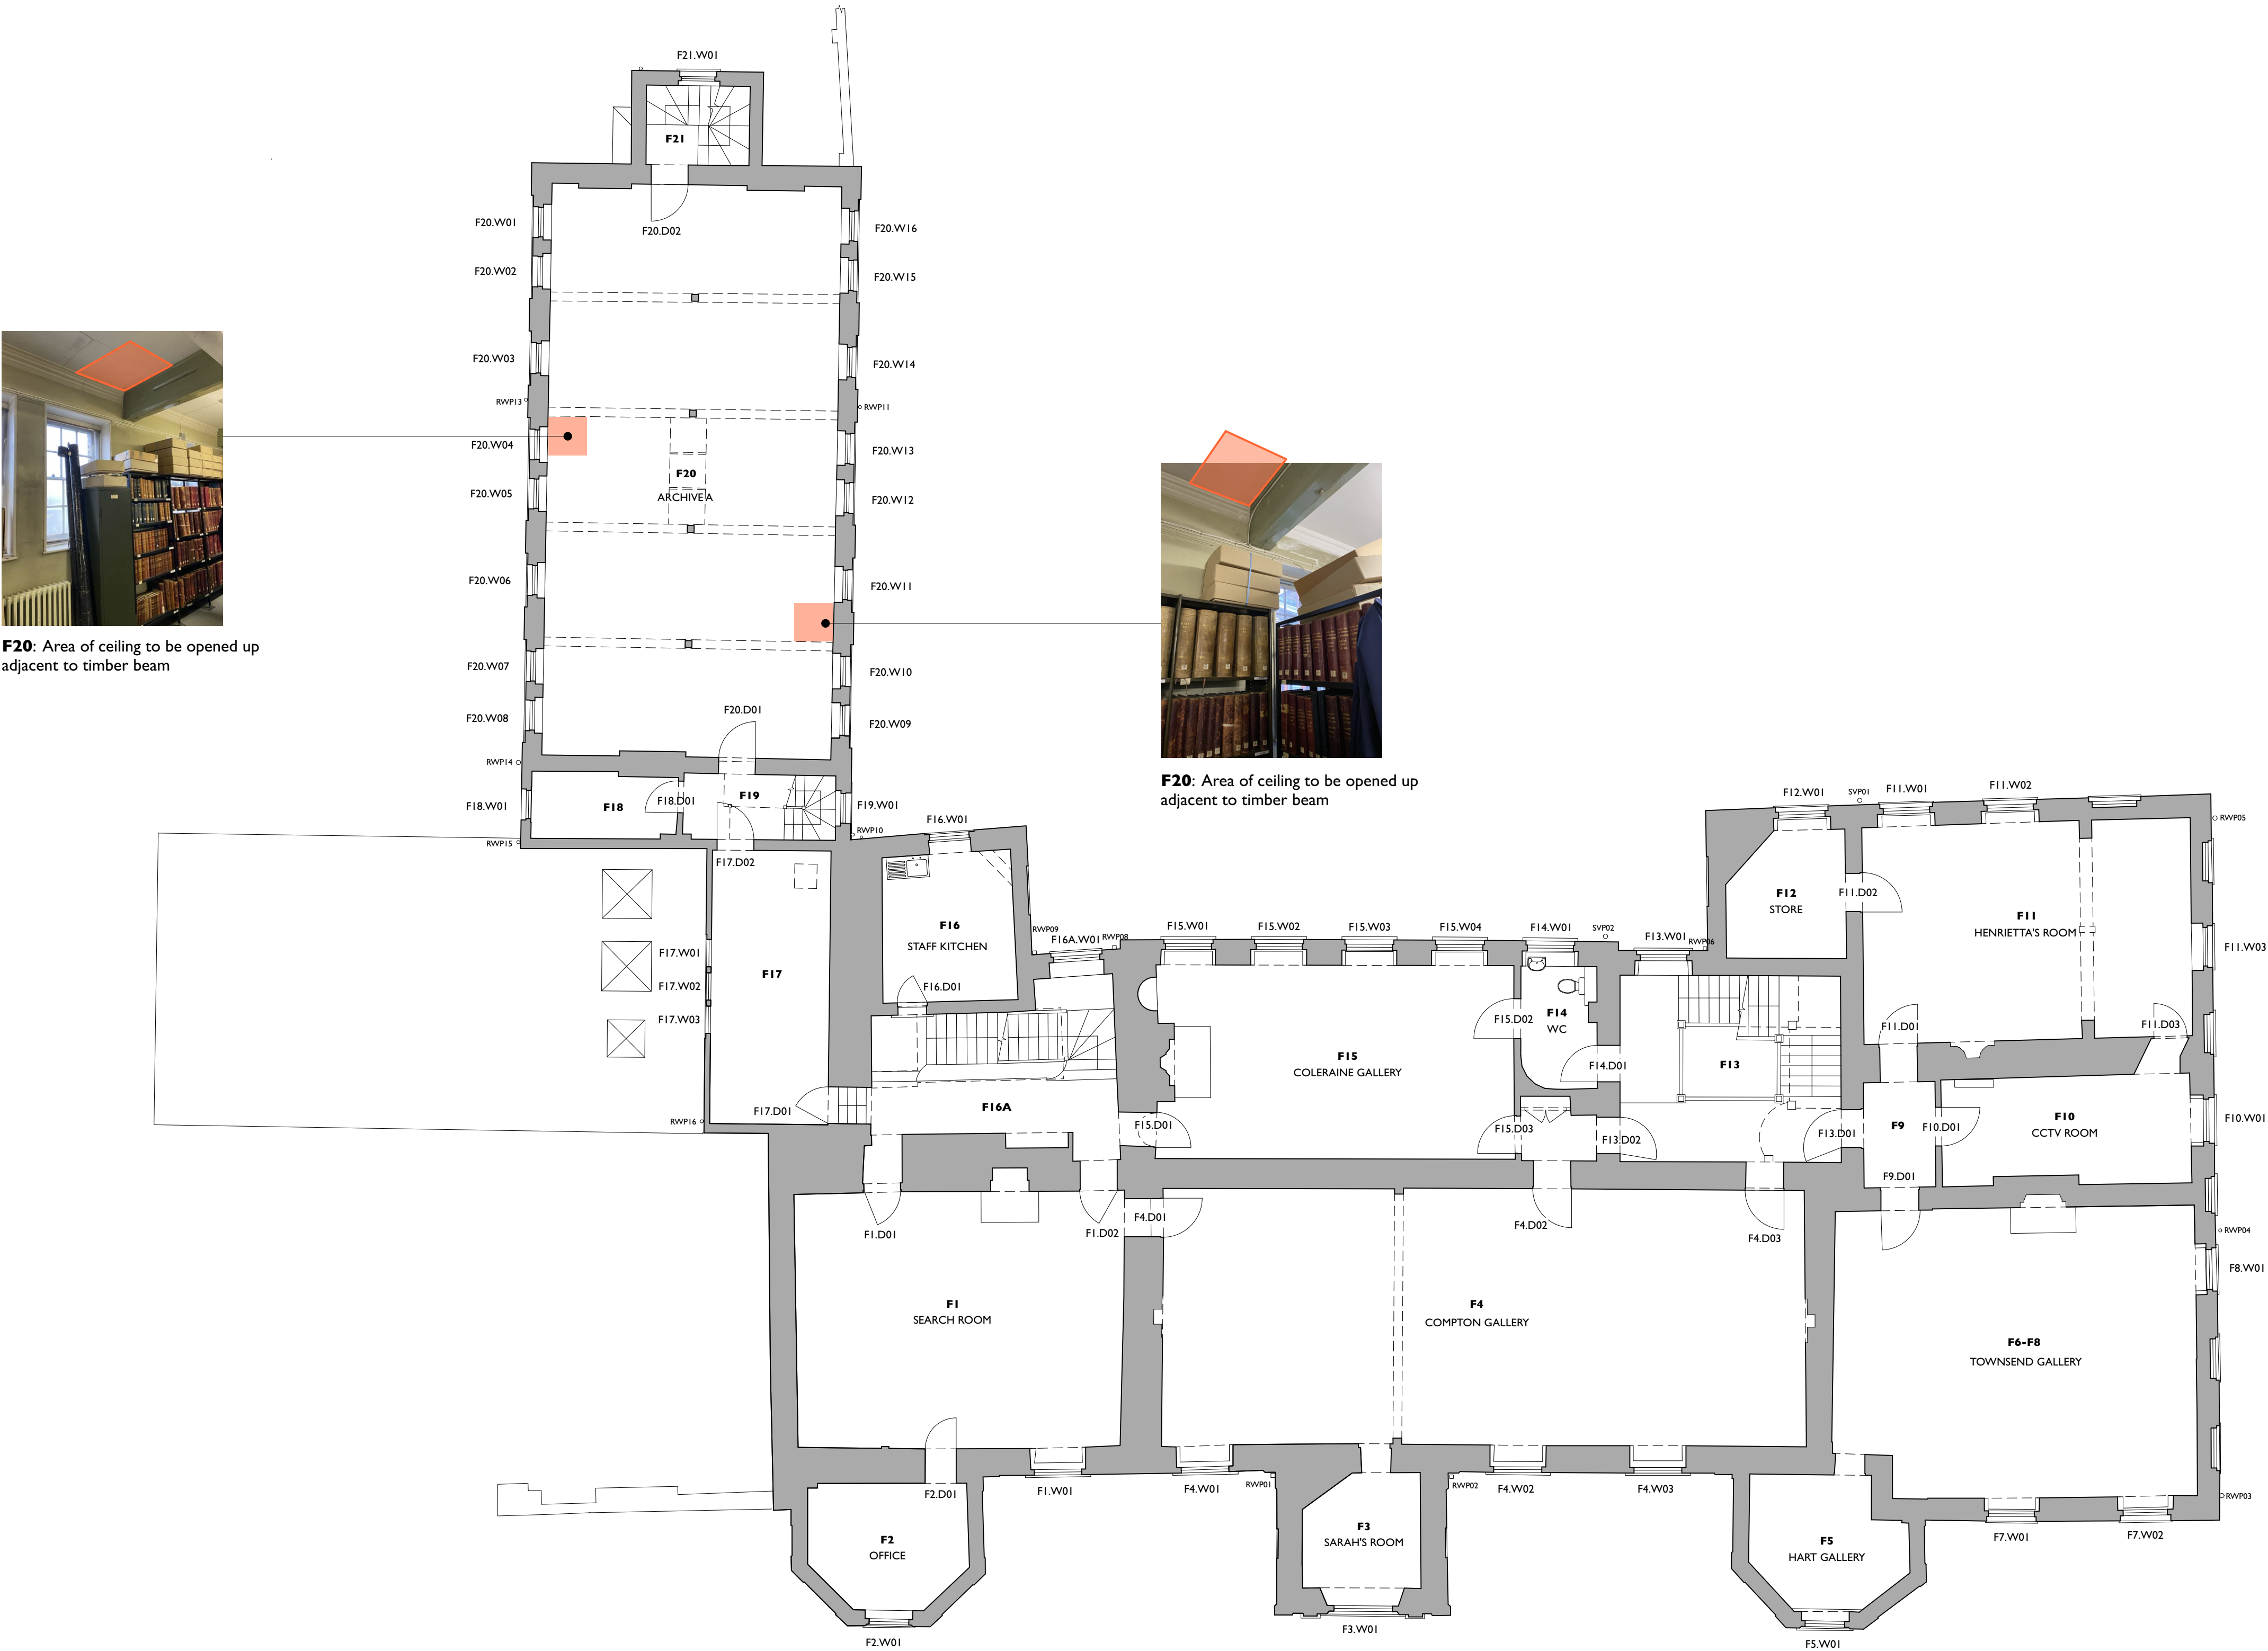

FIRST FLOOR PLAN AS EXISTING - OPENING UP WORKS



- NOTE
1. This drawing is copyright.
 2. All dimensions must be checked on site before proceeding.
 3. Dimensions of new work are to be adjusted to suit the existing building where necessary. Do not assume that the existing structure or details are plumb, square or level.
 4. The contractor must report any discrepancies to the architect before proceeding.
 5. All products are to be used strictly in accordance with the manufacturer's instructions.



KEY

Provide a tower access scaffold to the underside of the ceiling. Carefully cut out an area of 450 x 450mm of the lath and plaster ceiling (assumed), adjacent to the beams to determine the second floor construction and connection of posts over.

NOTE: Refer to accompanying Scope of Work document for full methodology

REVISIONS

A Feb 2026 Updated following Client review on site

Rodney Melville + Partners

CHARTERED ARCHITECTS
HISTORIC BUILDING CONSULTANTS

10 EUSTON PLACE
LEAMINGTON SPA
WARWICKSHIRE
CV32 4LJ
T 01926 881311
F 01926 451766

E architects@rmpuk.com
www.rmpuk.com

Rodney Melville and Partners Limited

Client
London Borough of Haringey Council

Project
Bruce Castle
Phase 2 Urgent Condition Works

Title
First Floor Plan - Opening Up Works

Scale	1:100 @ A1	Job No	7549
Date	Jan 2026	Drwg No	161
Drawn	SS	Rev	A