


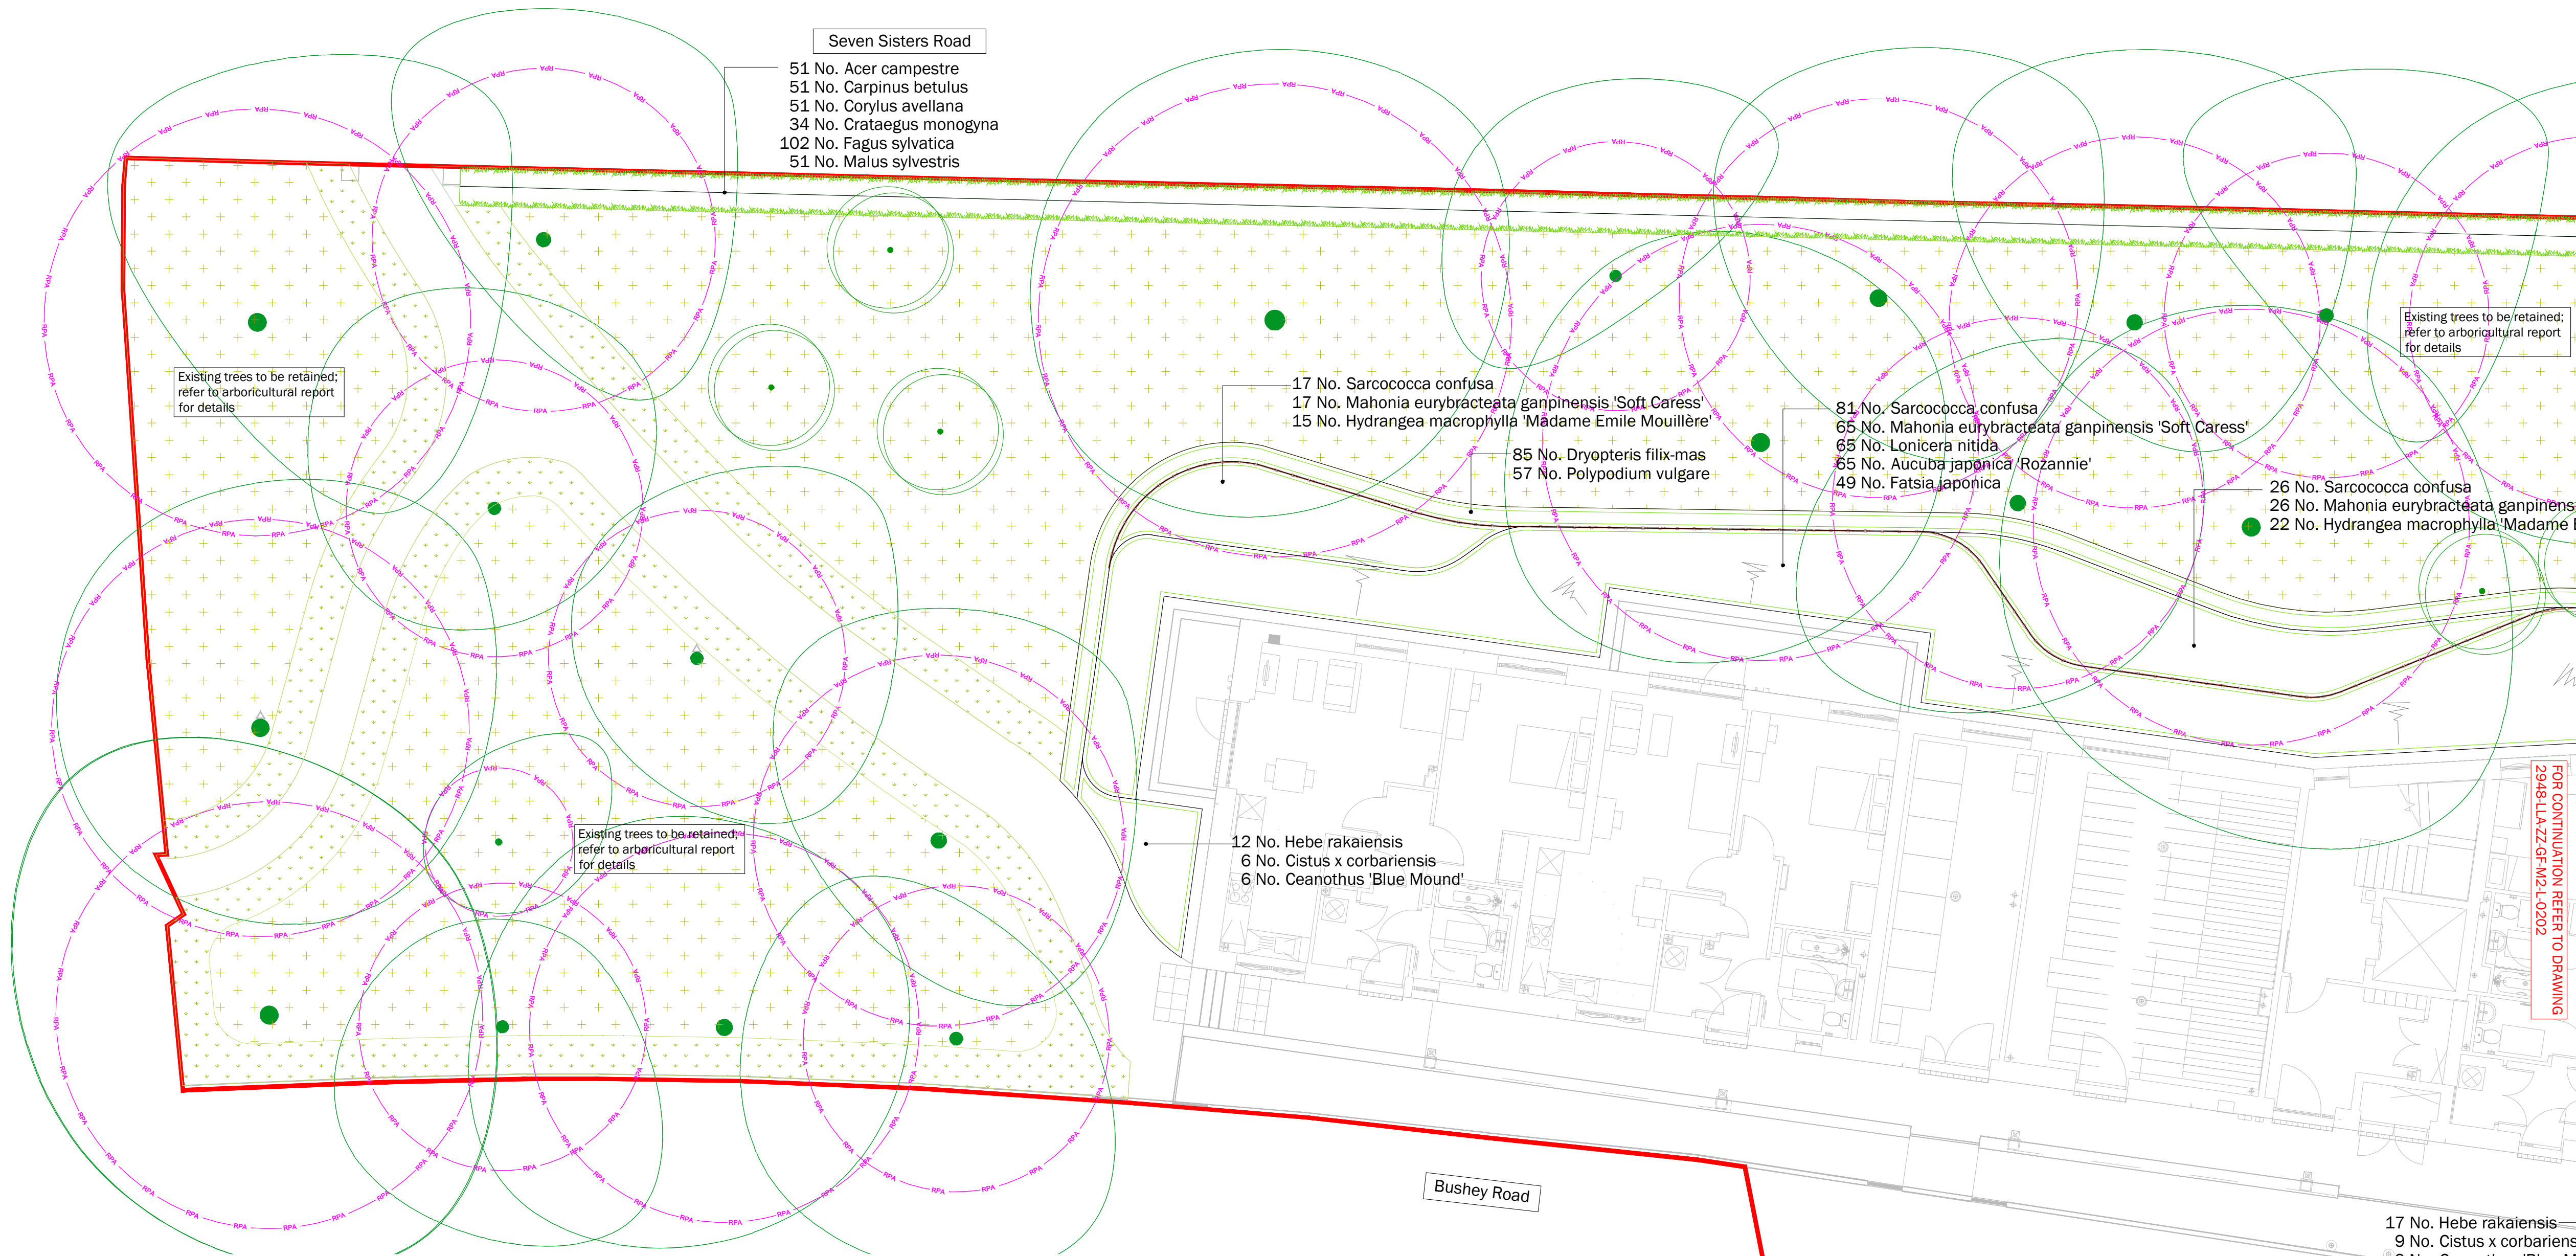

LEGEND	
	Site application boundary
	Existing tree to be retained; refer to arboricultural report for details
	Root protection area of existing tree; refer to arboricultural report for details
	Proposed clear stem tree
	Proposed multi stem tree
	Proposed hedgerow
	Proposed planting
	Proposed amenity grass to play area and woodland margin
	Proposed EW1F Wild Flowers for Woodland by Emorsgate; or similar approved
	Proposed mounding; no steeper than 1:3; refer to Detailed Hard Landscape proposals for details

All dimensions in millimetres

This drawing is to be used for planting information only

Any species substitution must be verified with the project Landscape Architect

This layout must be checked in accordance with NHBC Standards 2023 (Chapter 4.2 - Building Near Trees, and Chapter 10.2 - Drives, Paths and Landscaping) by the project engineer prior to implementation

Excavations: Contractors must ensure they have full information relating to service and drainage positions before undertaking any excavations

Root barriers to be used in association with tree planting adjacent to kerbs, services, highways etc.

All irrigation by specialists

For CDM information refer to Designers Risk Assessment

FOR OTHER LANDSCAPE DRAWINGS REFER TO THE FOLLOWING:

Detailed Hard Landscape Proposals:
- SFM-LLA-ZZ-GF-DR-LS-0101 to 0105

Boundary Treatment Proposals:
- SFM-LLA-ZZ-GF-DR-LS-0106


Street Furniture & Play Proposals:
- SFM-LLA-ZZ-GF-DR-LS-0107

Detailed Planting Proposals:
- SFM-LLA-ZZ-GF-DR-LS-0201 to 0205

Landscape Specification & Details:
- SFM-LLA-ZZ-XX-DR-LS-0300 series

Living Roof Proposals:
- SFM-LLA-ZZ-RF-DR-LS-0401

Landscape Planting Schedule:
- SFM-LLA-ZZ-XX-DR-LS-0201

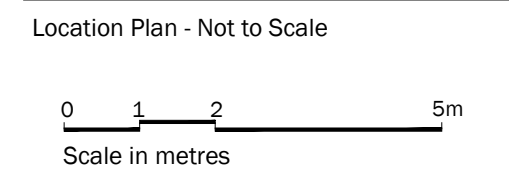

Emorsgate EW1F Flowers for Woodland

Wildflowers

%	Name
5	Allium ursinum
5	Alliaria petiolata
2.5	Angelica sylvestris
2	Arctium minus
0.5	Digitalis purpurea
4	Filipendula ulmaria
8	Galium album
2	Geum rivale
20	Hyacinthoides non-scripta
1	Iris foetidissima
8	Prunella vulgaris
2	Ranunculus acris
15	Silene dioica
5	Vicia cracca
100	

Sowing rates		
kg/ha	kg/acre	g/m2
15	15	1.5

HEDGING

Number	Plant Name	Height	Container	Specification	Density
49 -	Prunus lusitanica	40-60cm	5L	Bushy: 5 breaks: C	3/m

Total :49 -

SHRUBS

Number	Plant Name	Height	Container	Specification	Density
23 -	Abelia grandiflora 'Francis Mason'	30-40cm	5L	Bushy: 4 brks: C	3/m²
187 -	Aucuba japonica 'Rozannie'	30-40cm	5L	Bushy: 4 brks: C	3/m²
56 -	Ceanothus 'Blue Mound'	5L	Bushy: 6 brks: C	3/m²	
52 -	Choisya 'Aztec Pearl'	30-40cm	5L	Bushy: 6 brks: C	3/m²
56 -	Cistus x corbariensis	40-60cm	5-7.5L	Bushy: 6 brks: C	3/m²
155 -	Escallonia 'Apple Blossom'	60-80cm	10L	Bushy: 6 brks: C	3/m²
31 -	Exochorda x macrantha 'The Bride'	60-80cm	10L	Branched: 3 brks: C	3/m²
134 -	Fatsia japonica	60-80cm	10L	Leader: C	3/m²
115 -	Hebe rakaiensis	5-7.5L	Bushy: 7 brks: C	3/m²	
197 -	Hydrangea macrophylla 'Madame Emile Mouillère'	40-60cm	5L	Branched: 5 brks: C	3/m²
560 -	Lonicera nitida	40-60cm	5-7.5L	Bushy: 5 brks: C	3/m²
307 -	Mahonia eurybracteata ganpinensis 'Soft Caress'	30-40cm	10L	Bushy: 5/7 brks: C	3/m²
508 -	Pachysandra terminalis 'Variegata'	2L	Several Shoots: 6 brks: C	5/m²	
341 -	Sarcococca confusa	30-40cm	5L	Bushy: 6 brks: C	3/m²
56 -	Sarcococca hookeriana digna	30-40cm	5L	Bushy: 6 brks: C	3/m²

Total :2778 -

NATIVE HEDGEROW MIX

Number	Species	Specification	Density	Percentage Contribution
77 -	Acer campestre	1+1: Transplant - seed raised: B	5/m	15%
77 -	Carpinus betulus	1+1: Transplant - seed raised: B	5/m	15%
77 -	Corylus avellana	1+2: Transplant - seed raised: Branched: 4 brks: B	5/m	15%
51 -	Crataegus monogyna	1+2: Transplant - seed raised: B	5/m	10%
153 -	Fagus sylvatica	1+2: Transplant - seed raised: B	5/m	30%
77 -	Malus sylvestris	1+1: Transplant - seed raised: B	5/m	15%

Total :512 -

HERBACEOUS

Number	Plant Name	Container	Specification	Density
52 -	Achillea 'Coronation Gold'	2L	Full Pot: C	7/m²
111 -	Alchemilla mollis	2L	Full Pot: C	7/m²
204 -	Anemone nemorosa	2L	Full Pot: Sept to April planting; British Native-origin: C	7/m²
151 -	Asarum europaeum	1.5-2L	Full Pot: C	7/m²
33 -	Bergenia 'Siberlicht'	2L	Full Pot: C	7/m²
107 -	Echinacea purpurea	2L	Full Pot: C	7/m²
18 -	Echinops bannaticus 'Taplow Blue'	2L	Full Pot: C	7/m²
20 -	Geranium macrorrhizum 'Ingwersen's Variety'	2L	Full Pot: C	7/m²
12 -	Heuchera 'Brown Sugar'	2L	Full Pot: C	7/m²
204 -	Lamium maculatum 'Beacon Silver'	2L	Full Pot: C	7/m²
151 -	Nepeta 'Six Hills Giant'	2L	Full Pot: C	5/m²
27 -	Phlox russelliana	2L	Full Pot: C	7/m²
35 -	Sedum 'Herbstfreude'	2L	Full Pot: C	7/m²
176 -	Tiarella cordifolia	2L	Full Pot: C	7/m²
19 -	Verbena bonariensis	2L	Full Pot: C	7/m²
14 -	Veronicastrum virginicum	2L	Full Pot: C	7/m²

Total :1334 -

FERNS

Number	Plant Name	Container	Specification	Density
344 -	Dryopteris filix-mas	1.5-2L	Full Pot: C	5/m²
134 -	Dryopteris sieboldii	2L	Full Pot: C	5/m²
129 -	Polypodium vulgare	1.5-2L	Full Pot: C	5/m²

Total :607 -

GRASSES

Number	Plant Name	Container	Specification	Density
42 -	Briza media	2L	Full Pot: Sept to April planting; British Native-origin: C	5/m²
19 -	Festuca glauca 'Elijah Blue'	2L	Full Pot: C	5/m²
92 -	Hakonechloa macra	2L	Full Pot: C	5/m²
70 -	Liriope muscari 'Big Blue'	2L	Full Pot: C	5/m²
54 -	Panicum virgatum 'Shenandoah'	2L	Full Pot: C	5/m²
289 -	Sesleria autumnalis	2L	Full Pot: C	5/m²

Total :566 -

6 No. Sarcococca confusa
6 No. Mahonia eurybracteata ganpinensis 'Soft Caress'
6 No. Hydrangea macrophylla 'Madame Emile Mouillere'

26 No. Pachysandra terminalis 'Variegata'

17 No. Hebe rakaiensis
9 No. Cistus x corbariensis
9 No. Ceanothus 'Blue Mound'

20 No. Asarum europaeum
15 No. Dryopteris filix-mas
10 No. Hakonechloa macra
10 No. Liriope muscari

11 No. Hebe rakaiensis
6 No. Cistus x corbariensis
6 No. Ceanothus 'Blue Mound'
12 No. Nepeta 'Six Hills Giant'
12 No. Briza media

30 No. Choisya 'Aztec Pearl'
13 No. Abelia grandiflora 'Francis Mason'

13 No. Panicum virgatum 'Shenandoah'
13 No. Nepeta 'Six Hills Giant'
15 No. Sedum 'Herbstfreude'
9 No. Verbena bonariensis

9 No. Hebe rakaiensis
5 No. Cistus x corbariensis
5 No. Ceanothus 'Blue Mound'

22 No. Choisya 'Aztec Pearl'
10 No. Abelia grandiflora 'Francis Mason'

29 No. Sesleria autumnalis
10 No. Echinops bannaticus
12 No. Nepeta 'Six Hills Giant'
34 No. Sesleria autumnalis
12 No. Echinops bannaticus
15 No. Nepeta 'Six Hills Giant'

FOR CONTINUATION REFER TO DRAWING
2948-LLA-ZZ-GF-M2-L-0204



Rev	Date	Description	Drn	Chk
P06	26.02.20	Update tree position to coordinate with drainage strategy	RF	AF
P05	26.01.25	Update to planting schedule	BW	AF
P04	23.01.26	Update to townhouse frontage	BW	AF
P03	18.12.25	Update to revised layout	BW	AF
P02	07.11.25	Update to comments	BW	AF
P01	31.10.25	First issue	BW	AF
Rev	Date	Description	Drn	Chk
Title: Detailed Planting Proposals				
Sheet: 1 of 5				
Project: Six Frederick Messer Estate, Seven Sisters				
Client: Formation Design & Build Limited				
Date: October 2025				
Scale: 1:100 @ A1				
Drawing No: SFM-LLA-ZZ-GF-DR-LS-0201				
Revision: P06				
Suitability: S2				
Project No: 2948				
T: +44 (0)1273 647044 E: office@lizlake.com www.lizlake.com				
Copyright © Liz Lake Associates. Information contained in this drawing is confidential and may not be used for any purpose other than that for which it was created without prior written authority of Liz Lake Associates. This drawing is copyright and may not be copied except within the agreed conditions of supply.				
BASIC WARNING: Information contained in this drawing is confidential and may not be used for any purpose other than that for which it was created without prior written authority of Liz Lake Associates. This drawing is copyright and may not be copied except within the agreed conditions of supply.				
LIZ LAKE ASSOCIATES LANDSCAPE ARCHITECTS				