



B PROPOSED CROSS SECTION B-B'
1 : 50

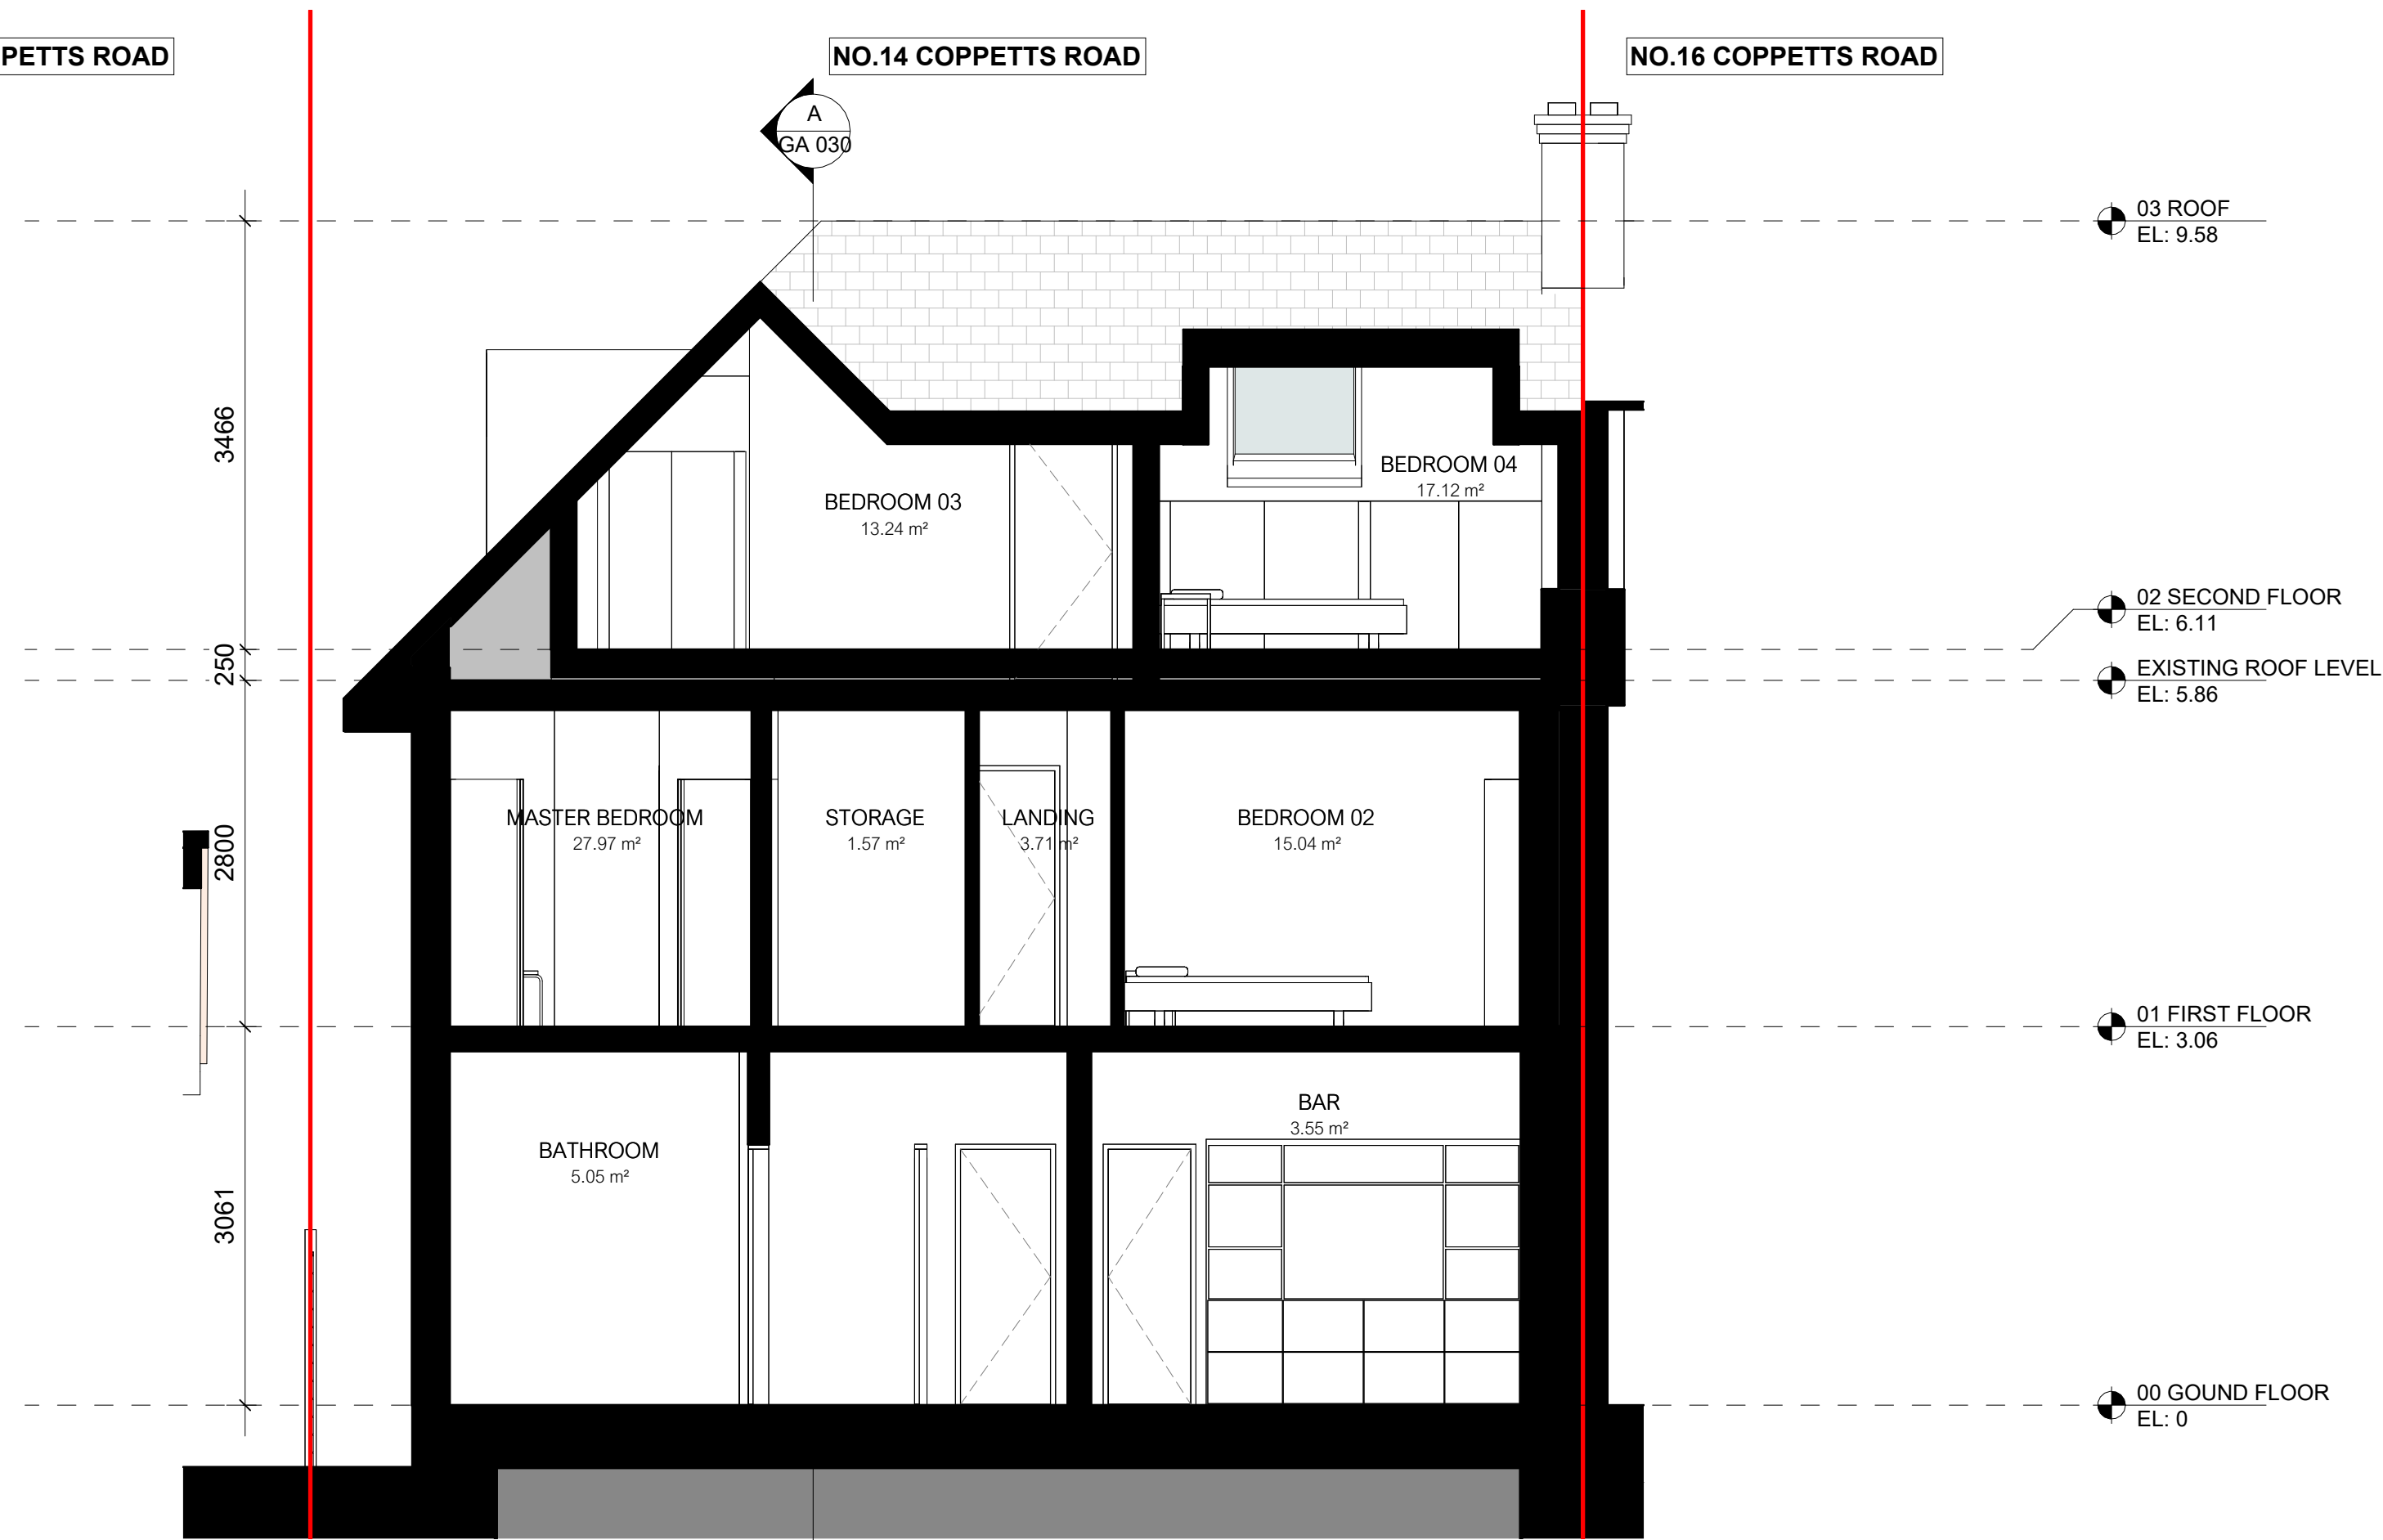

A PROPOSED LONG SECTION A-A'
1 : 50

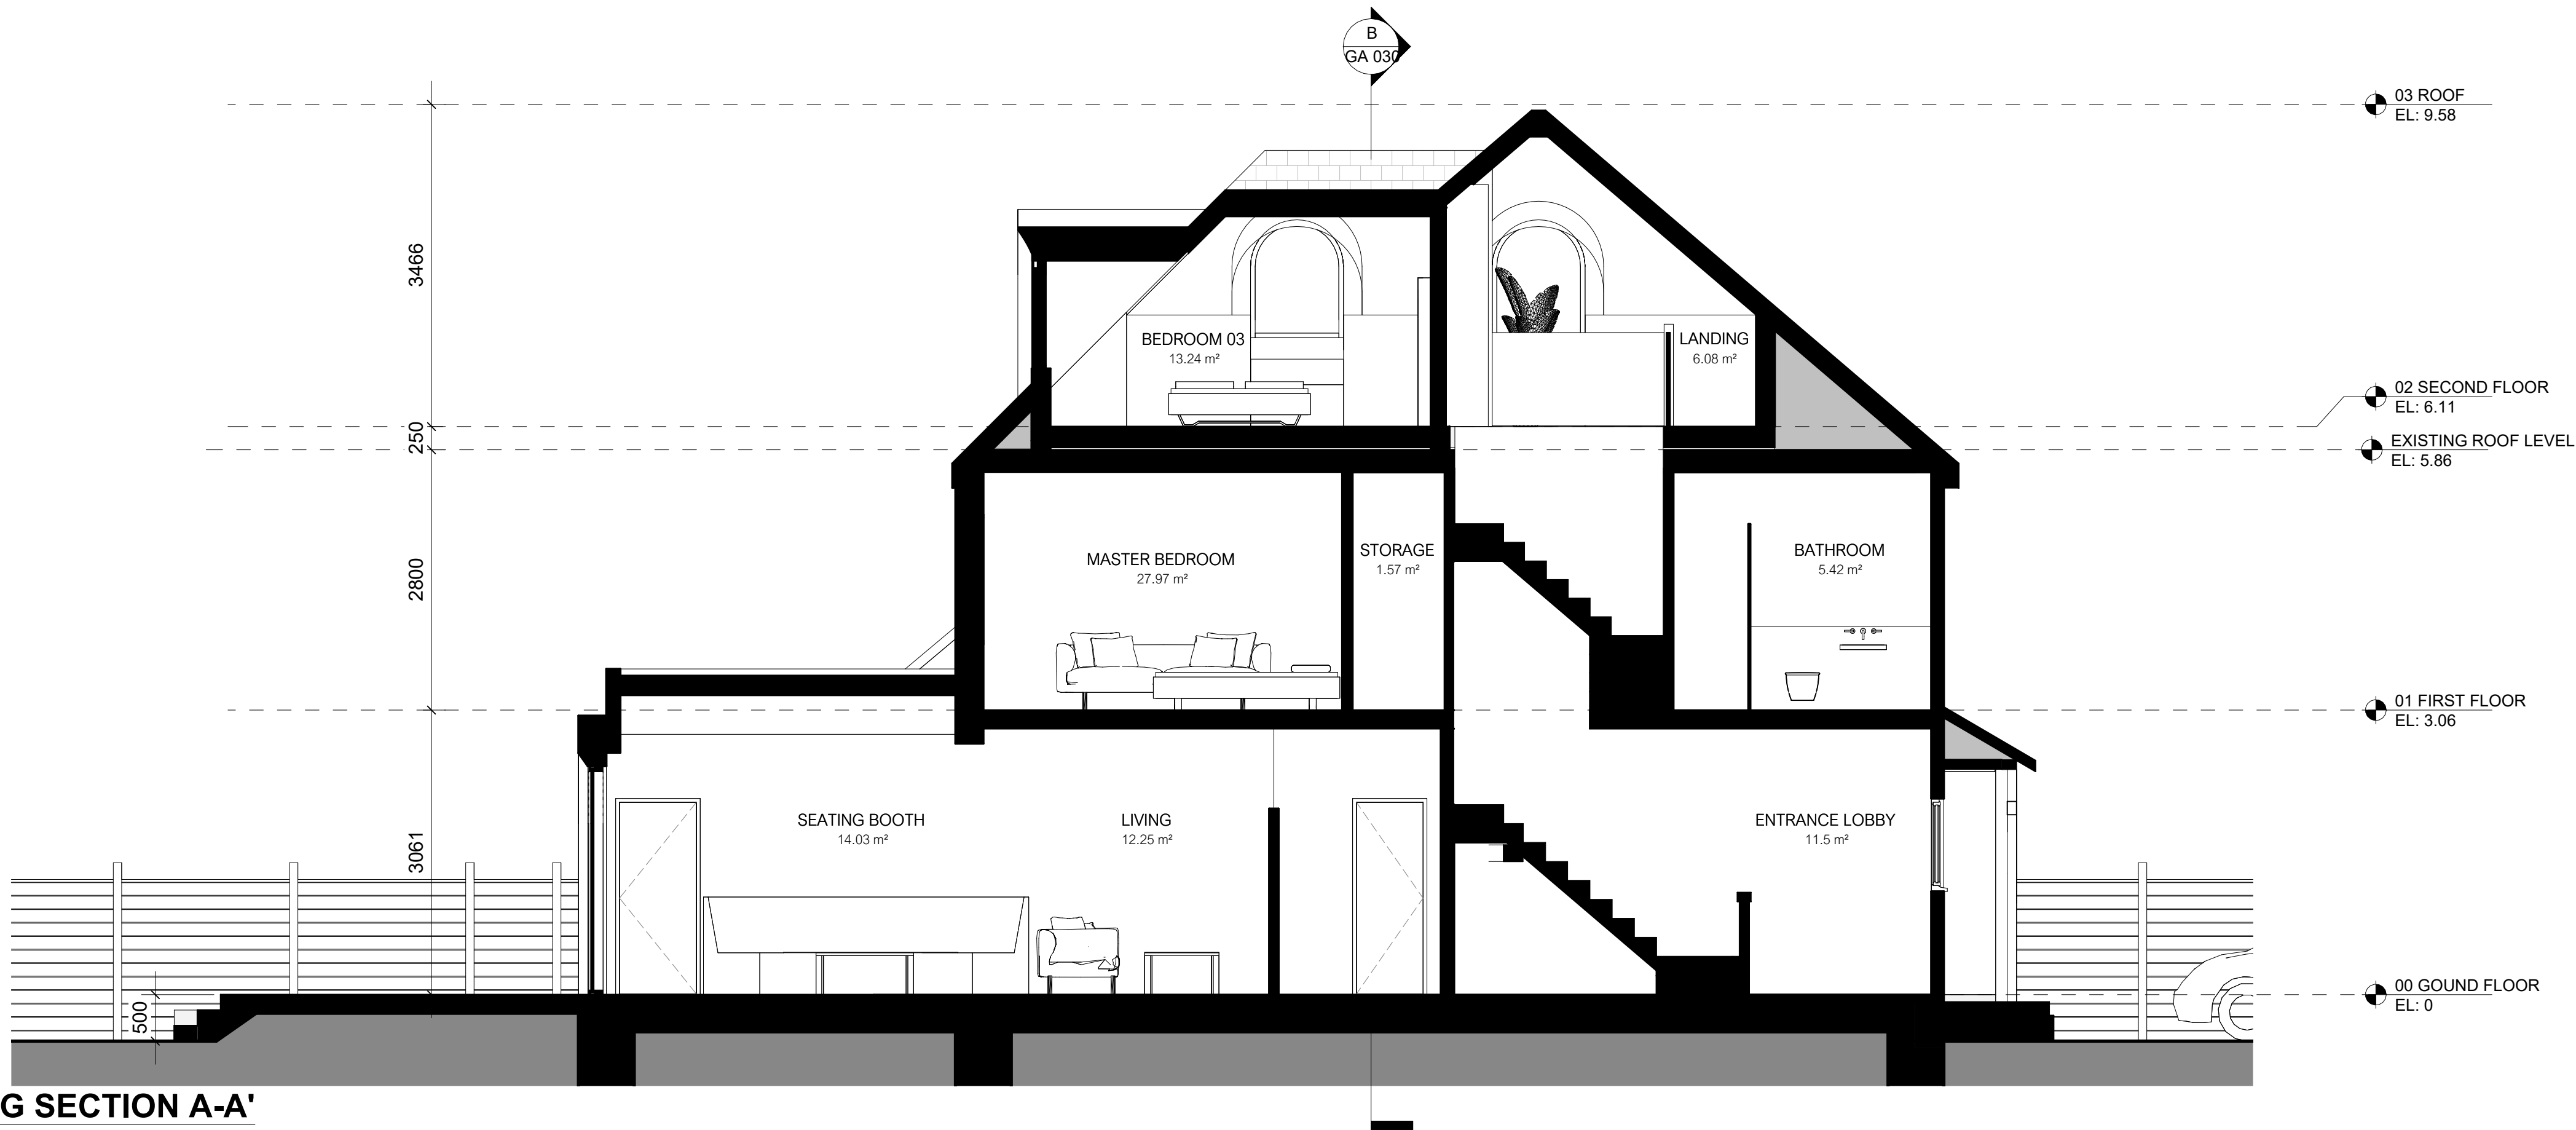


LINEWORKS

A 724 Holloway Rd, Archway, London N19 3JD
T 07973 629 252
W www.lineworksarchitects.co.uk

Drawings Notes:

This drawing is intended for the purpose indicated in the status box only. Scale from this drawing for planning purposes only. All site dimensions shown should be checked on site and discrepancies verified with the architect. This drawing must be read in conjunction with the relevant details and specifications shown.

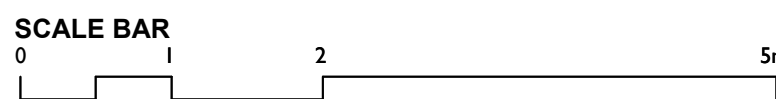

Rev	Date	Note
P1	02/03/2026	PLANNING

Drawing Status:

PLANNING

Drawing Title:

PROPOSED SECTIONS A-A' AND B-B'

Client:

MR JOE DAVIES

Drawing Reference:

Project No.	Drawing Number	Revision
2125	GA 030	P1
Scale @A1: 1 : 50	Drawn By: FB	Checked By: RH

14 COPPETTS ROAD, N10 1JY