


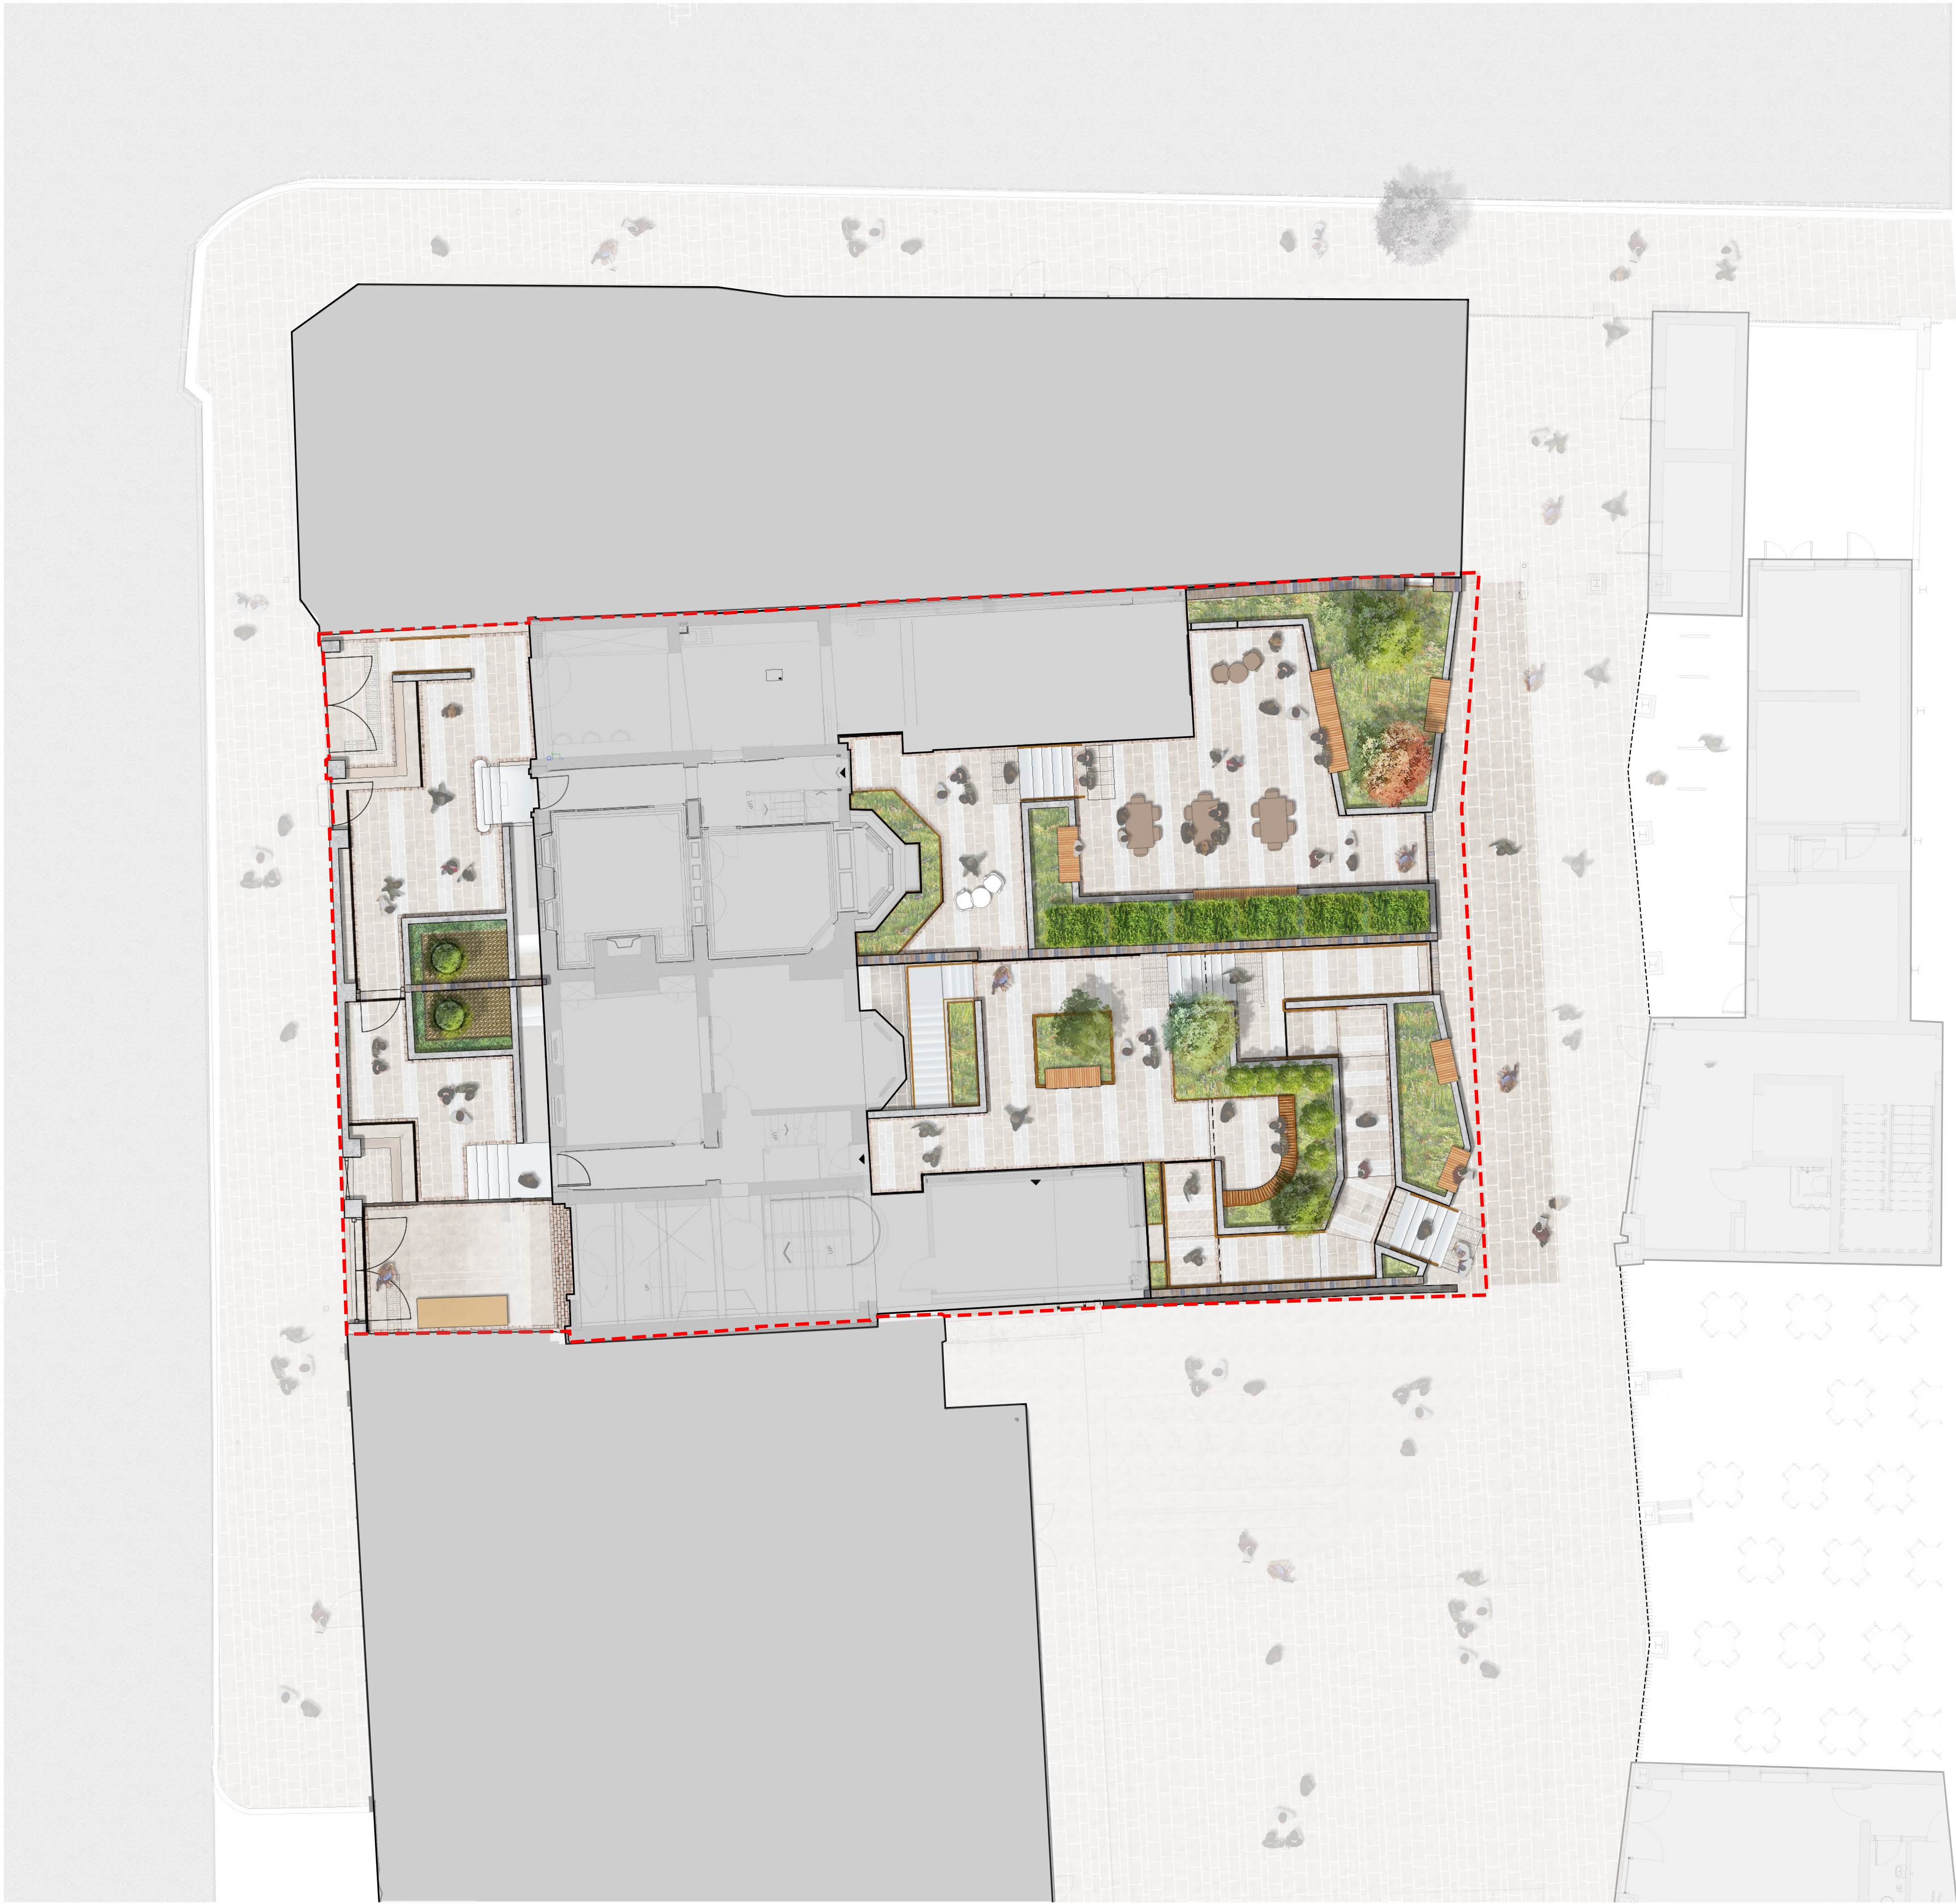


- Key
- Proposed buildings to be refurbished
 - Existing building
 - Natural Stone Paving
 - Proposed fixed seating. Steel frame with timber slatted seat
 - Proposed raised metal planter. Powder coated finish
 - Proposed Tree planting. Semi mature tree planting underground guyed. min 900mm deep tree pit
 - Proposed ornamental planting mix. 3/5lt pots at 7/sqm planted in min 300mm topsoil and 300mm subsoil
 - Proposed Formal hedge planting. Min 900mm high pre grown single species
 - Proposed stepped access. 150mm risers and 300mm treads with accompanying hand rail
 - Existing brick wall with heritage significance to be retained. New openings marked with metal artwork and interpretation
 - Existing tree
 - Proposed vertical flat bar balustrade and matching handrails to level changes. All fixings to be concealed. Powder coated finish
 - Temporary bin store

- Notes
- All dimensions in mm, unless otherwise stated.
 - Scaling from drawing if printed incorrectly may lead to errors.
 - All information outside red line boundary shown for contextual purpose only.
 - All hatch patterns are indicative only unless stated otherwise.
 - This drawing is to be read in conjunction with the following re-form landscape architecture documentation:
 - 0960-RFM-XX-00-DR-L-0002-Illustrative Landscape Sections

AND all relevant documentation from the design team

6. Levels information on this drawing illustrates the design intent.

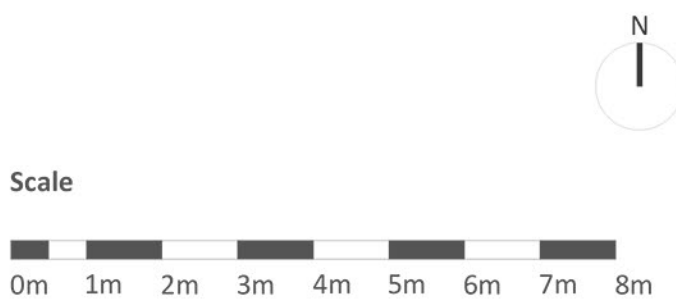

08.05.25	Drawing Issue	TL	TD	DL	P03
25.11.22	Initial Issue	SS	EDR	DL	P02
Date	Description of revision	Drawn	Checked	Approved	Revision

re-form
landscape architecture

Beehive Mill, Jersey Street,
Manchester M4 6JG
T: +44 (0)161 397 4953
E: info@re-formlandscape.com
W: re-formlandscape.com

Project
REGENERATING TOTTENHAM HIGH ROAD
RF22-960

Client
TOTTENHAM HOTSPUR FC AND SARABANDE
FOUNDATION
Document title
ILLUSTRATIVE LANDSCAPE PLAN

Paper size A1	Scale 1:100
Status FOR REVIEW AND COMMENT	S3
Drawing number 0960-RFM-XX-00-DR-L-0001	Revision P03