


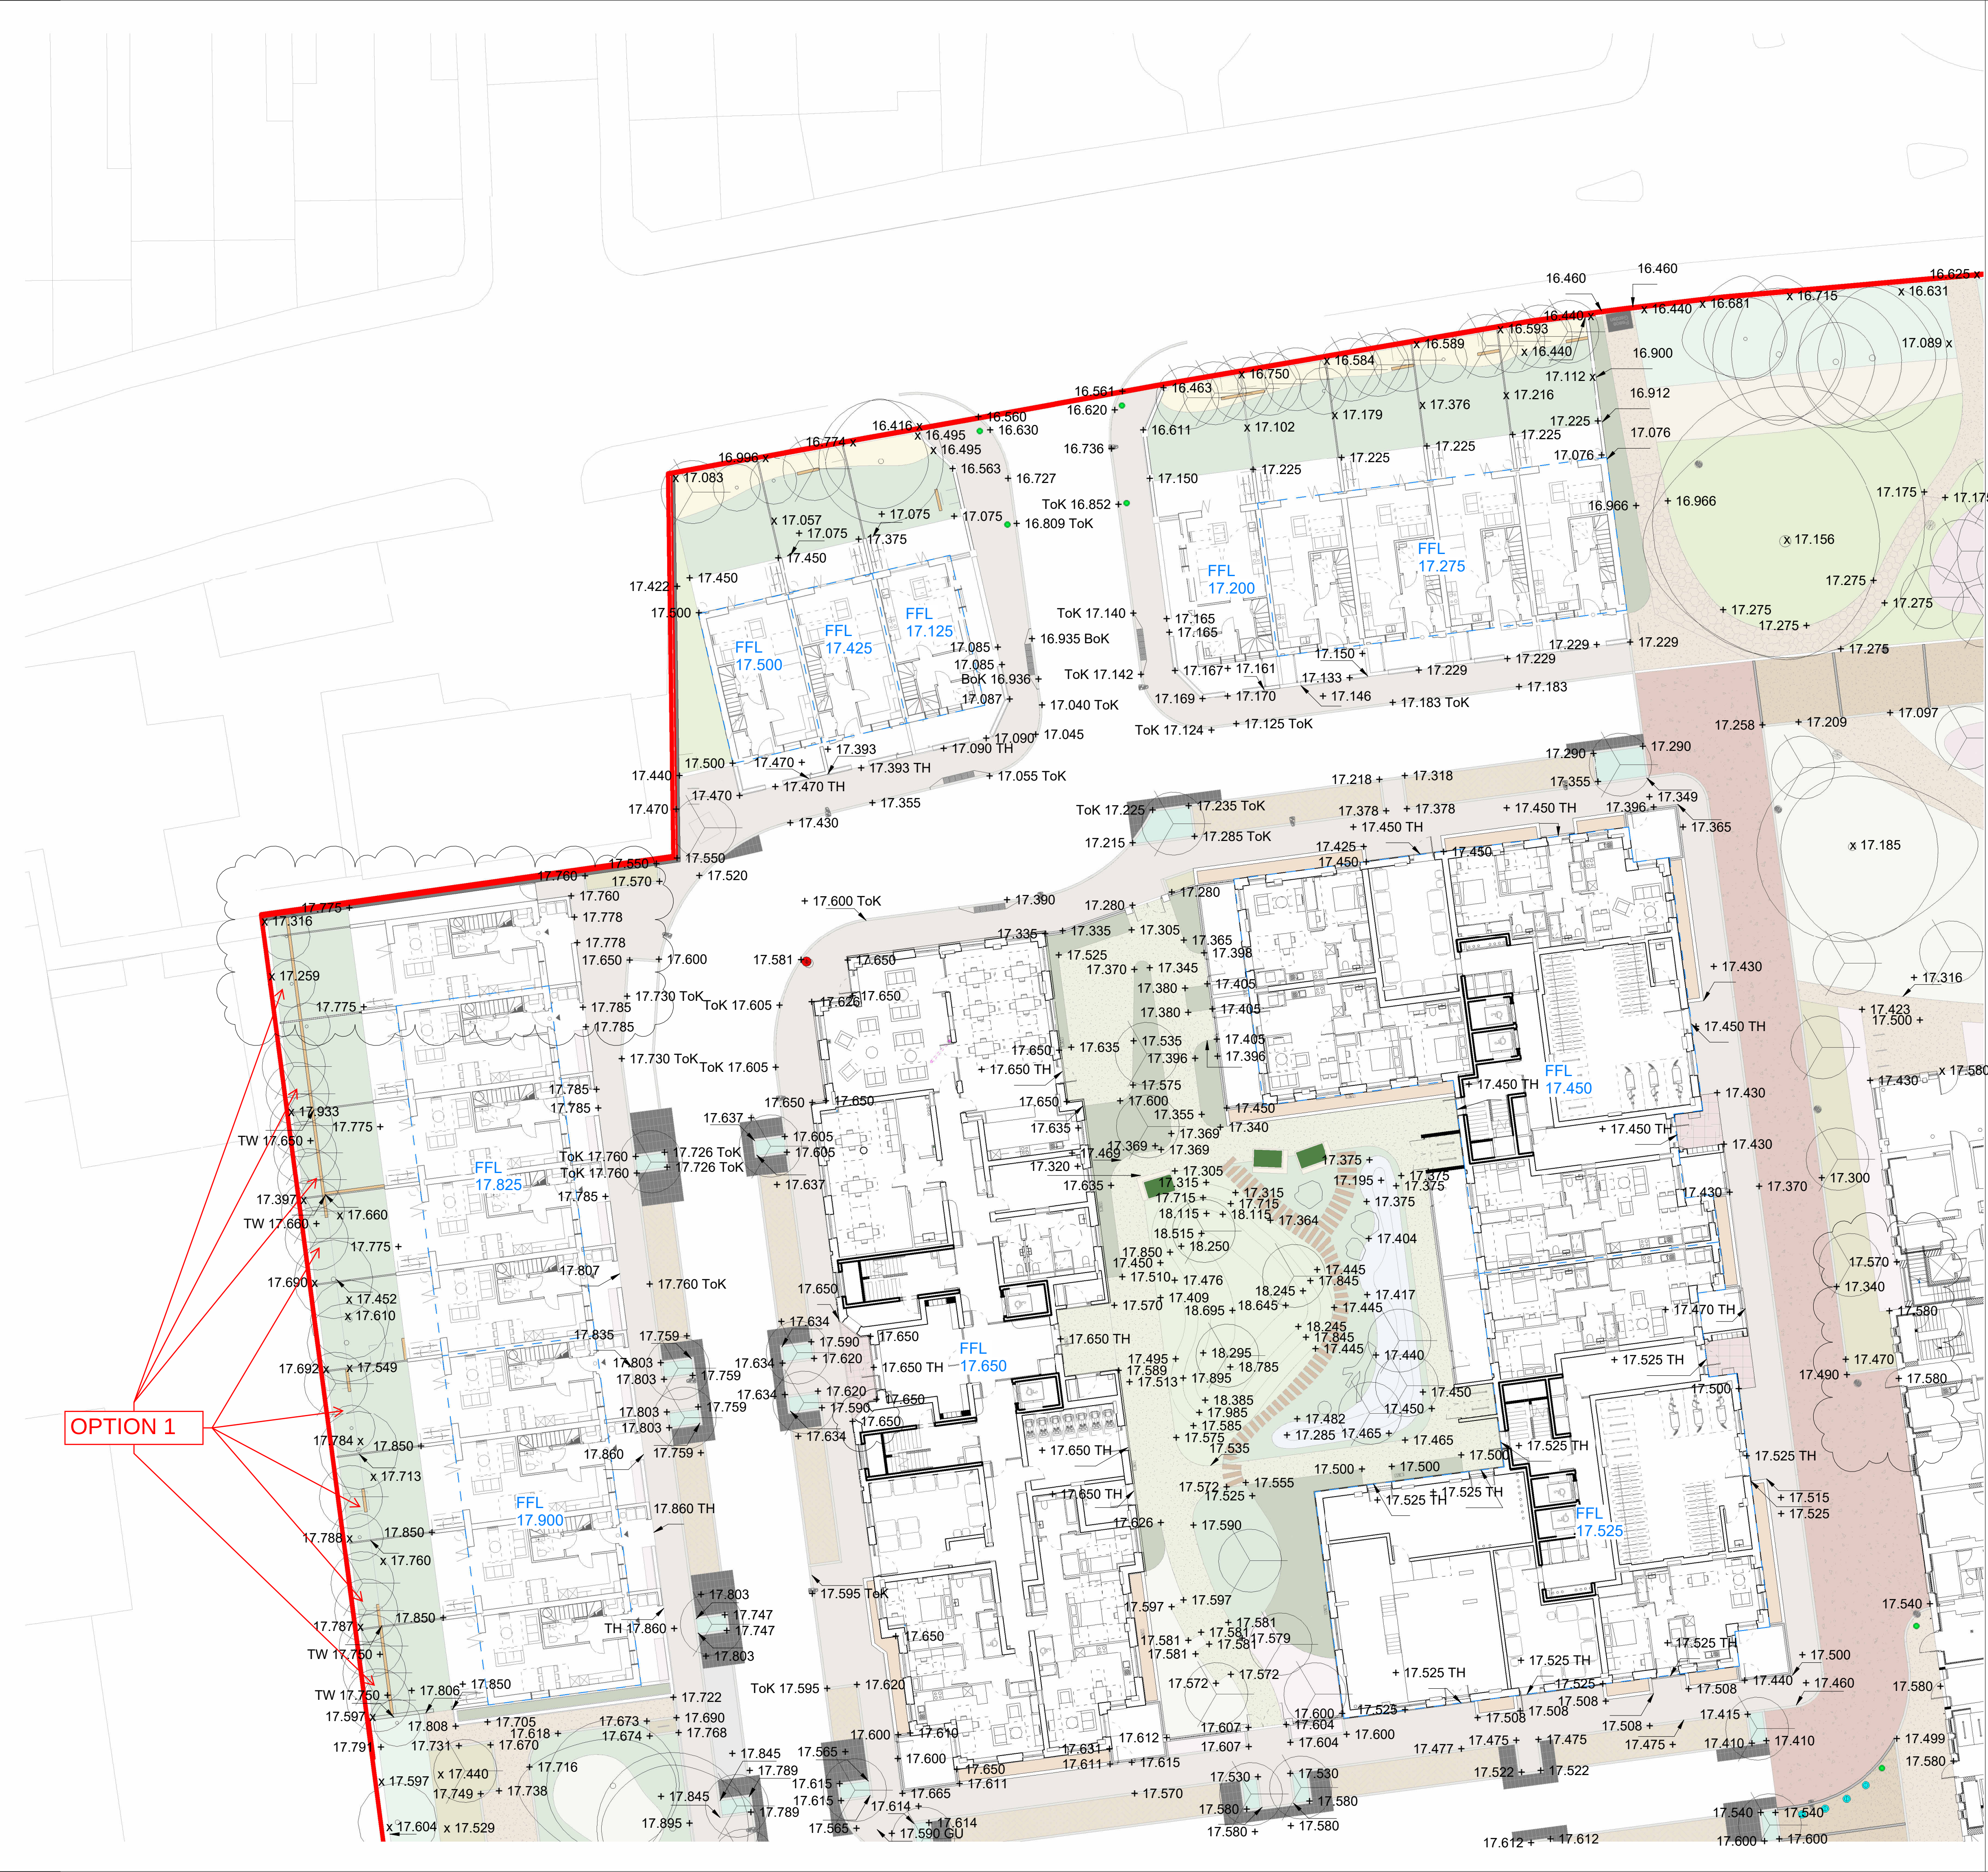

OPTION 1

- DRAWING NOTES:**
- GENERAL:**
1. COPYRIGHT OF THIS DRAWING IS VESTED IN PLINCKE AND IT MUST NOT BE COPIED OR REPRODUCED WITHOUT CONSENT.
 2. DO NOT SCALE FROM THIS DRAWING - DIMENSIONS GOVERN. IF IN DOUBT, ASK!
 3. ALL DIMENSIONS ARE IN MILLIMETRES UNLESS NOTED OTHERWISE. ONLY FIGURED DIMENSIONS ARE TO BE TAKEN FROM THIS DRAWING.
 4. ALL CONTRACTORS MUST VISIT SITE AND BE RESPONSIBLE FOR TAKING AND CHECKING ALL DIMENSIONS RELATIVE TO THEIR WORK.
 5. PLINCKE SHALL BE NOTIFIED IMMEDIATELY BY EMAIL OF ANY DISCREPANCIES.
 6. PLINCKE ACCEPTS NO LIABILITY FOR ANY EXPENSE, LOSS OR DAMAGE OF WHATSOEVER NATURE AND HOWEVER ARISING FROM ANY VARIATION MADE TO THIS DRAWING OR IN THE EXECUTION OF THE WORK TO WHICH IT RELATES WHICH HAS NOT BEEN REFERRED TO THEM AND PRIOR APPROVAL OBTAINED.
 7. ALL PLINCKE DRAWINGS TO BE READ IN CONJUNCTION WITH ALL RELEVANT ARCHITECTURAL, CAS ENGINEERS AND MAE ENGINEERS DRAWINGS AND SPECIFICATIONS.

- REFERENCE FILES:**
1. THIS DRAWING IS BASED ON THE FOLLOWING EXTERNAL CONSULTANTS DRAWINGS:

CONSULTANT	REFERENCE FILE	DATE RECEIVED

- HEALTH, SAFETY & ENVIRONMENTAL INFORMATION:**
1. IT IS ASSURED THAT ALL WORKS ON THIS DRAWING WILL BE CARRIED OUT BY A COMPETENT CONTRACTOR AND, WHERE APPROPRIATE, WORKING TO AN APPROVED METHOD STATEMENT.
 2. THIS DRAWING IS TO BE READ IN CONJUNCTION WITH ALL OTHER HAZARDS / RISKS WHICH HAVE BEEN IDENTIFIED AND RECORDED WITHIN THE PRE-CONSTRUCTION INFORMATION PACK AND / OR THE CONSTRUCTION PHASE HAS PLAN.
 3. IN ADDITION TO THE HAZARDS / RISKS NORMALLY ASSOCIATED WITH THE TYPES OF WORK DETAILED ON THIS DRAWING, NOTE THE FOLLOWING:

ITEM N°	RISK REGISTER DETAILS
---------	-----------------------


C04	Issued for Construction	09.12.2024	MZ	GW
C03	Issued for Construction	21.05.2024	MZ	GW
C02	Issued for Construction	03.05.2024	MZ	GW
C01	Issued for Construction	05.12.2023	AG	GW
REV.	REV. DESCRIPTION	DATE	DWN	CHK



plincke.

MANCHESTER 0161 237 8223 north@plincke.com
RUGBY 0178 851 7866 midlands@plincke.com
LONDON 0207 739 3330 london@plincke.com

PROJECT TITLE		STATUS
St Anne's New Neighbourhood		S5
DRAWING TITLE		STAGE
DETAILED LEVELS PLAN 01		6
PROJECT No.		DATE
N15301-	PLI-XX-ZZ-DR-L-00401	05.12.2023
DRAWING No.		REVISION
PLI-XX-ZZ-DR-L-00401		C04
SCALE BAR @ 1 : 200		SCALE @ A1
0 4 8 12 16 20		
GRAPHIC SCALE 1:200		

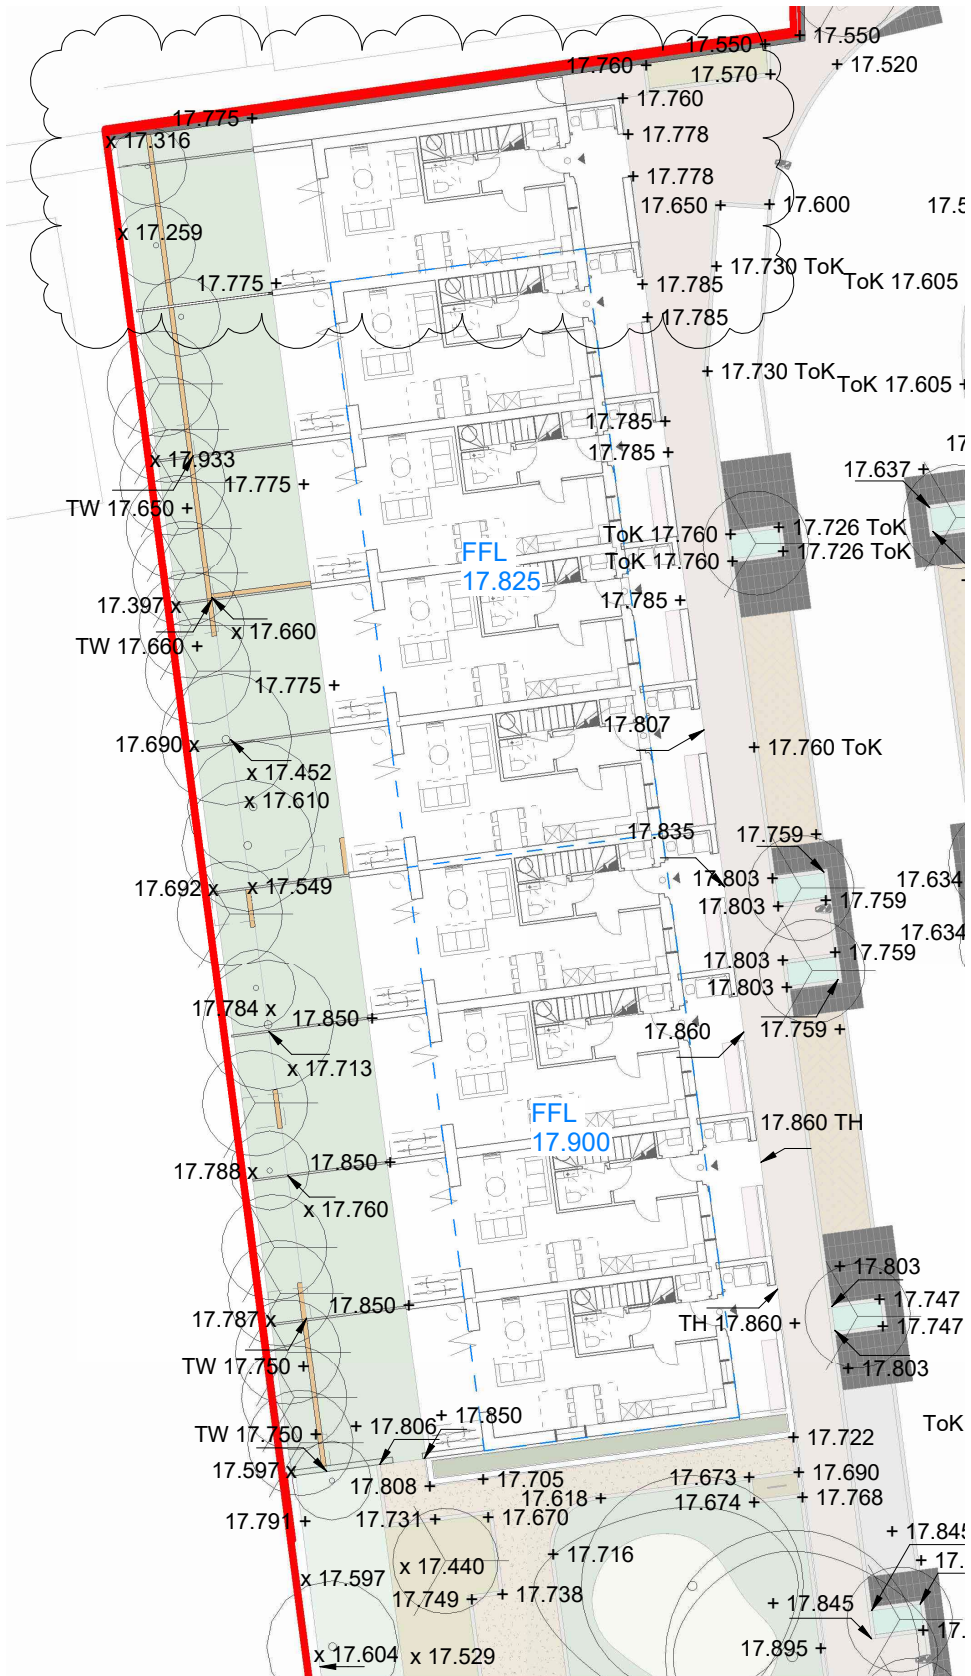

Extract of plot B2 houses taken from 'N15301-PLI-XX-ZZ-DR-L-00401'