


Porta and Portakabin are registered trademarks.

This drawing is the property of Portakabin Limited. It must not be copied, reproduced or divulged to anyone without written permission.

Do not scale off this drawing. All discrepancies to be reported to Portakabin Limited.

Rev:	Date:	Description:	By:	Chk:
P01	14.02.25	First Issue	MM	SPM
P02	24.03.25	Staircase position changed to client's request. Staircase direction handed to better match new position.	MM	SPM
P03	20.01.26	Ramps removed, building recesses to provide levelled access.	MM	SEL

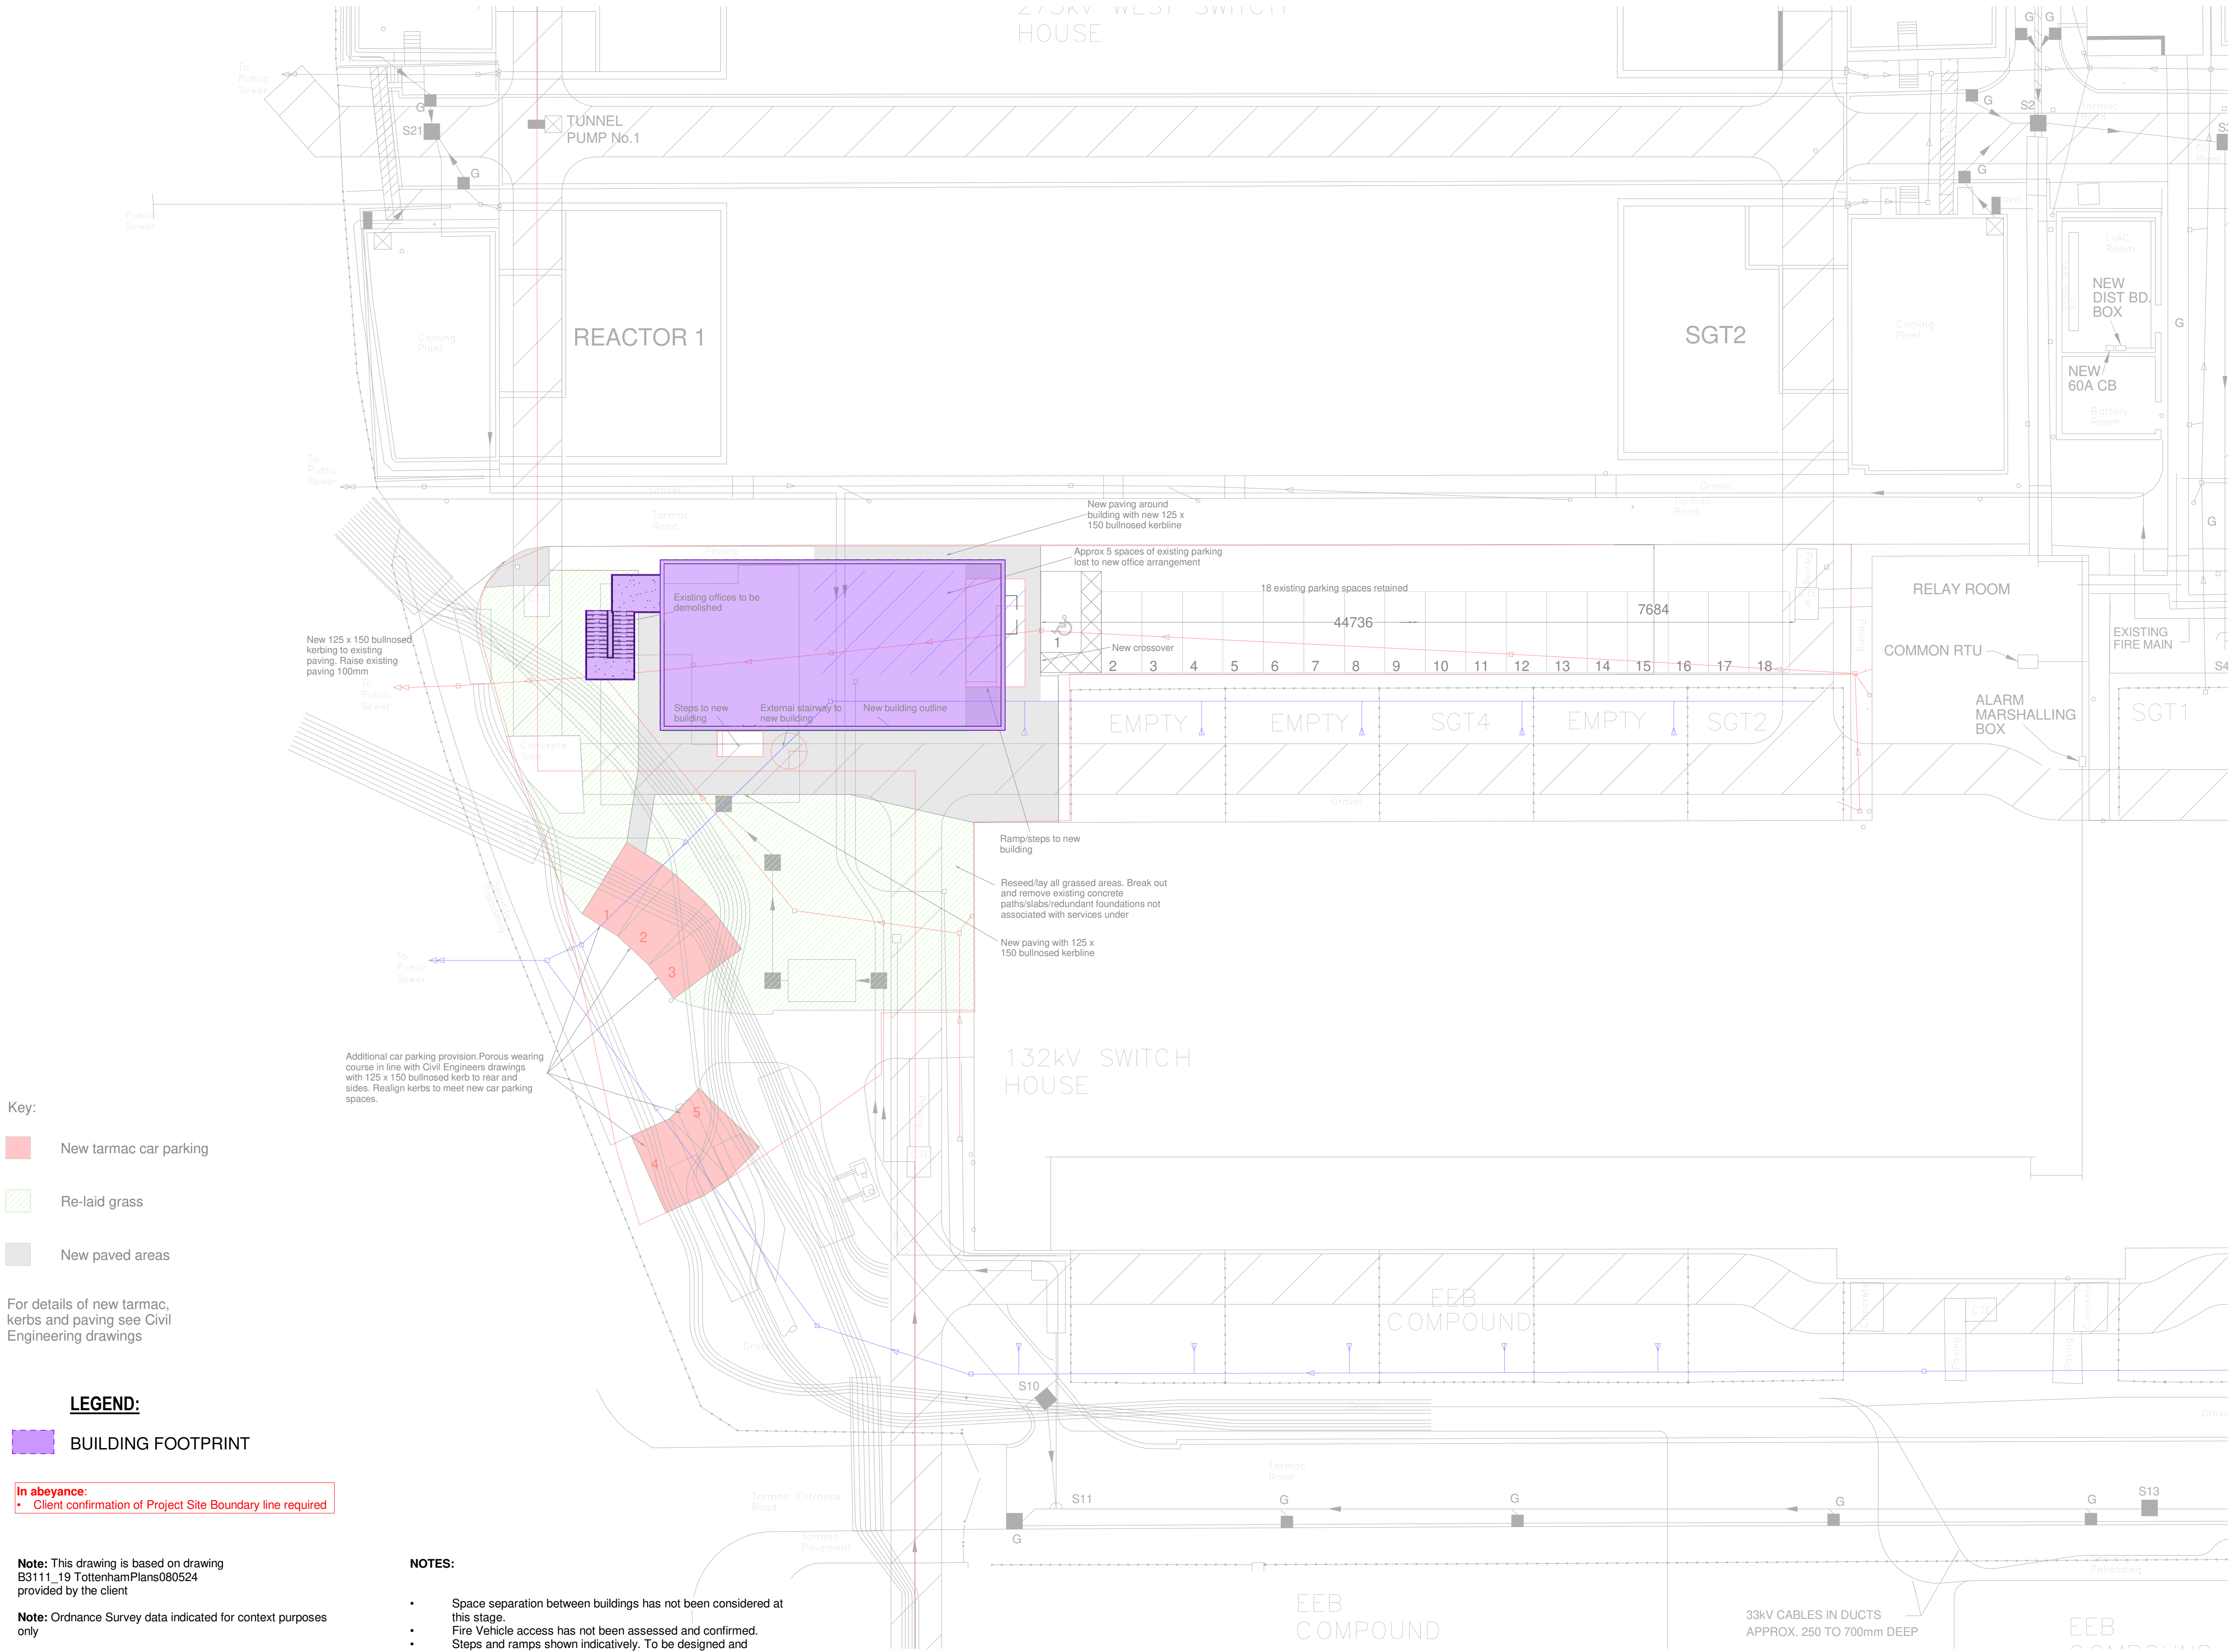

Status:	Purpose Of Issue:
S0	Preliminary
Client:	
National Grid	
Project:	Tottenham Substation Watermead Way. New Welfare & Office Unit
Title:	Building Position Overlay

Scale @ A1:	Date:	Drawn By:	Checked By:
1 : 200	14.02.2025	MM	SPM
Opportunity Number:	Project Number:		
OPP1204566			
Document Number:	Rev:		
PTK - A1 - 00 - D - A - 1803	P03		