


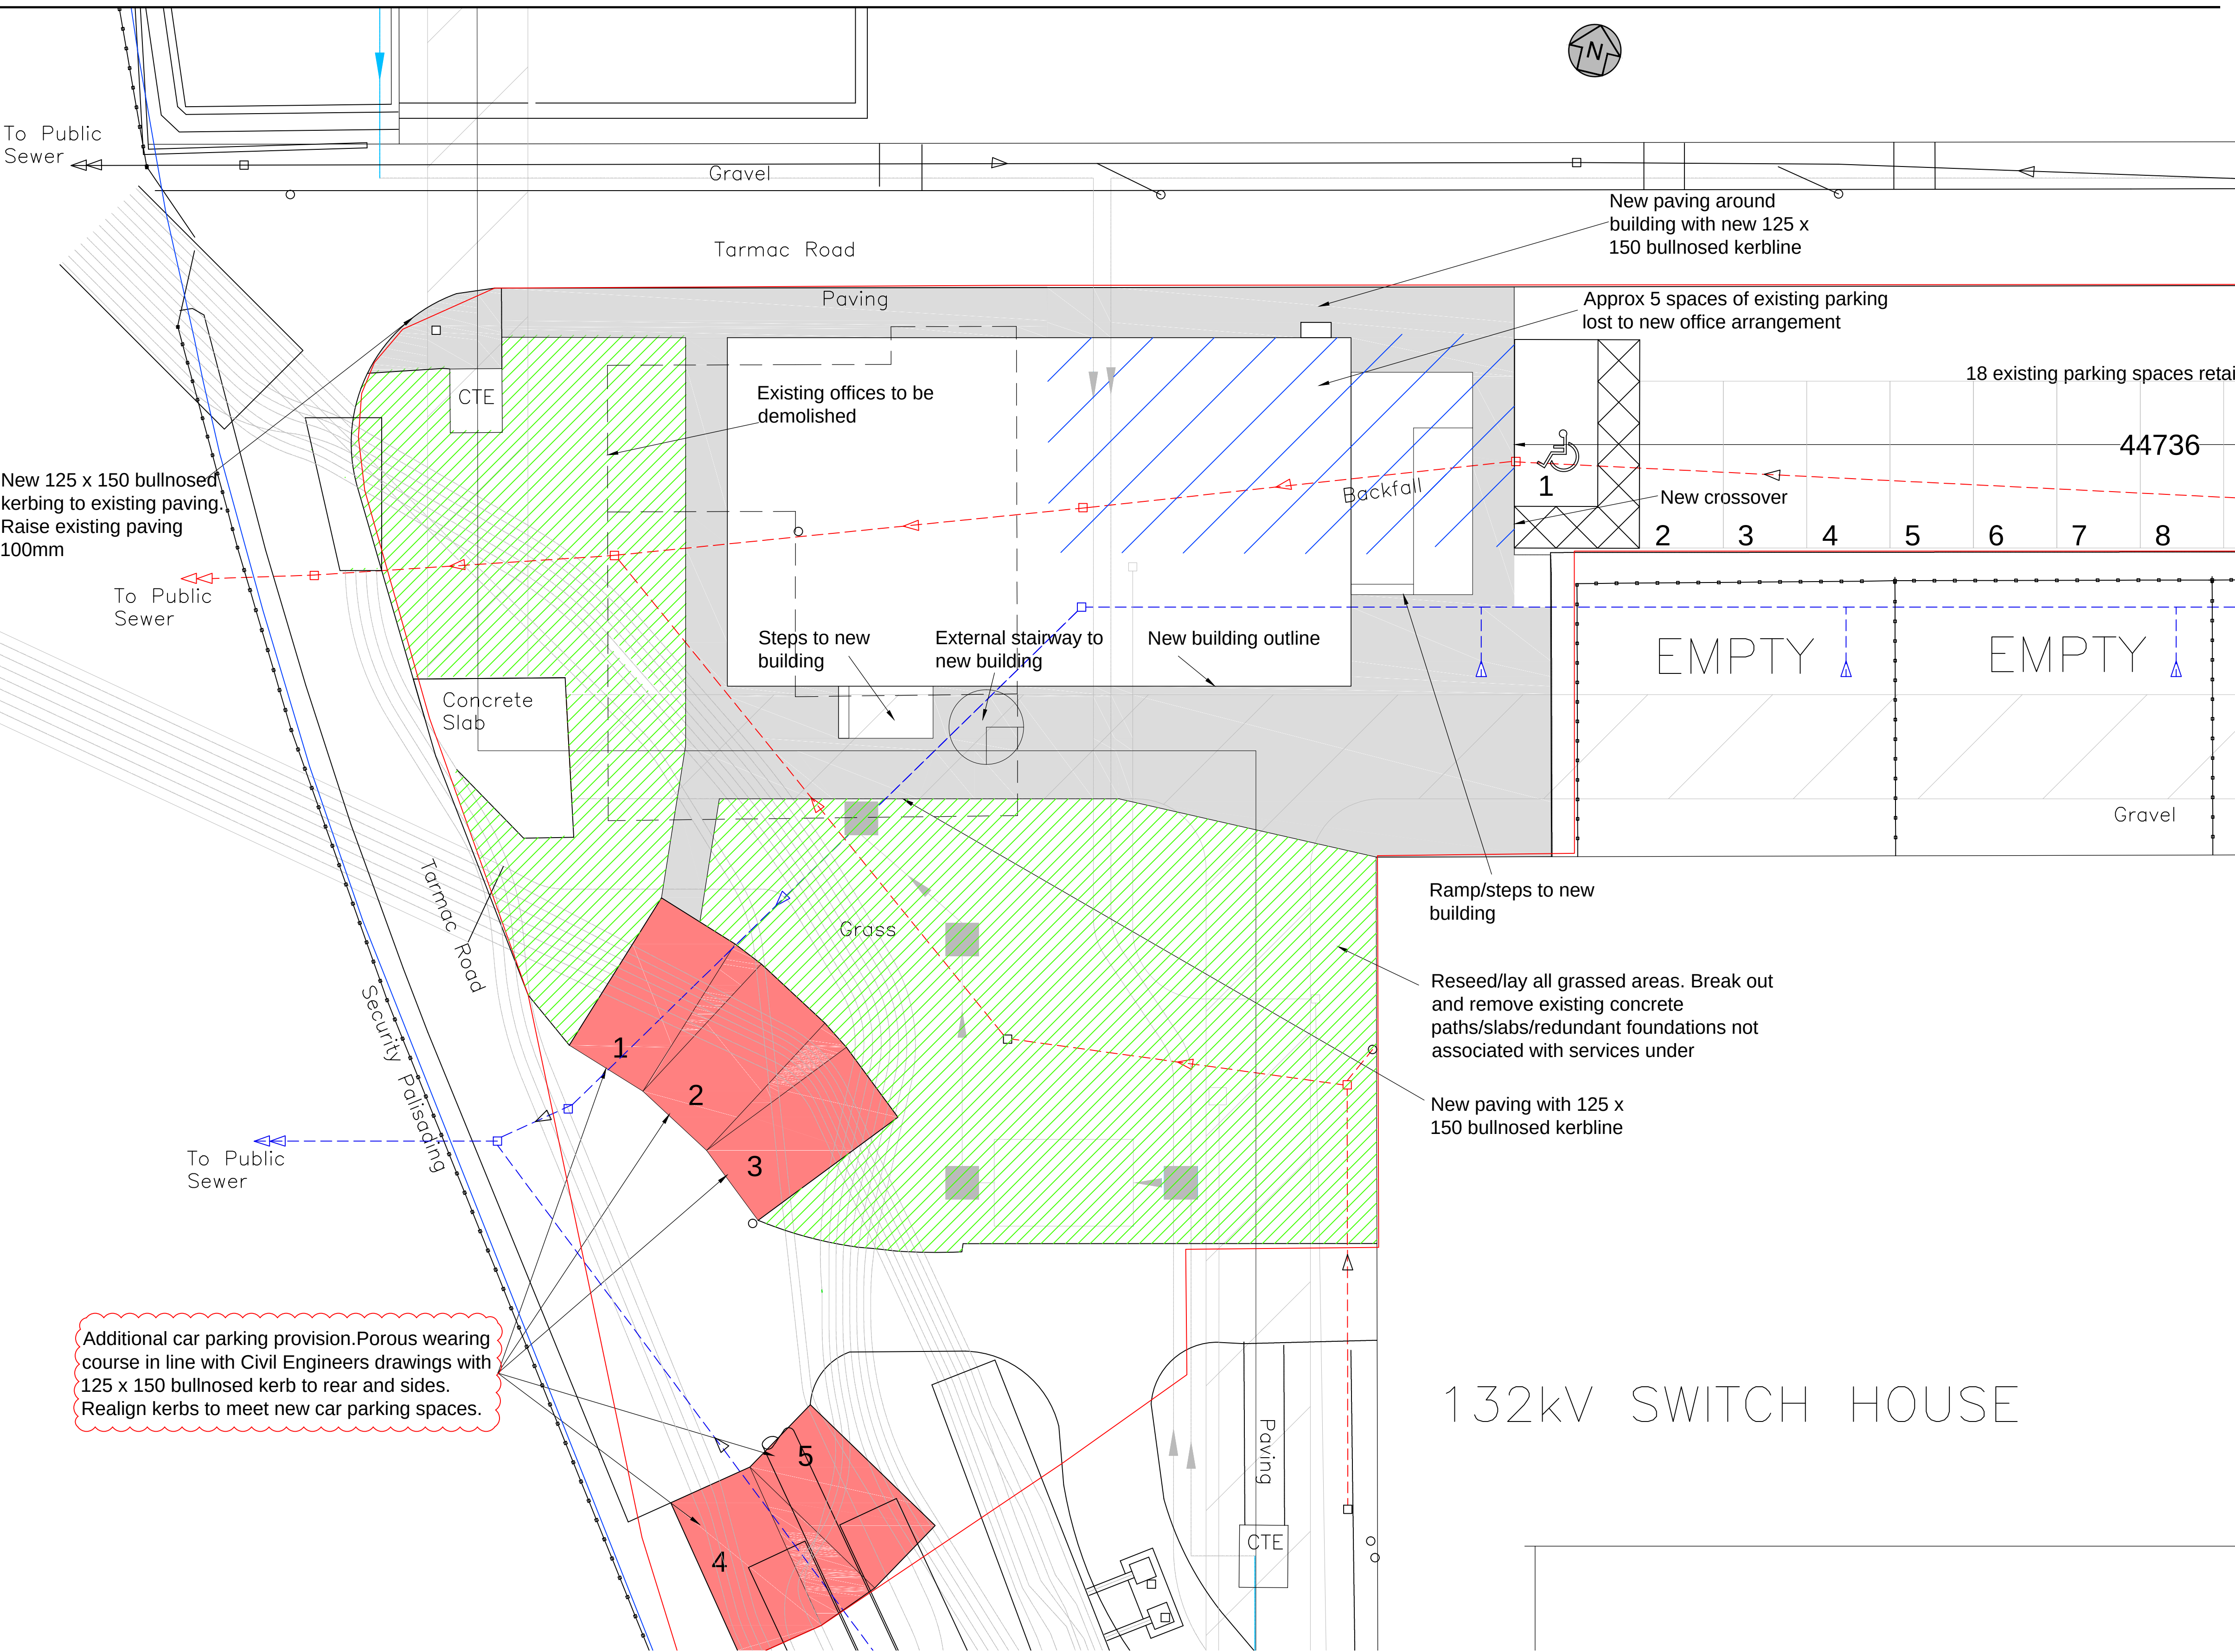

Note:

LOCATIONS OF ALL SERVICES ARE APPROXIMATE AND SHOULD BE SURVEYED BEFORE ANY WORKS ARE COMMENCED ON SITE

Key:

- New tarmac car parking
- Re-laid grass
- New paved areas

For details of new tarmac, kerbs and paving see Civil Engineering drawings

D	Building outline amended	2024.04.17	JW
C	New car parking spaces to be porous	2021.02.10	TP
B	Accessible car parking space added	2020.11.10	TP
A	Minor amendments to landscaping	2020.09.16	TP
REV.	DESCRIPTION	DATE	BY

NOTE: All details are indicative only. All dimensions are to be checked on site by contractors prior to commencement of works. Any discrepancies in drawings to be reported to Focus Consulting.

focus.
CONSULTING

Focus Consulting
The Dock Hub
Wilbury Villas
Brighton and Hove
BN3 6AH

TEL - 01273 72 33 44

E-MAIL - brighton@focuscs.co.uk

client

COWI

Bevis Marks House, 24 Bevis Marks, London, EC3A 7JB, UK
Tel: +44 207 940 7600 E-Mail: info_cowi.com

nationalgrid

project

**TOTTENHAM SUBSTATION
WATERMEAD WAY**

title

**NEW WELFARE UNIT
Landscaping**

date	scale	drawn	checked	paper
2020.09.04	1:100/1:200	TP		A1/A3
job ref.	drawing no.	rev.		
B3111-19	00-110	D		

Landscaping layout
(1:100@A1 1:200@A3)