
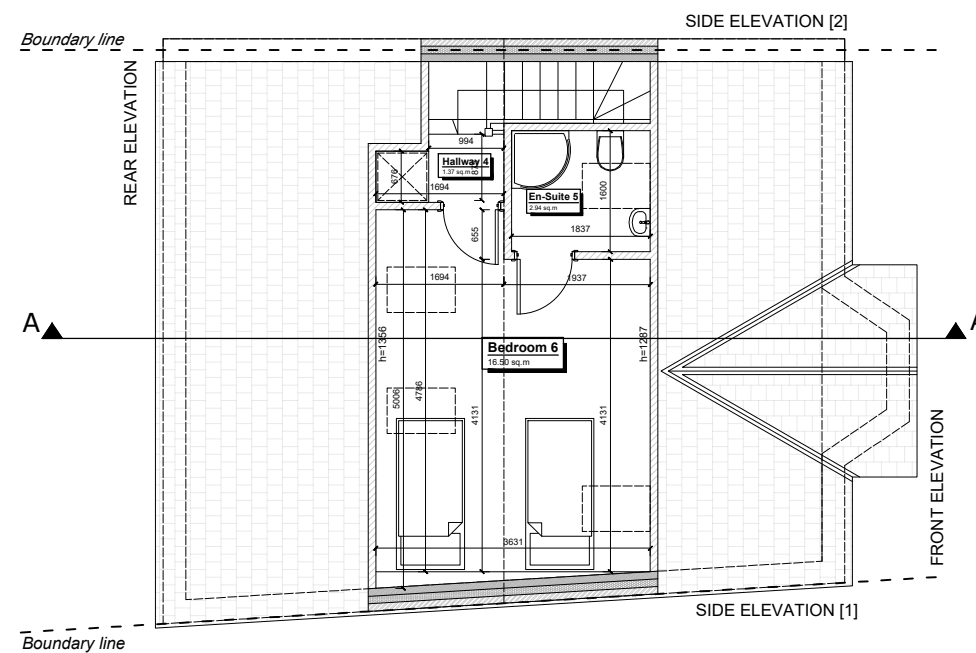
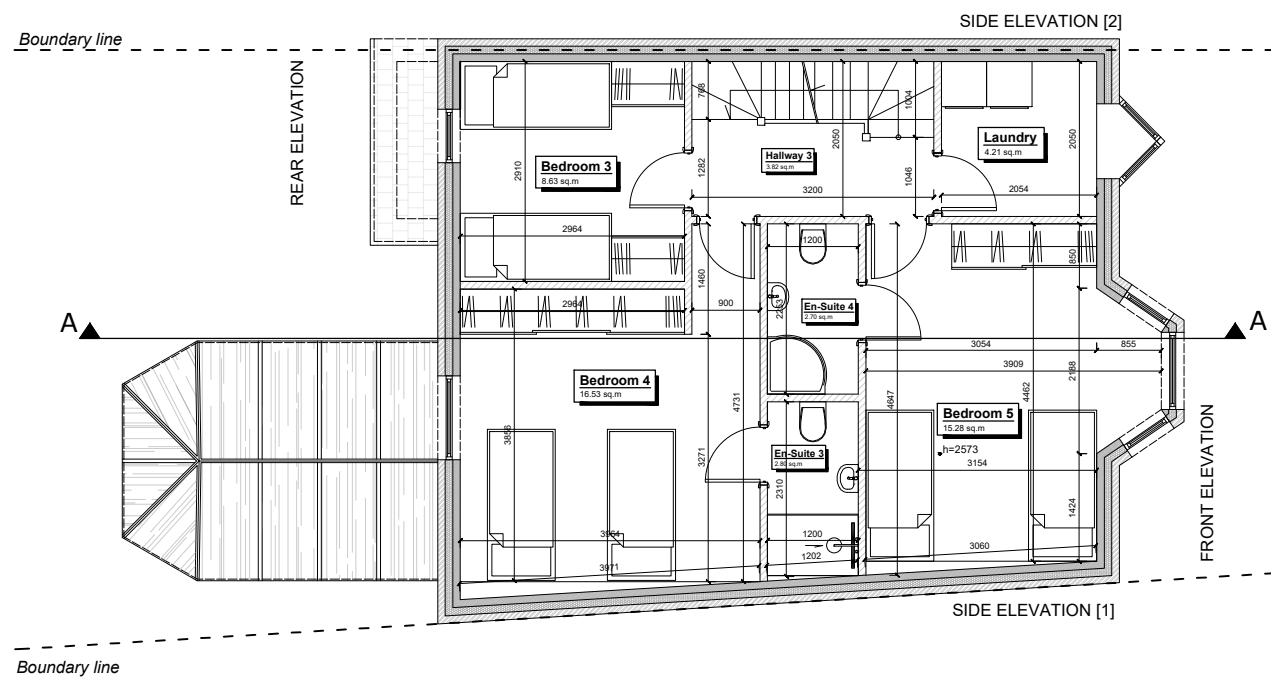
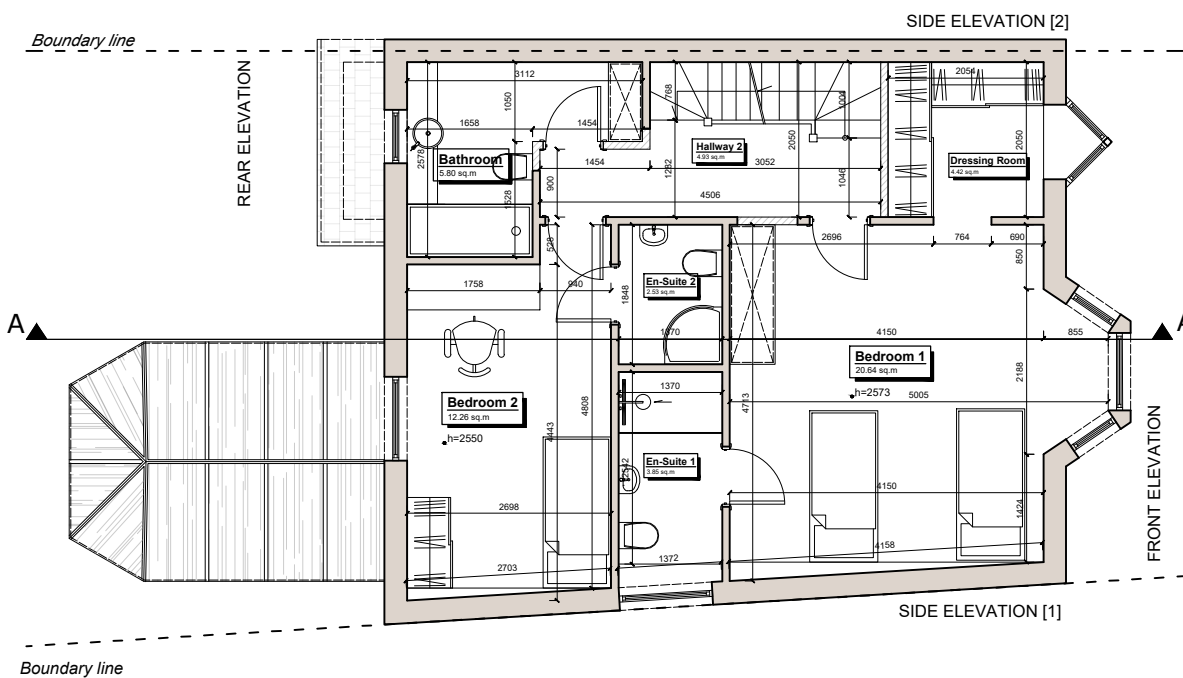


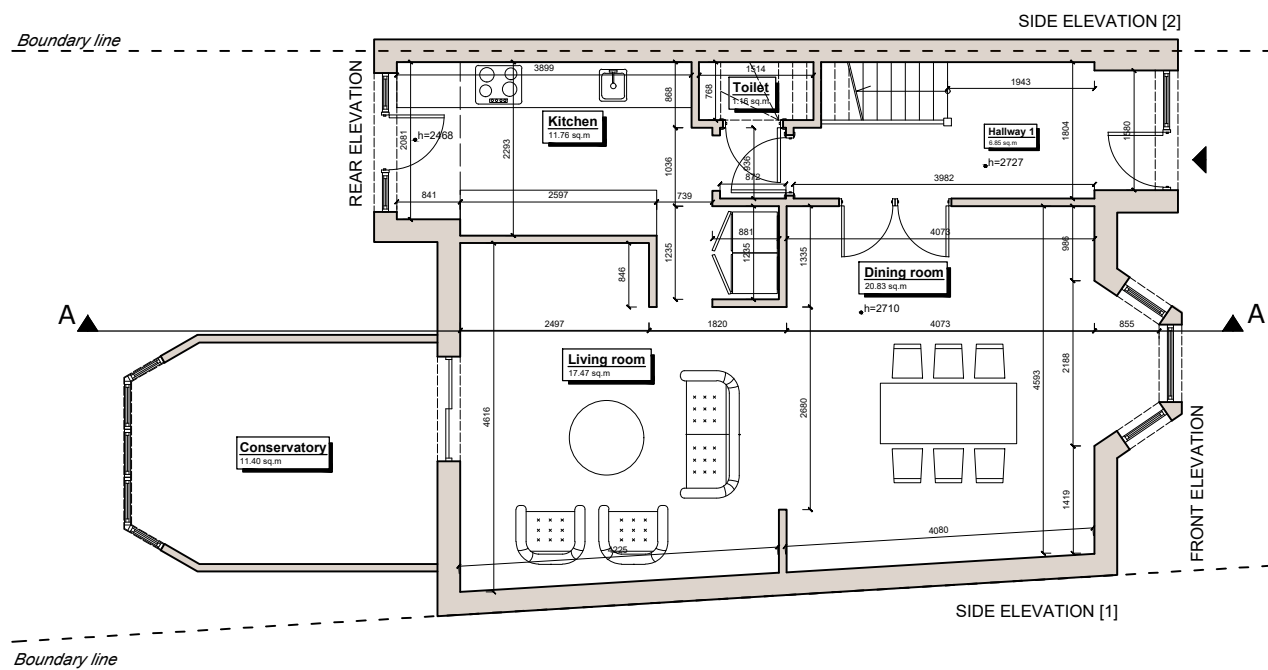



Ground floor	
Room	Area [m2]
Hallway 1	6,85
Dining room	20,83
Living room	17,47
Kitchen	11,76
Toilet	1,16
Conservatory	11,40
	69,47

First floor	
Room	Area [m2]
Hallway 2	4,93
Bedroom 1	20,64
En-Suite 1	3,85
Dressing room	4,42
Bedroom 2	12,26
En-Suite 2	2,53
Bathroom	5,80
	54.43

Second floor	
Room	Area [m2]
Hallway 3	3,82
Bedroom 3	8,63
Bedroom 4	16,53
En-Suite 3	2,80
Bedroom 5	15,28
En-Suite 4	2,70
Laundry	4,21
	53.97

Loft	
Room	Area [m2]
Hallway 4	1,37
Bedroom 6	16,50
En-Suite 5	2,94
	20.81

1. The copyright in this drawing is vested in AL Design. It may not be reproduced in whole or part, nor used for the manufacture of any article without the express permission of the copyright holders.
2. Work to figured dimensions only.
3. Do not scale from drawings.
4. Any inconsistencies are to be reported to AL Design immediately.
5. This drawing is to be read in conjunction with all relevant structural engineer's and AL Design drawings and specifications.

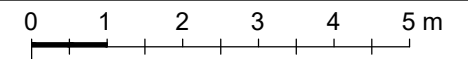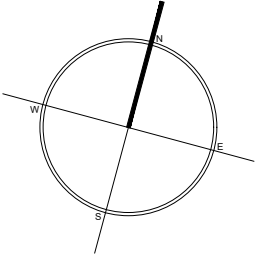

Revisions:	Date:	By:
X		
		X


Status drawing:	
-----------------	--

Drawing Title:

Job Title:	Job Code No.:
39 Fairview Road, London N15 6LH	FR39
Scale:	Date creation:
1:100 @A3	March 2026
Client:	Drawn by:
	JM
	Checked by:
	AL
Drg. No.:	Rev.:
P10	



office@a-l-design.co.uk
www.a-l-design.co.uk

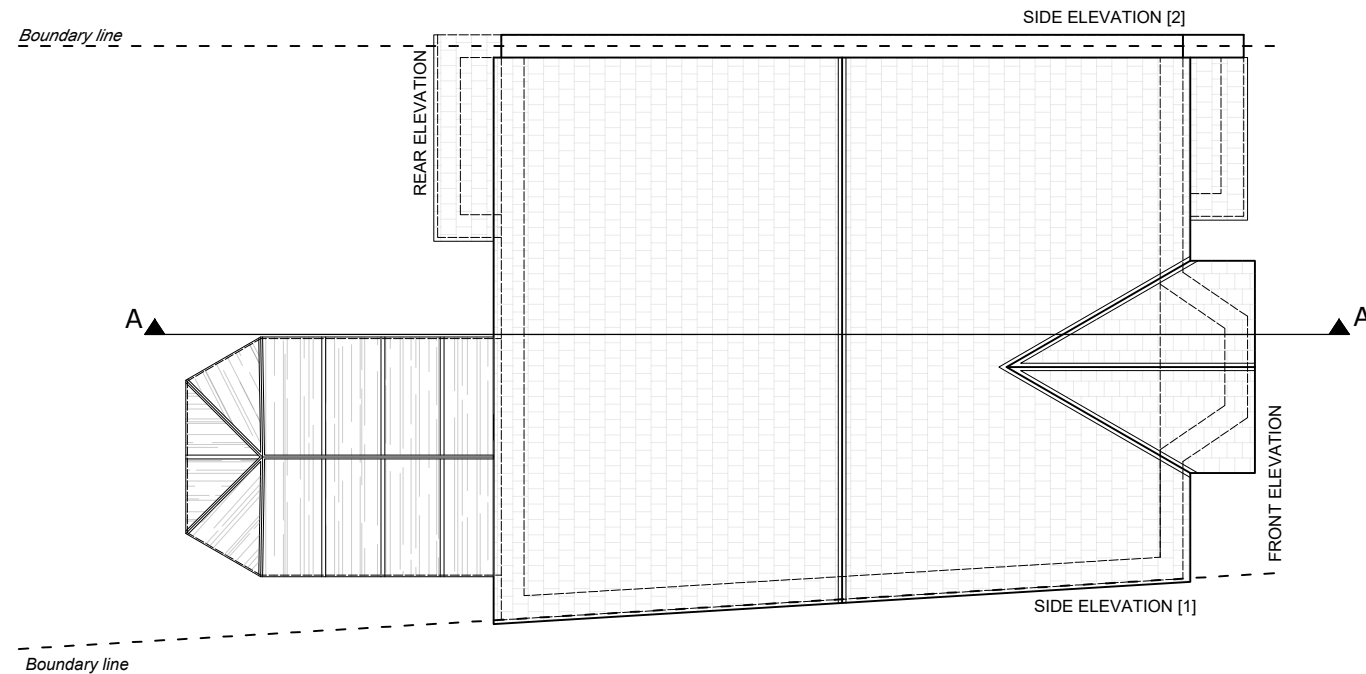

PROPOSED ROOF PLAN



1: 100 @A3



PROPOSED VERTICAL SECTION A-A

1: 100 @A3

1. The copyright of this drawing is vested in AL Design. It may not be reproduced in whole or part, nor used for the manufacture of any article without the express permission of the copyright holders.
2. Work to figured dimensions only.
3. Do not scale from drawings.
4. Any inconsistencies are to be reported to AL Design immediately.
5. This drawing is to be read in conjunction with all relevant structural engineer's and AL Design drawings and specifications.

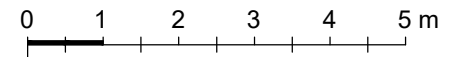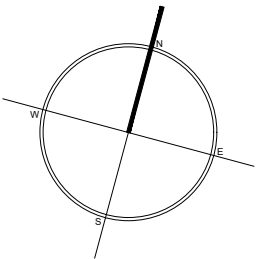

Revisions:	Date:	By:
X		X

Status drawing:	PLANNING
-----------------	----------

Drawing Title:	PROPOSED ROOF PLAN AND VERTICAL SECTION A-A
----------------	---

Job Title:	Job Code No.:
39 Fairview Road, London N15 6LH	FR39

Scale:	Date creation:
1:100 @A3	March 2026

Client:	Drawn by:
	JM
	Checked by:
	AL


Org. No.:	Rev.:
P11	



office@a-l-design.co.uk
www.a-l-design.co.uk





PROPOSED FRONT ELEVATION
1: 100 @A3

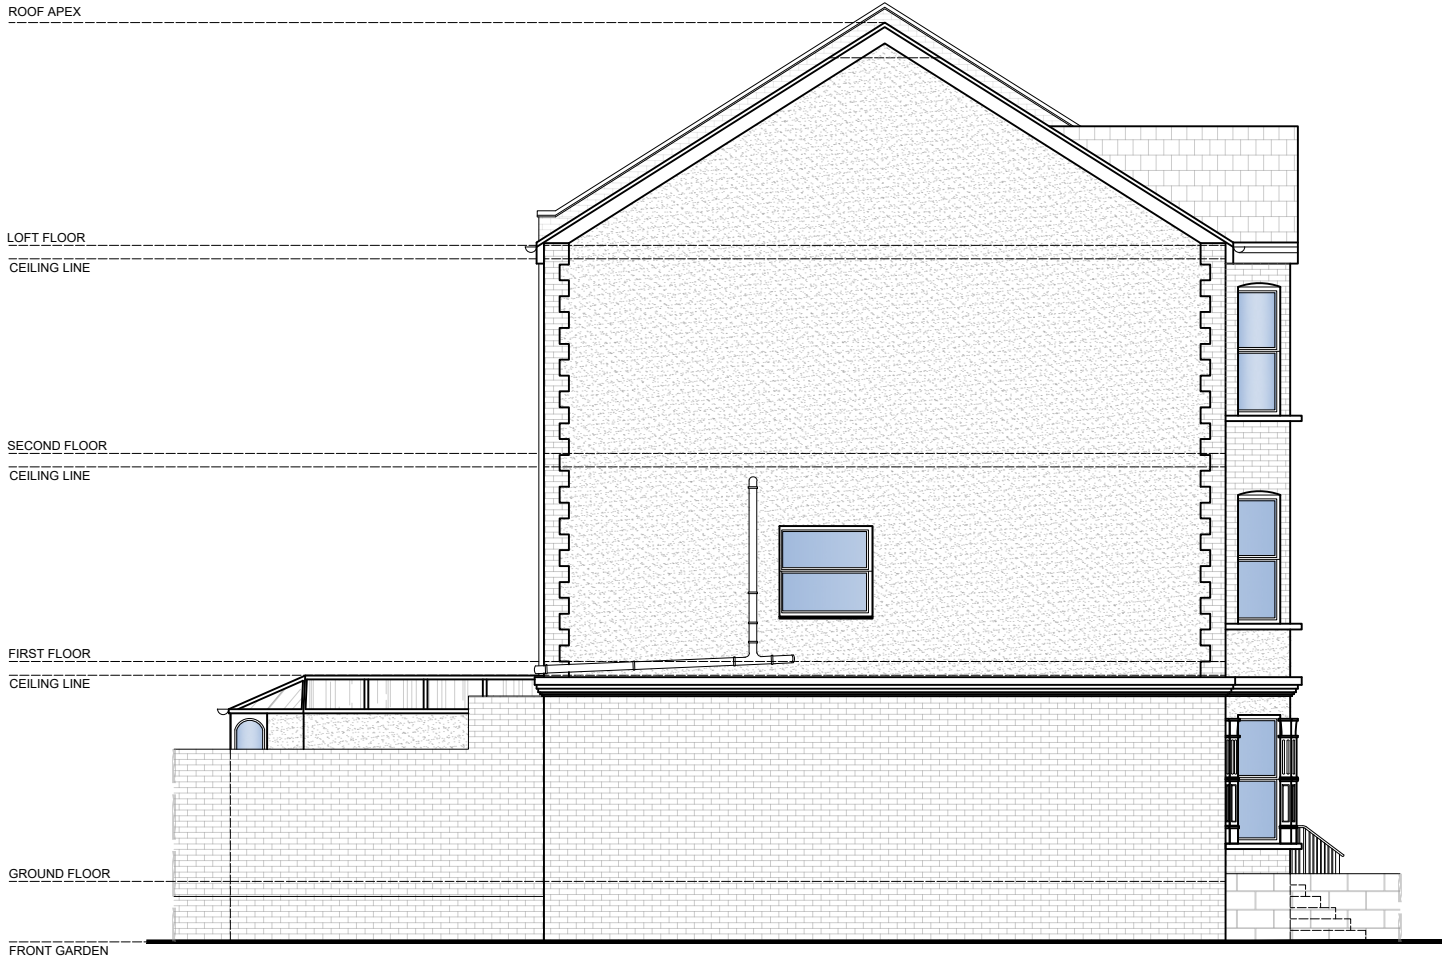

PROPOSED SIDE ELEVATION [1]
1: 100 @A3

1. The copyright of this drawing is vested in AL Design. It may not be reproduced in whole or part, nor used for the manufacture of any article without the express permission of the copyright holders.
2. Work to figured dimensions only.
3. Do not scale from drawings.
4. Any inconsistencies are to be reported to AL Design immediately.
5. This drawing is to be read in conjunction with all relevant structural engineer's and AL Design drawings and specifications.

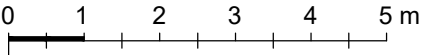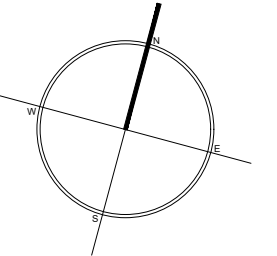

Revisions:	Date:	By:
X		X

Status drawing: **PLANNING**


Drawing Title: **PROPOSED ELEVATIONS**

Job Title:	Job Code No.:
39 Fairview Road, London N15 6LH	FR39
Scale:	Date creation:
1:100 @A3	March 2026
Client:	Drawn by:
	JM
	Checked by:
	AL
Org. No.:	Rev.:
P12	







PROPOSED REAR ELEVATION
1: 100 @A3

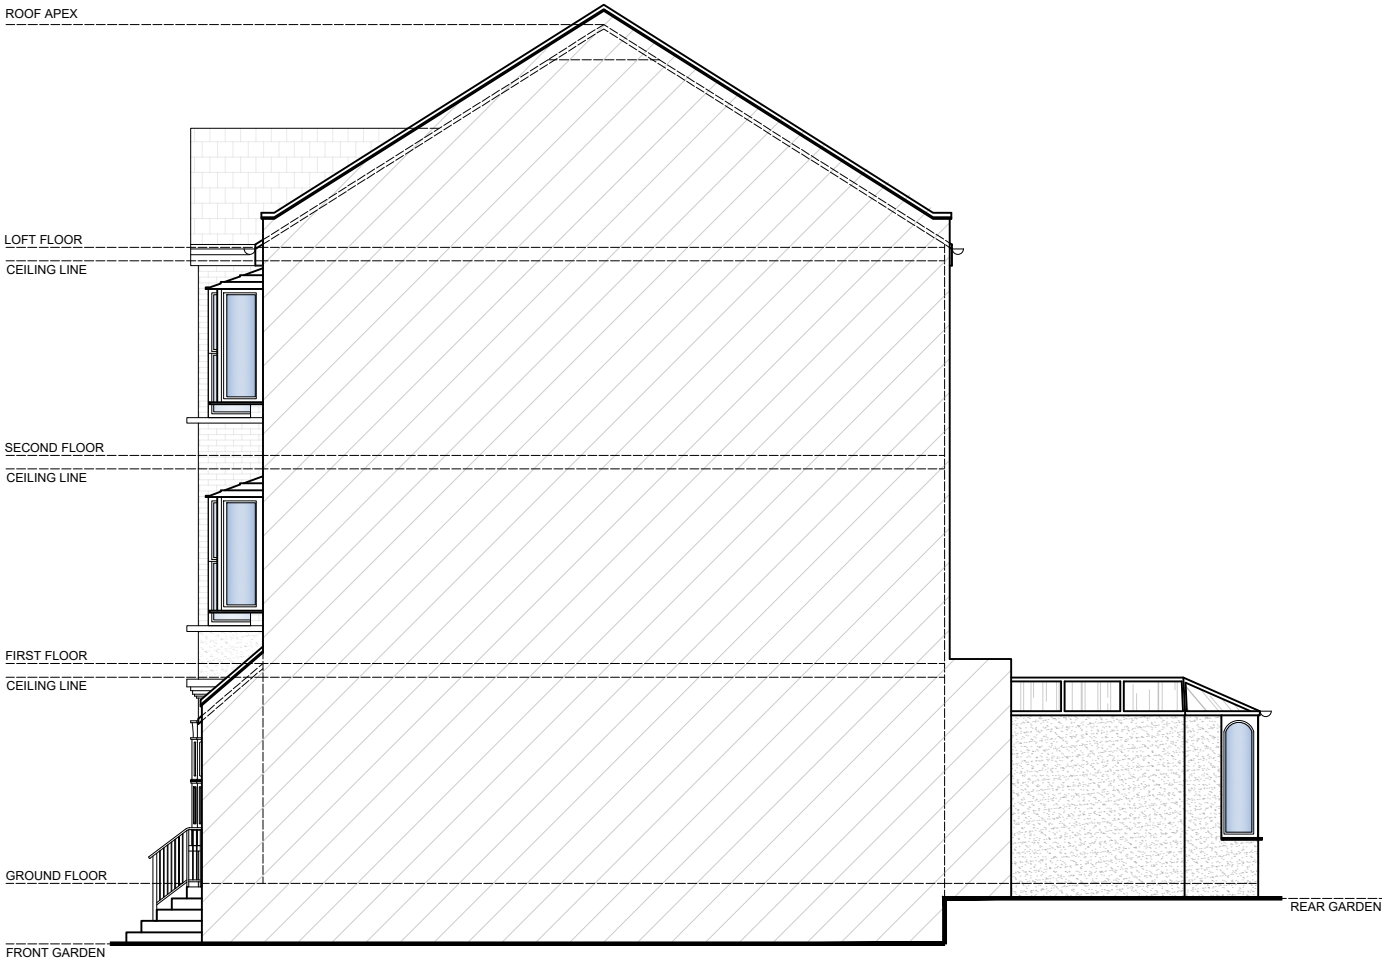

PROPOSED SIDE ELEVATION [2]
1: 100 @A3

1. The copyright of this drawing is vested in AL Design. It may not be reproduced in whole or part, nor used for the manufacture of any article without the express permission of the copyright holders.
2. Work to figured dimensions only.
3. Do not scale from drawings.
4. Any inconsistencies are to be reported to AL Design immediately.
5. This drawing is to be read in conjunction with all relevant structural engineer's and AL Design drawings and specifications.

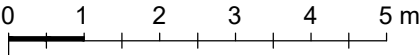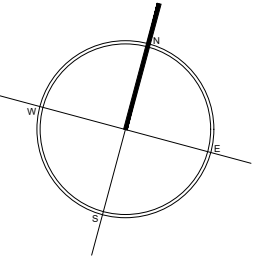

Revisions:	Date:	By:
X		X

Status drawing: **PLANNING**

Drawing Title: **PROPOSED ELEVATIONS**

Job Title:	Job Code No.:
39 Fairview Road, London N15 6LH	FR39

Scale:	Date creation:
1:100 @A3	March 2026

Client:	Drawn by:
	JM
	Checked by:
	AL

Orig. No.:	Rev.:
P13	



office@a-l-design.co.uk
www.a-l-design.co.uk