
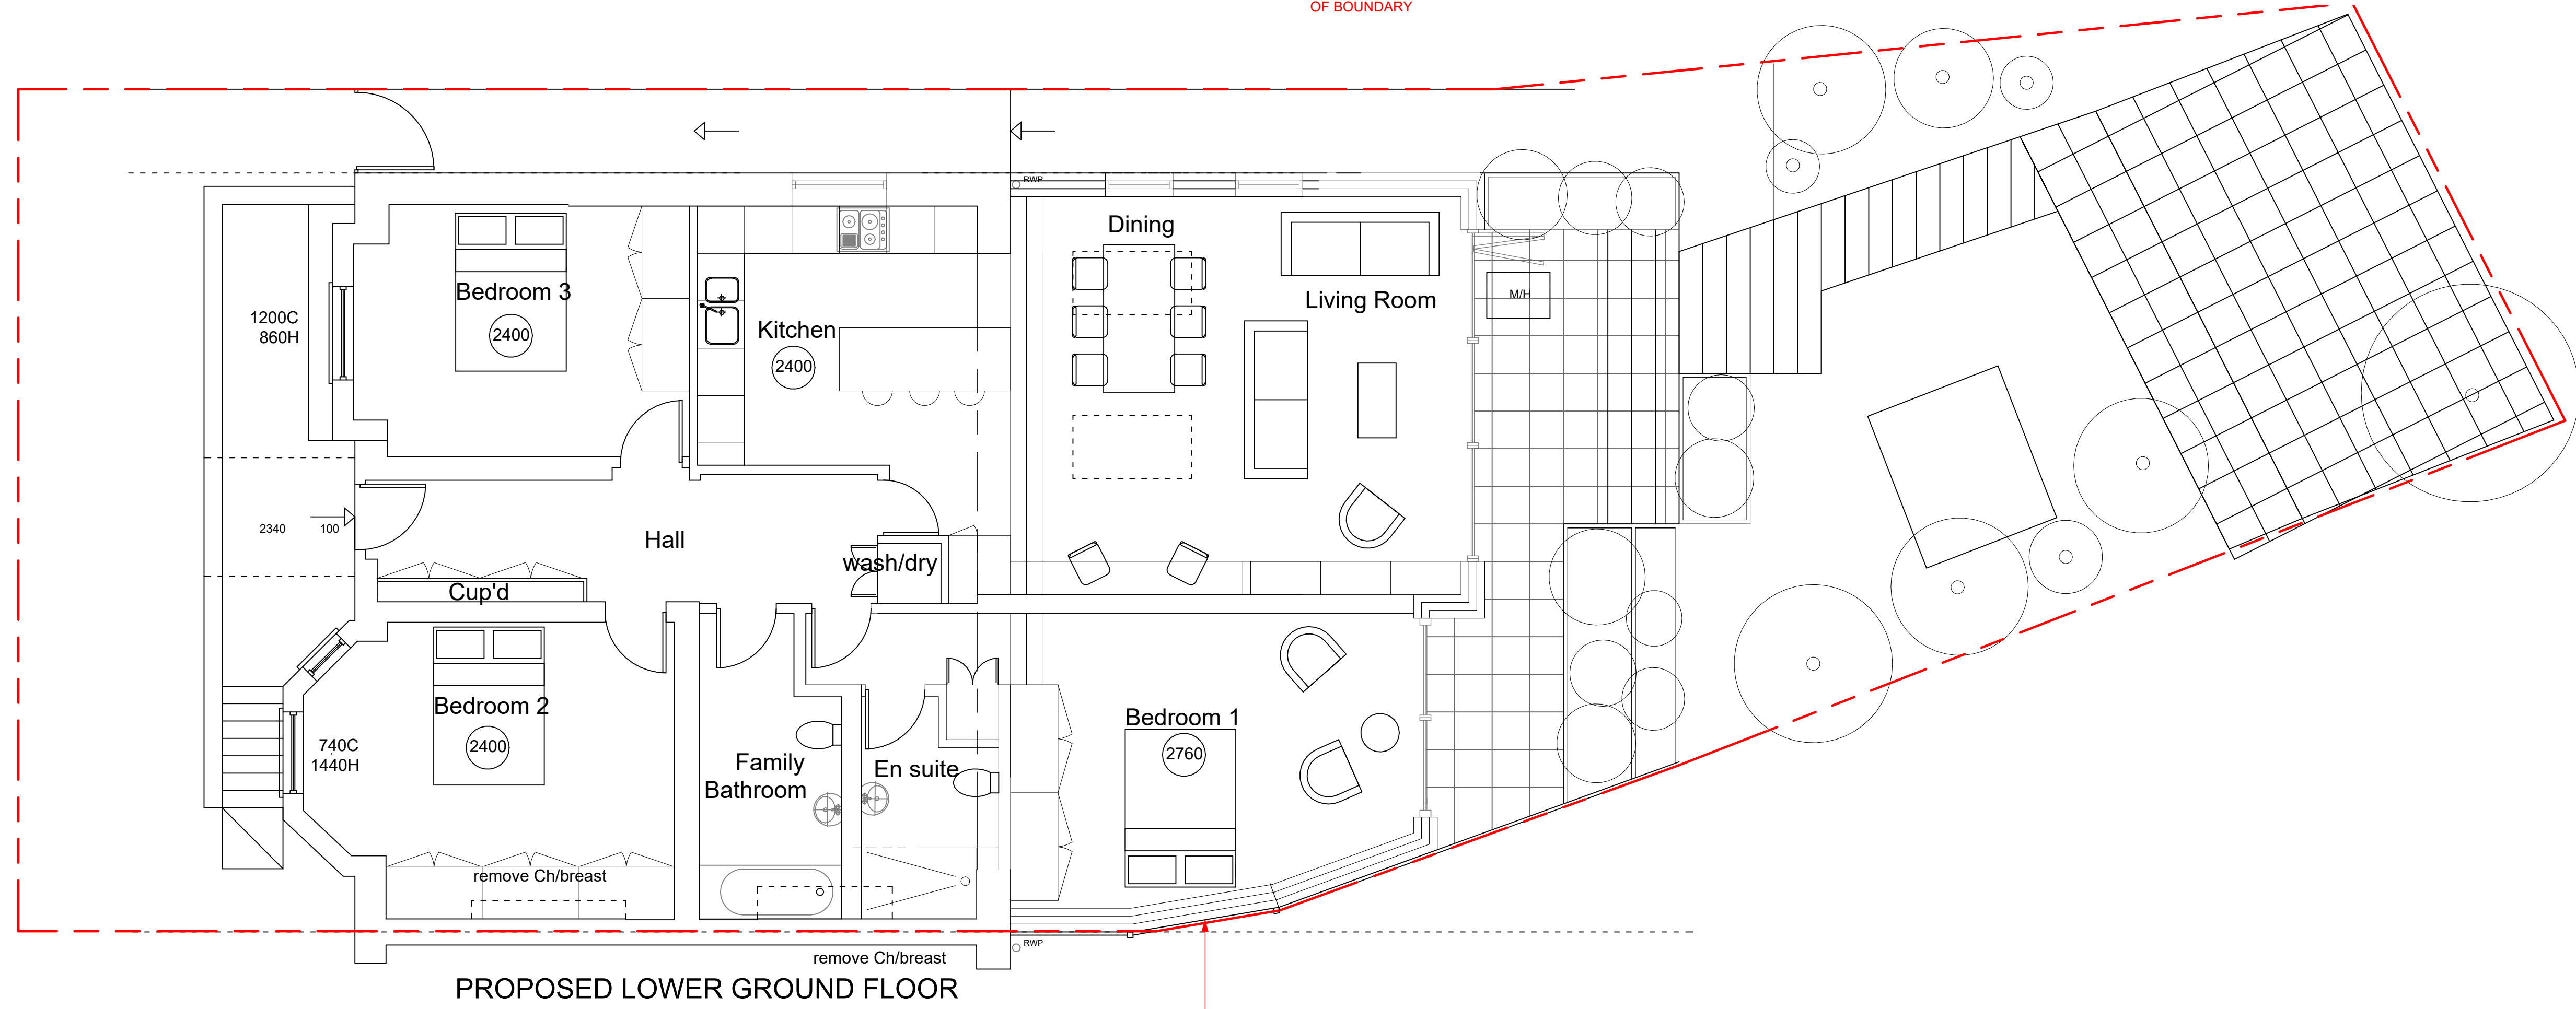


Notes:	
General Notes:	
1.	
2.	

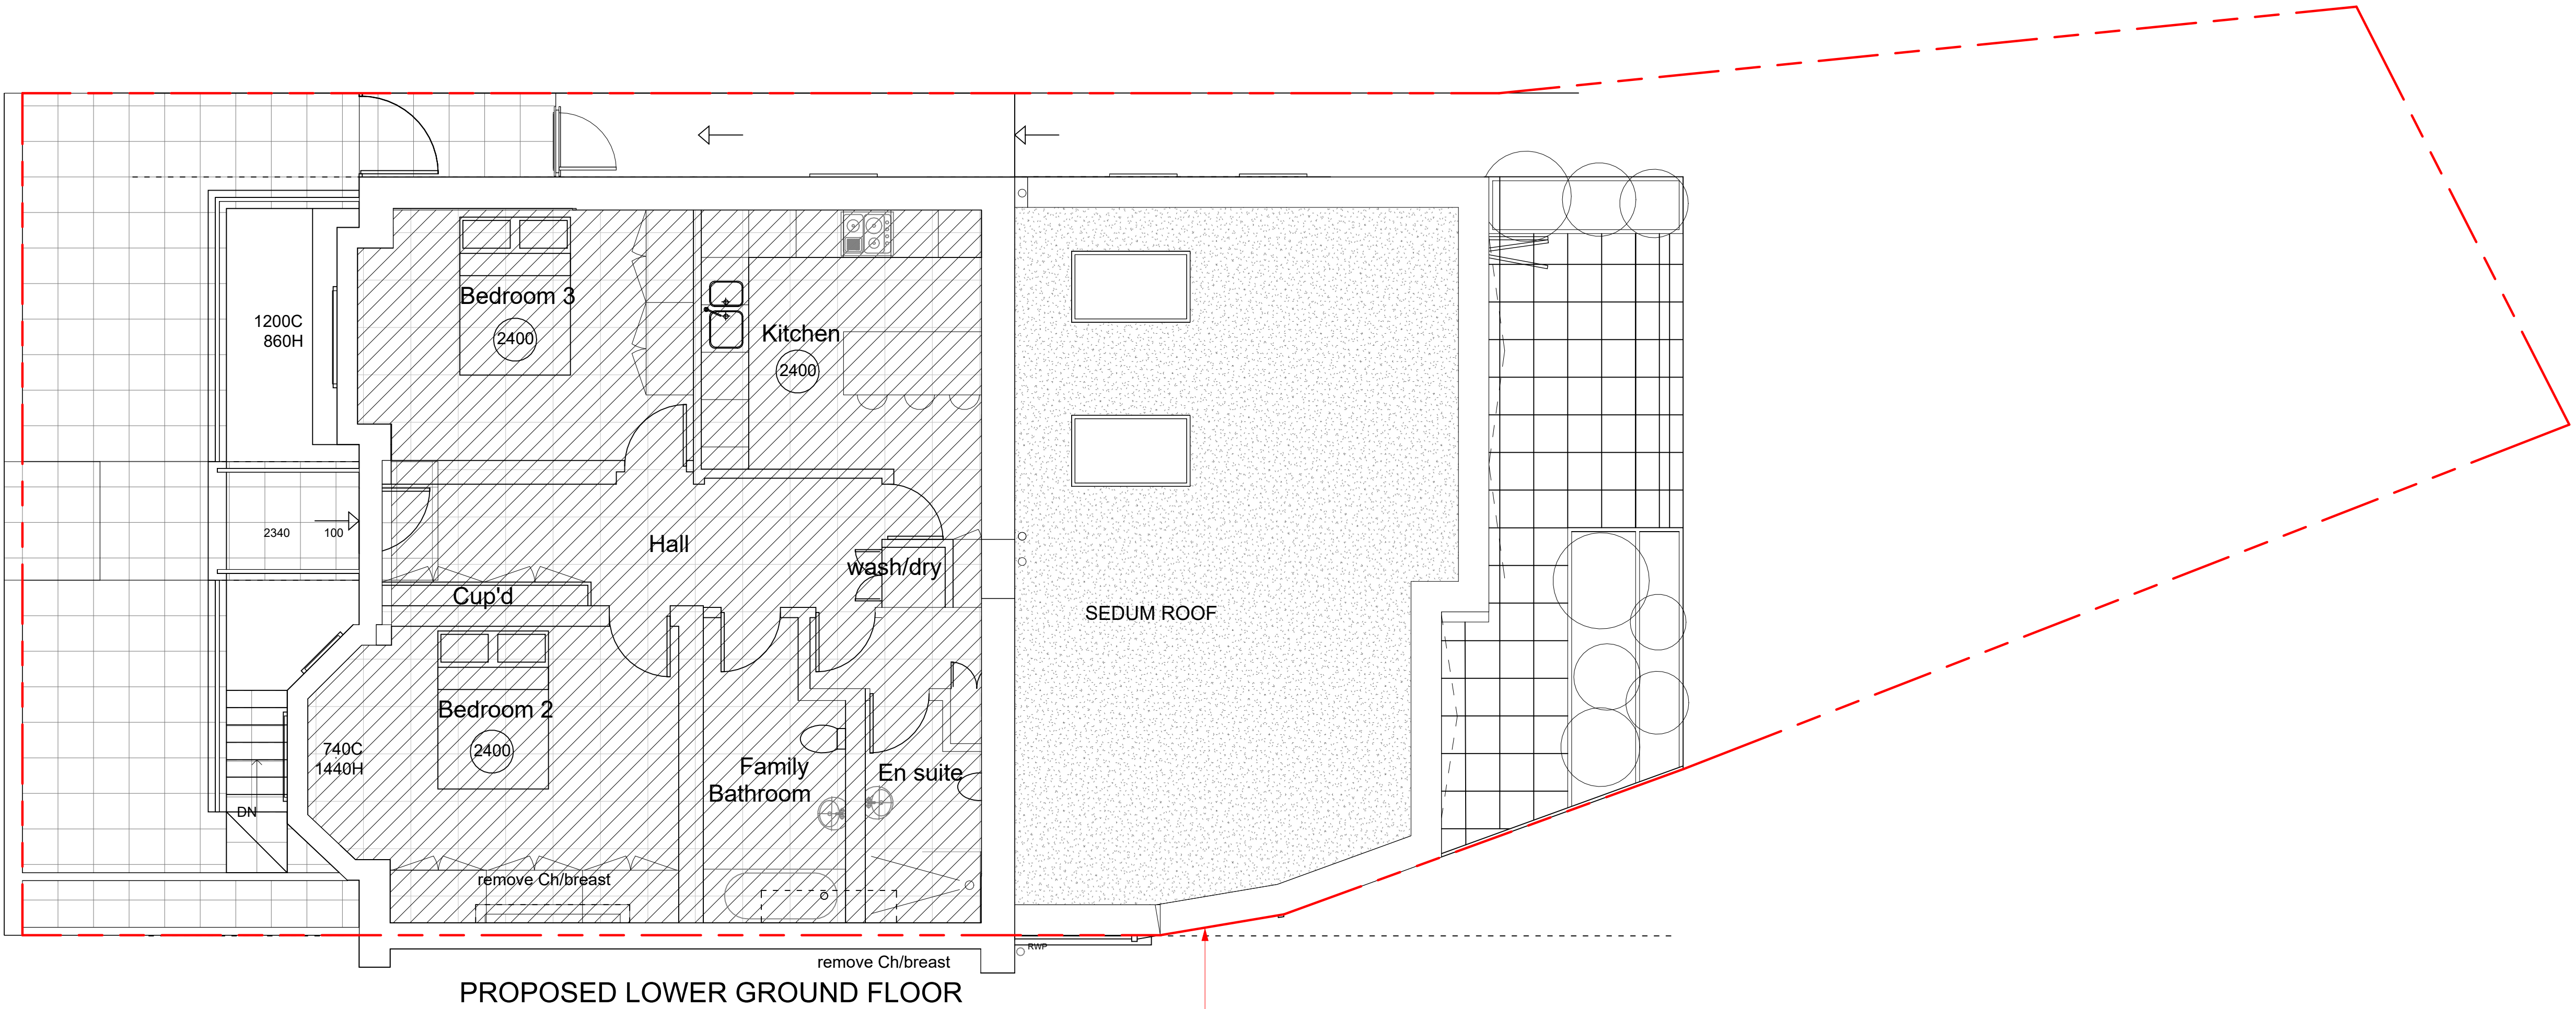

A	05.03.26	Client alterations	JB
Rev.	Date	Details	By
Client			
Owner			
Project Name			
5 Highgate Avenue			
Drawing Title			
Proposed Plans GA			
Status			
Planning			
Scale		Drawn by	
1 : 50@ A1		Author	
Date		Checked by	
13.02.26		Checker	
Drawing Number		Revision	
2602 - GA - 1001 (1)		A	
This drawing is copyright. Do not scale off dimensions. All dimensions are to be checked on site by contractor. Contractor to report any dimensional discrepancies, errors or omissions prior to commencing in site.			
41 Tabernacle Street, EC2A 4AA		spacelab.co.uk	