


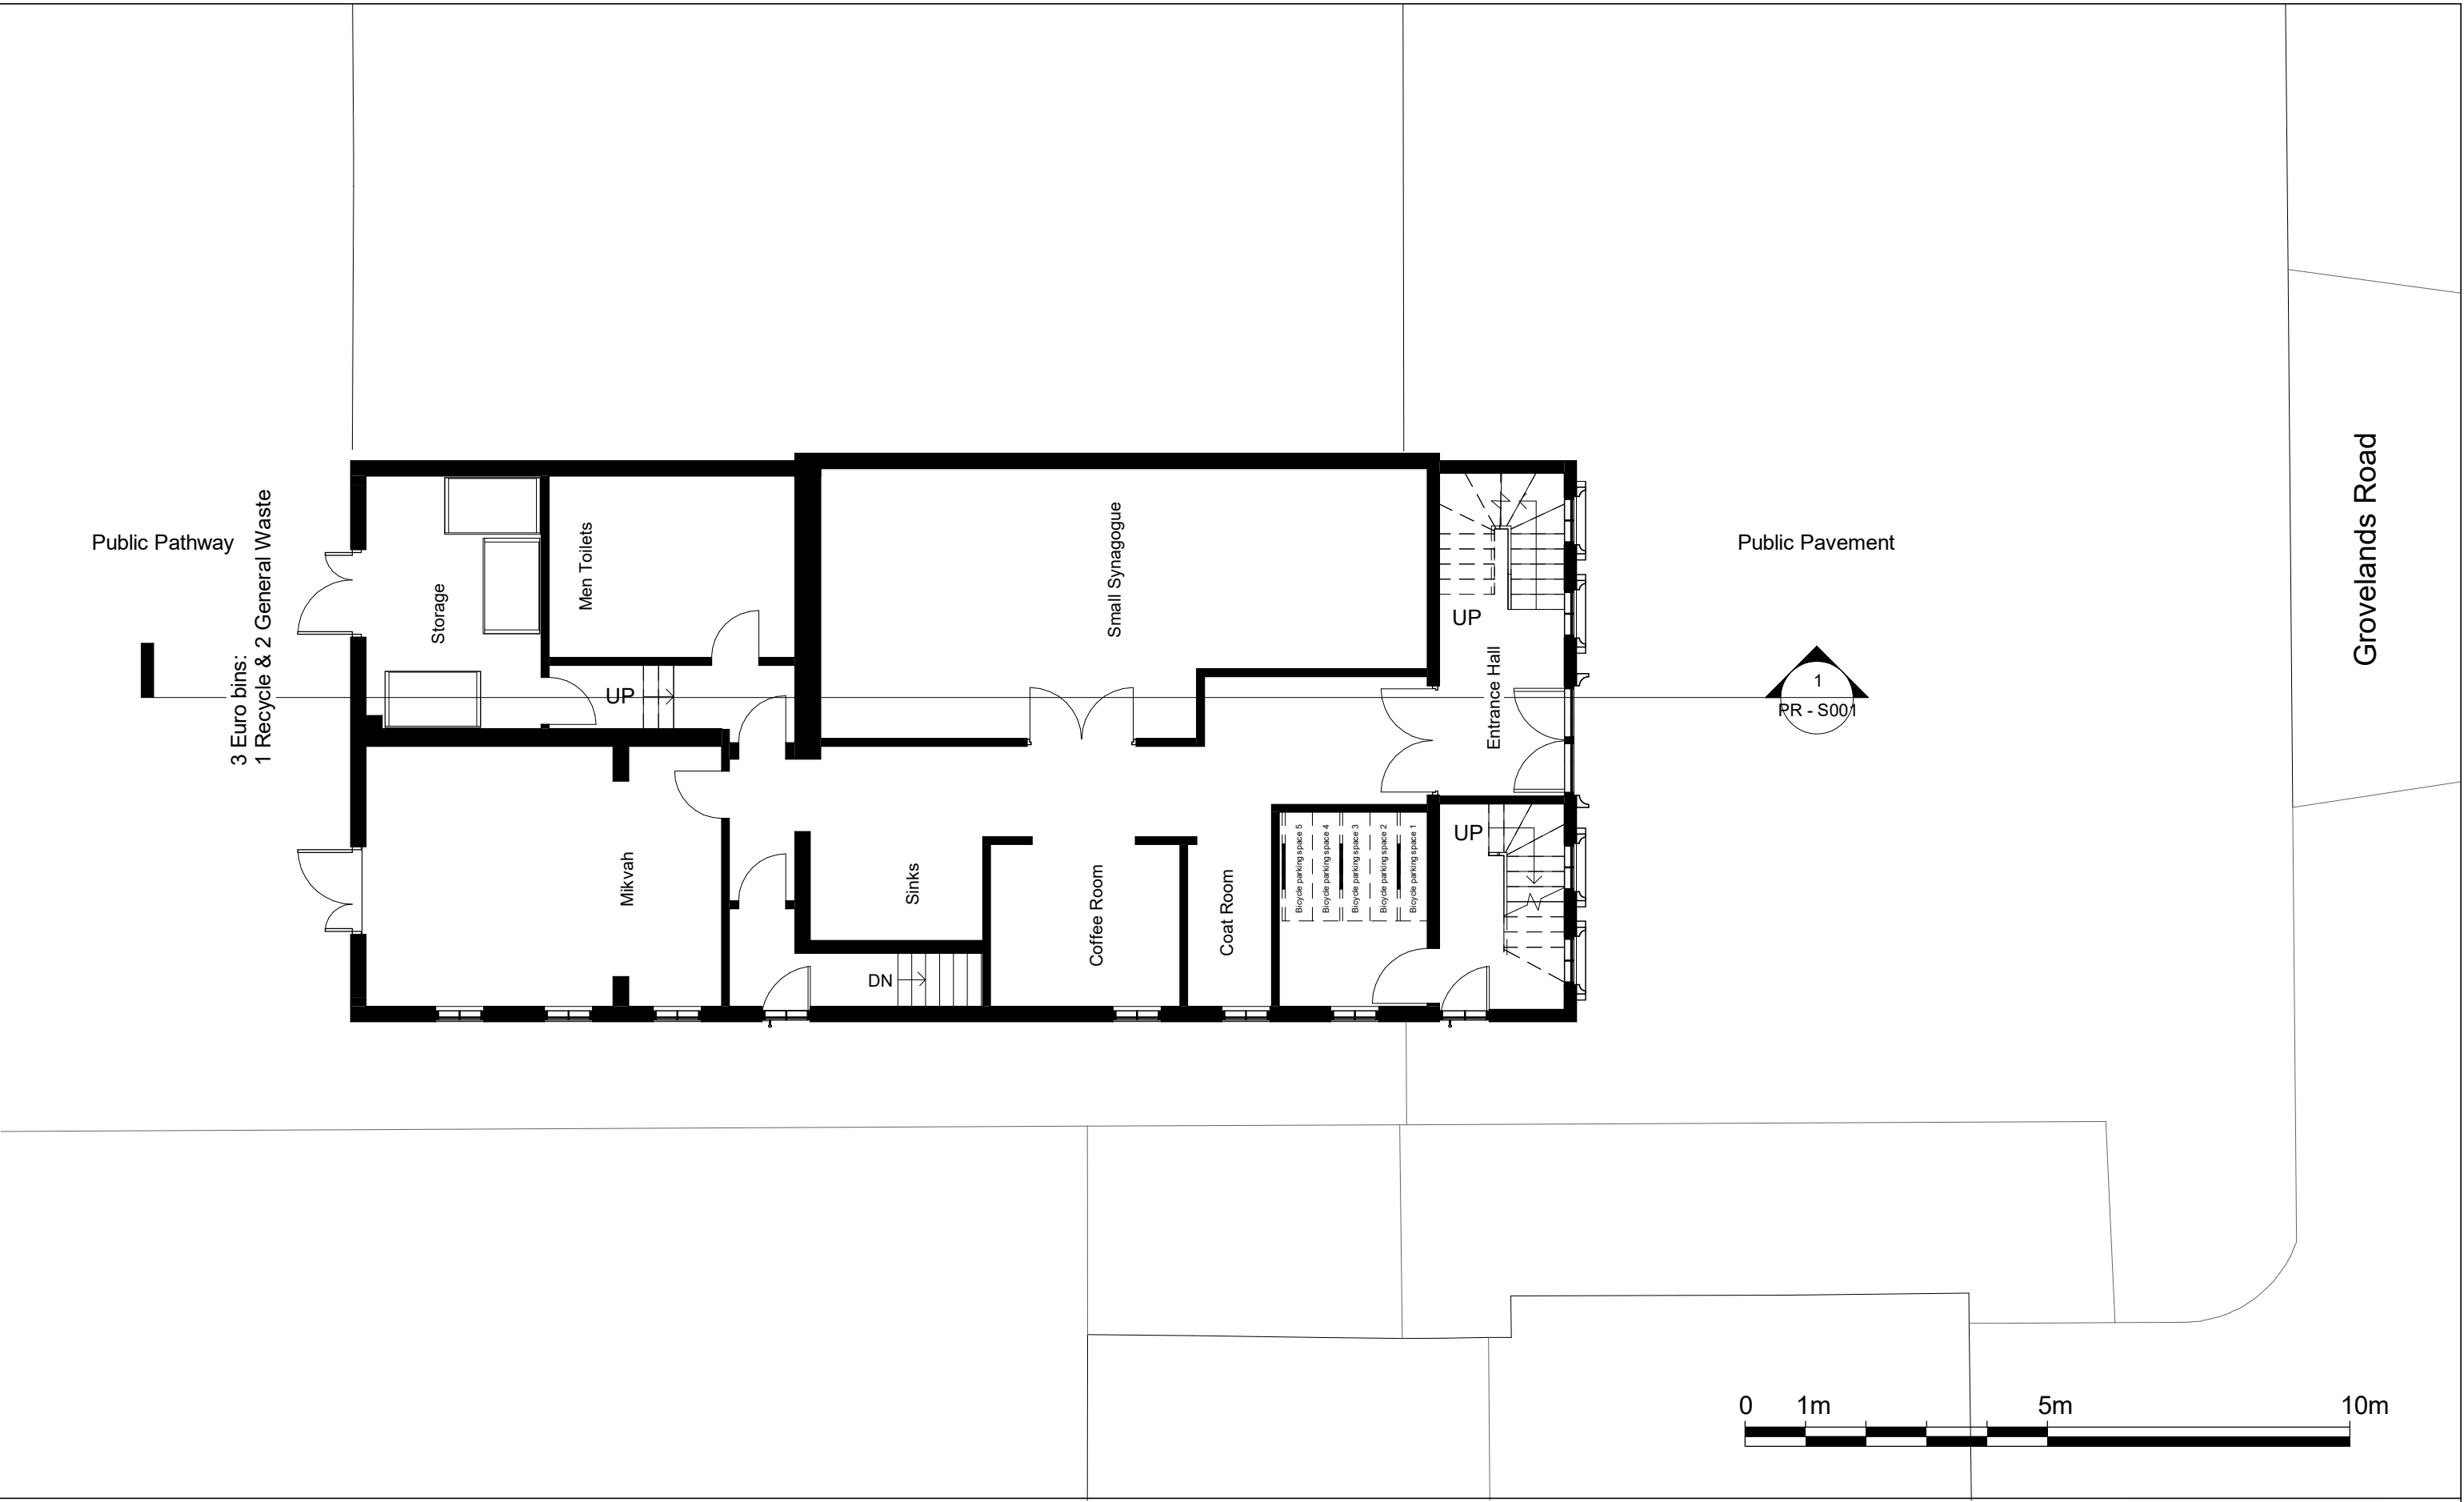

NOTES:
CONTRACTORS MUST VERIFY ALL DIMENSIONS AT THE SITE BEFORE COMENCING ANY WORK.

NO CONSTRUCTION WORK BEFORE BUILDING CONTROL APPROVAL AND STRUCTURAL ENGINEER CONFIRMATION.

ANY DISCREPANCIES TO BE REPORTED TO GRIDKUNE.
ALL DRAWINGS ARE TO BE READ IN CONJUNCTION WITH ALL RELEVANT DRAWINGS AND SPECIFICATIONS.

Rev	Description	Date

PROJECT TITLE

47, Grovelands Road, Haringay, London, N15 6BT

Date

March 26

Project number

10816

DRWAING NUMBER

PR - P001

DRAWING TITLE

Proposed Ground Floor

CLIENT


Mr Hailbroun

Scale (@ A3)


1 : 100

Drawn by

Sara



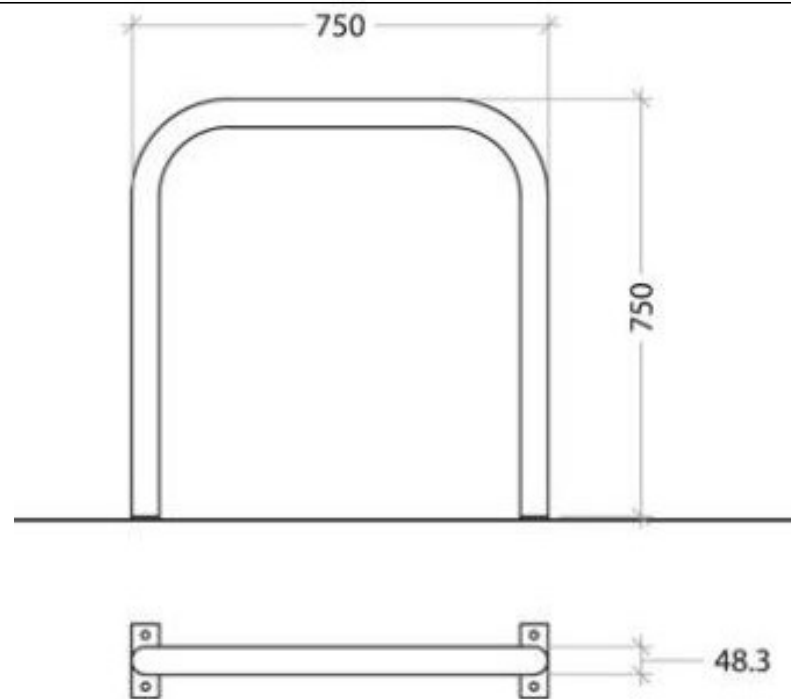


SURFACE MOUNTED
SHEFFIELD STAND

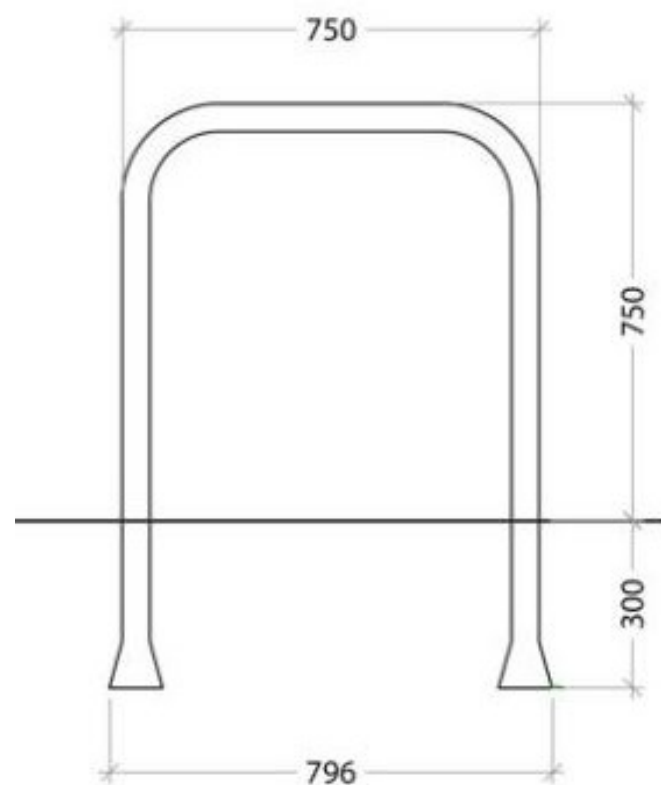

ROOT FIXED
SHEFFIELD STAND

1. The '**Bicycle Spacing Envelope**' is the design space of a standard bicycle which allows for locking and parking movements.
The dimensions of the Bicycle Spacing Envelope are 1800mm x 1200mm x 500mm:

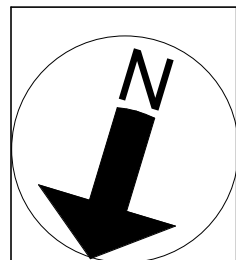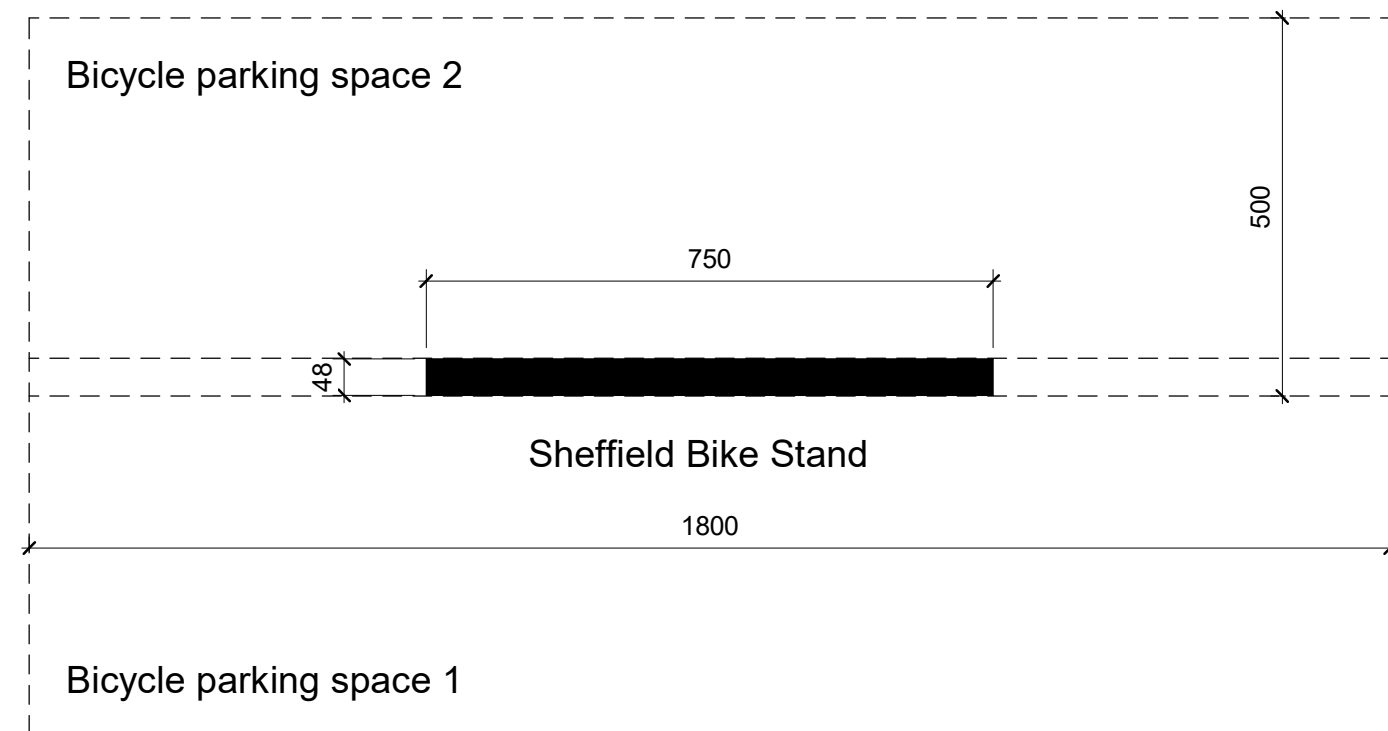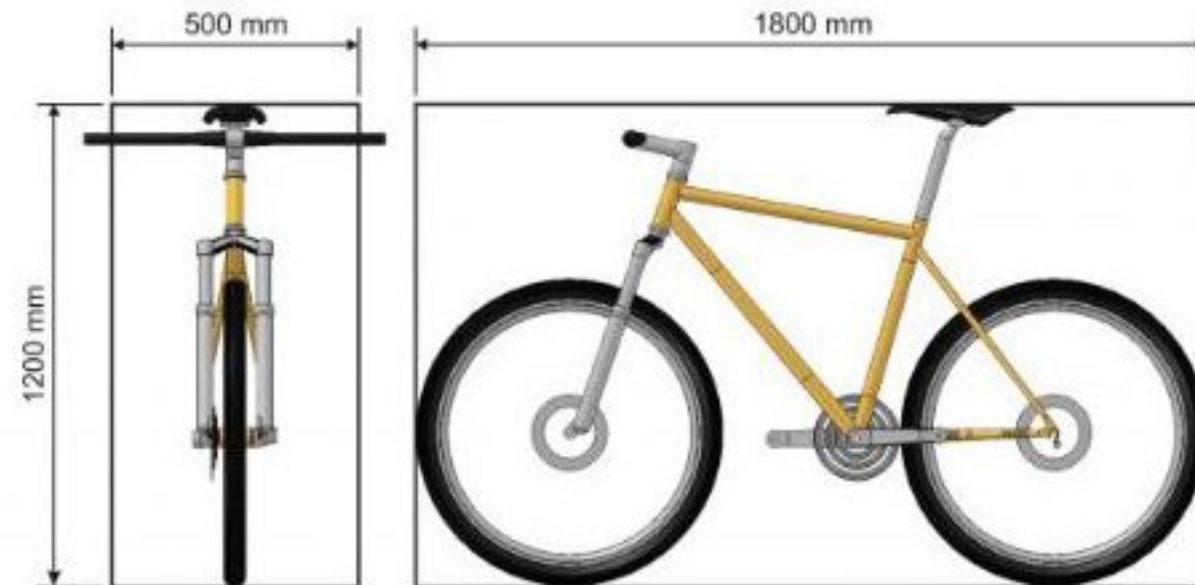

NOTES:
CONTRACTORS MUST VERIFY ALL DIMENSIONS
AT THE
SITE BEFORE COMMENCING ANY WORK.
NO CONSTRUCTION WORK BEFORE BUILDING
CONTROL
APPROVAL AND STRUCTURAL ENGINEER
CONFIRMATION.
ANY DISCREPANCIES TO BE REPORTED TO
GRIDKUNE.
ALL DRAWINGS ARE TO BE READ IN
CONJUNCTION WITH
ALL RELEVANT DRAWINGS AND
SPECIFICATIONS.

Rev	Description	Date

PROJECT TITLE 47, Grovelands Road, Haringay, London, N15 6BT			DRAWING TITLE Proposed Bicycle Details		
			CLIENT Mr Hailbroun		
Date March 26	Project number 10816	DRWAING NUMBER PR - B002	Scale (@ A3) 1 : 10	Drawn by Sara	