


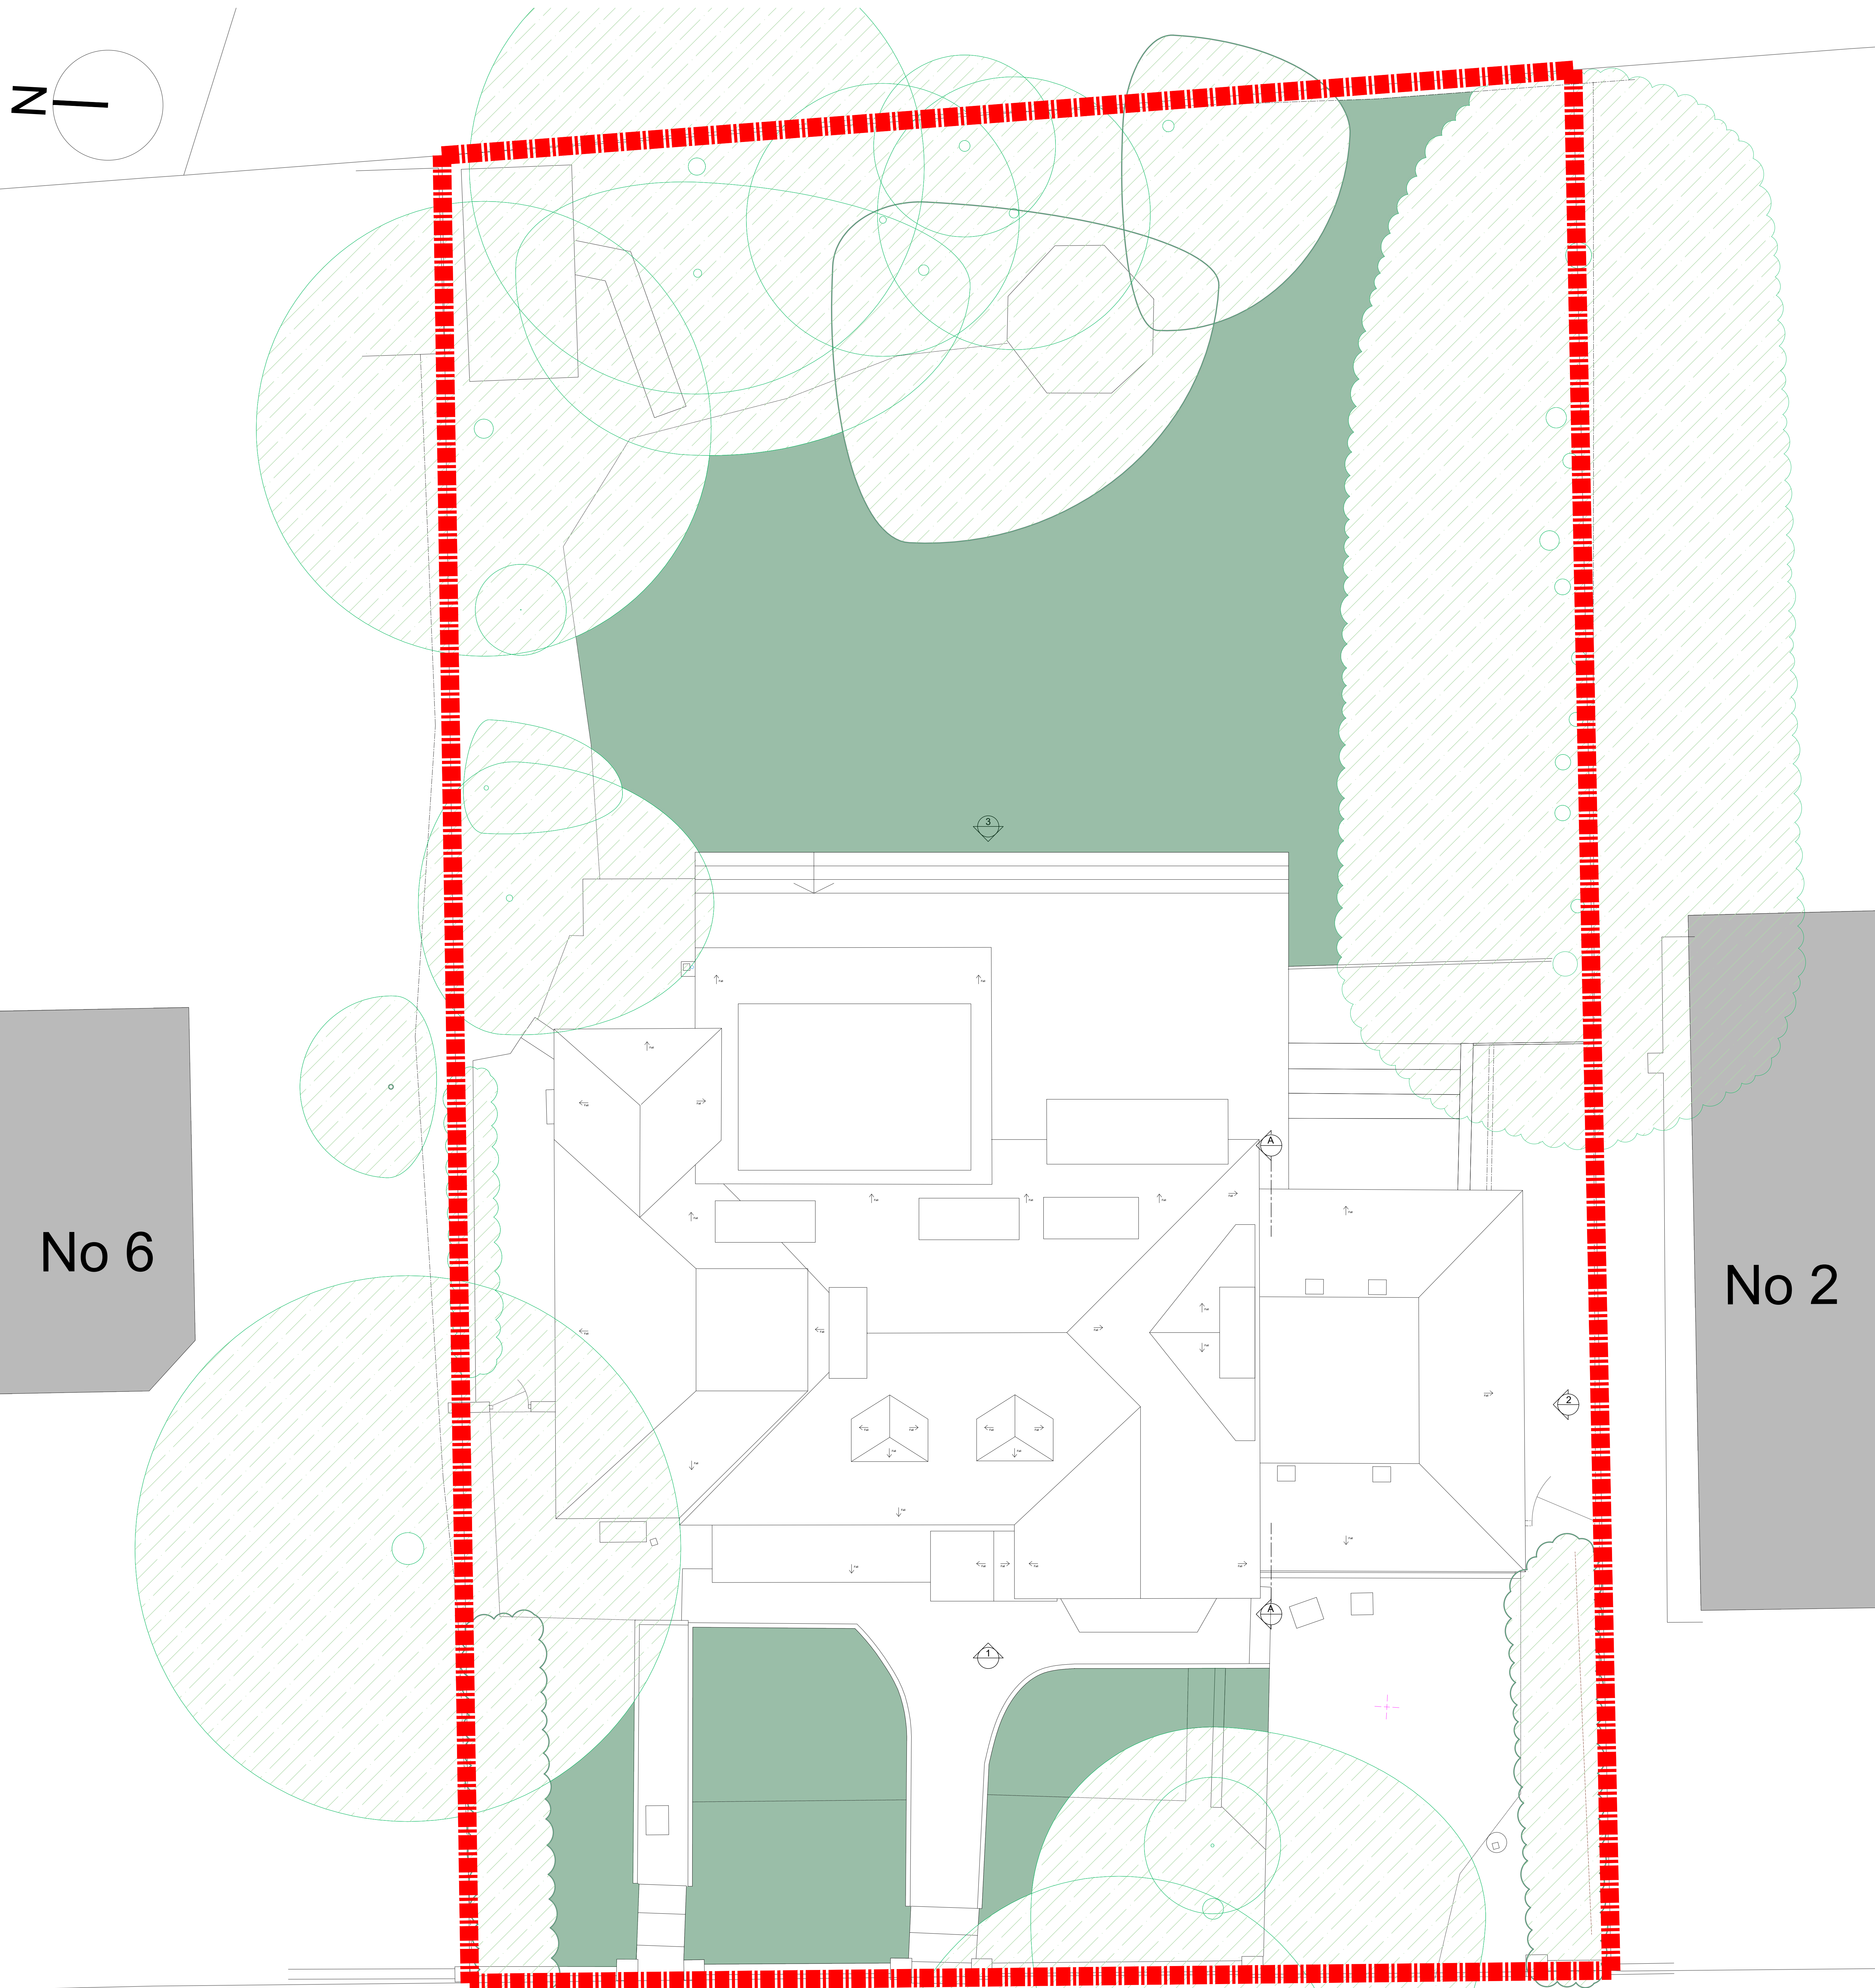

View from Sheldon Avenue

0 5m

1 Existing Block Plan

SHELDON AVENUE **Planning**

Revisions

Ko Architects
2/F 7 Mulgrave Chambers
26-28 Mulgrave Road | Sutton SM6 6LE
t: 020 8760 3397
project@koarchitects.co.uk

RIBA **Architect**

Client: **Mr. R. Murad**
Project: **4 Sheldon Avenue N6 & JT**
Dwg: **EXISTING BLOCK PLAN**

Dwg No: **569-A20**
Date: **DEC 2025**
Scale: **1:50 @A0**

Revision: -