
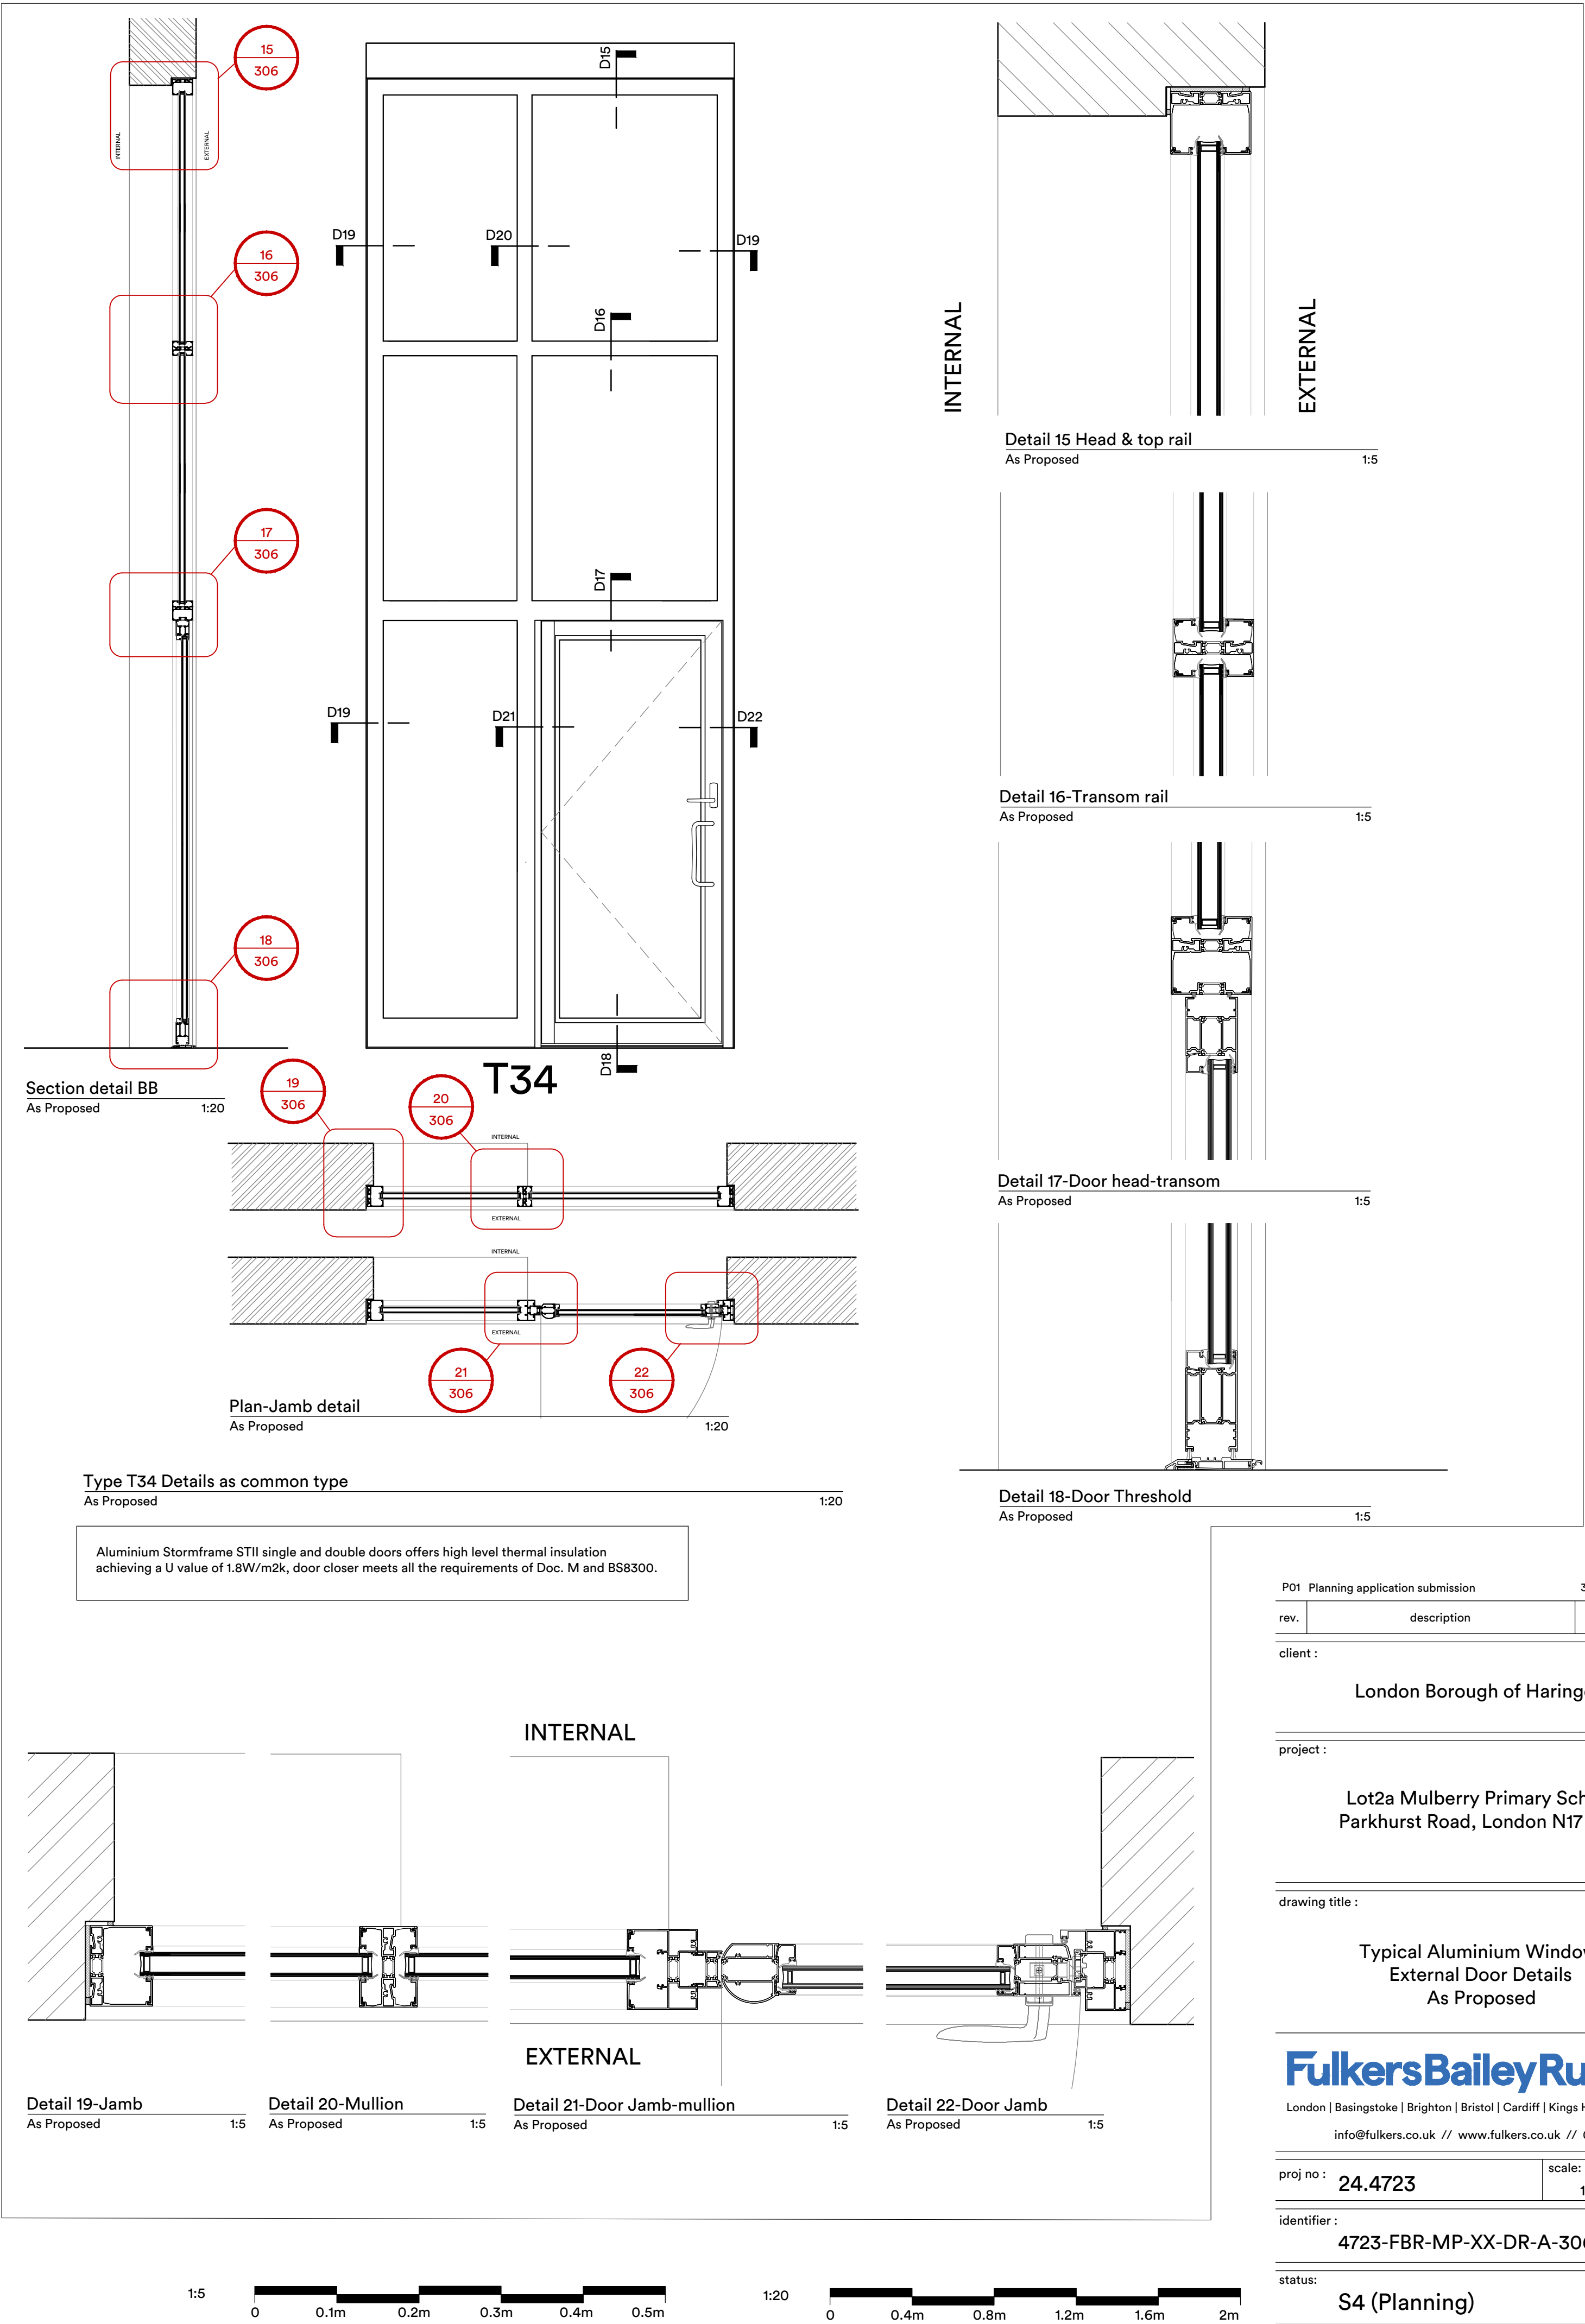


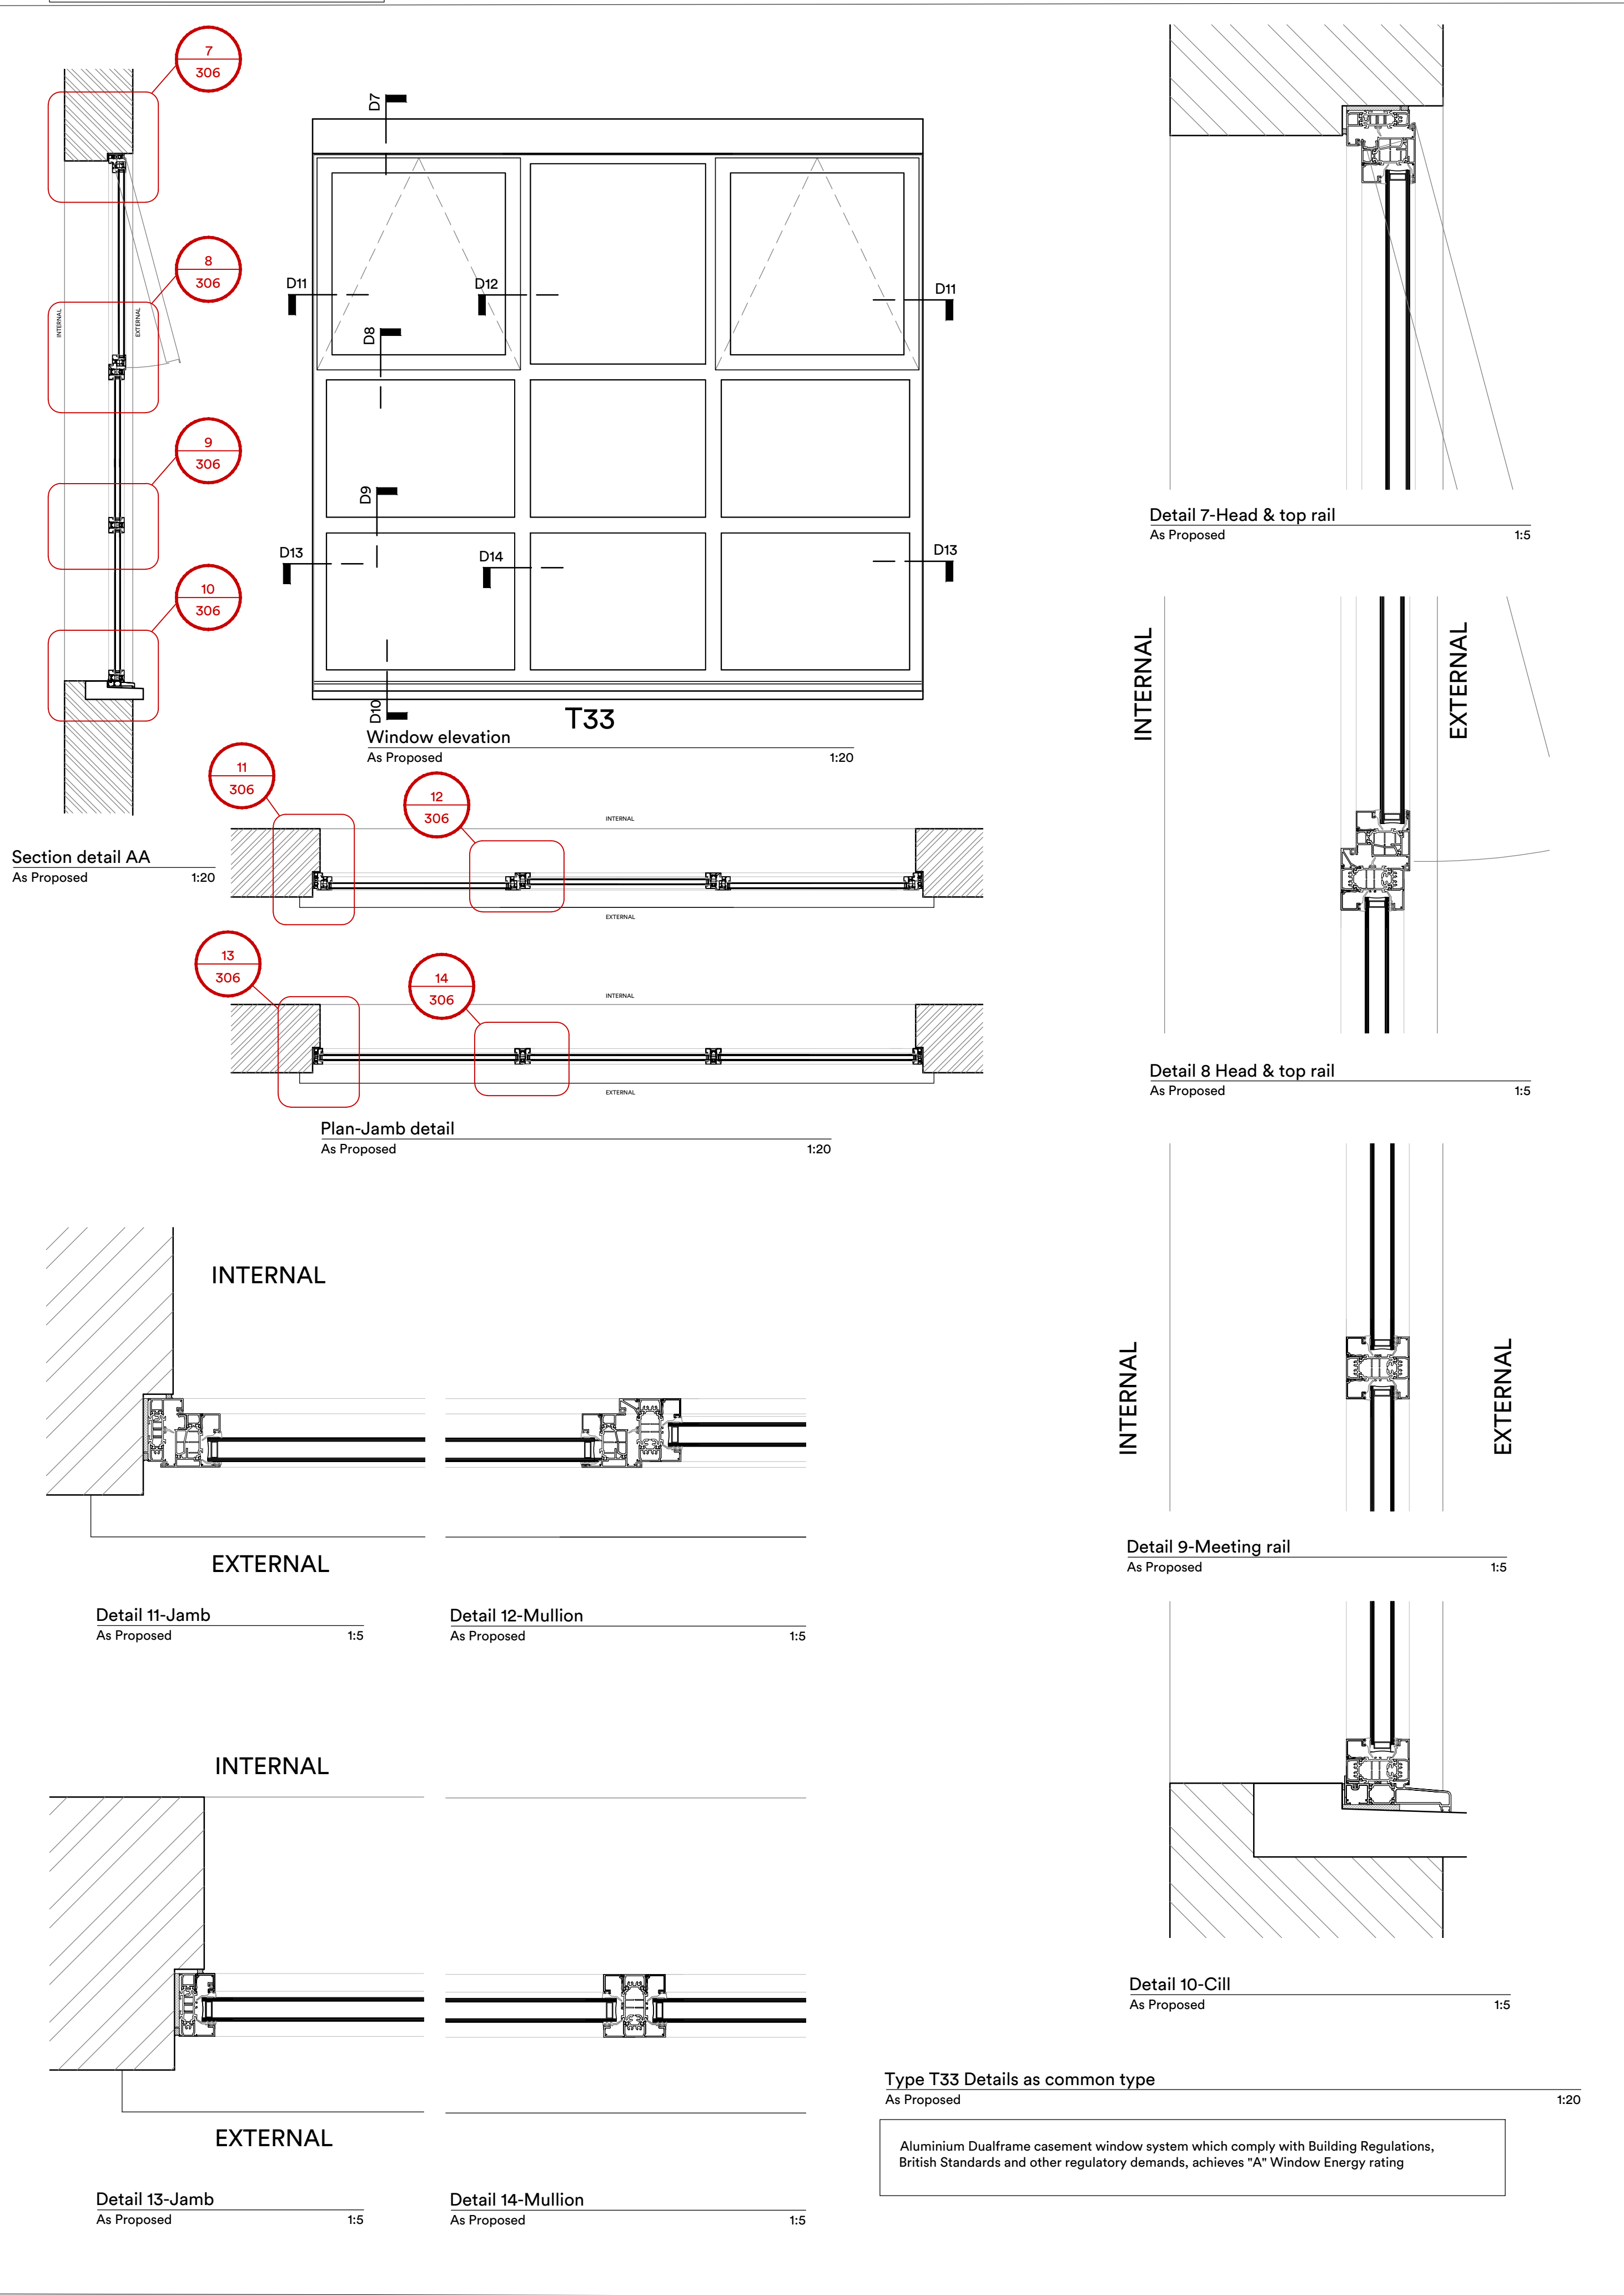

| P01  | Planning application submission | 30.01.2026 | ys    | jh      |
|------|---------------------------------|------------|-------|---------|
| rev. | description                     | date       | drawn | checked |
|      |                                 |            |       |         |

client :

London Borough of Haringey

project :

Lot2a Mulberry Primary School  
Parkhurst Road, London N17 9RB

drawing title :

Typical Aluminium Window,  
External Door Details  
As Proposed

**FulkersBaileyRussell**

London | Basingstoke | Brighton | Bristol | Cardiff | Kings Hill | Manchester  
info@fulkers.co.uk // www.fulkers.co.uk // 020 3735 5792

proj no : **24.4723** scale: 1:20, 1:5 @A1

identifier :

**4723-FBR-MP-XX-DR-A-306**

|         |                      |         |            |
|---------|----------------------|---------|------------|
| status: | <b>S4 (Planning)</b> | rev no: | <b>P01</b> |
|---------|----------------------|---------|------------|