



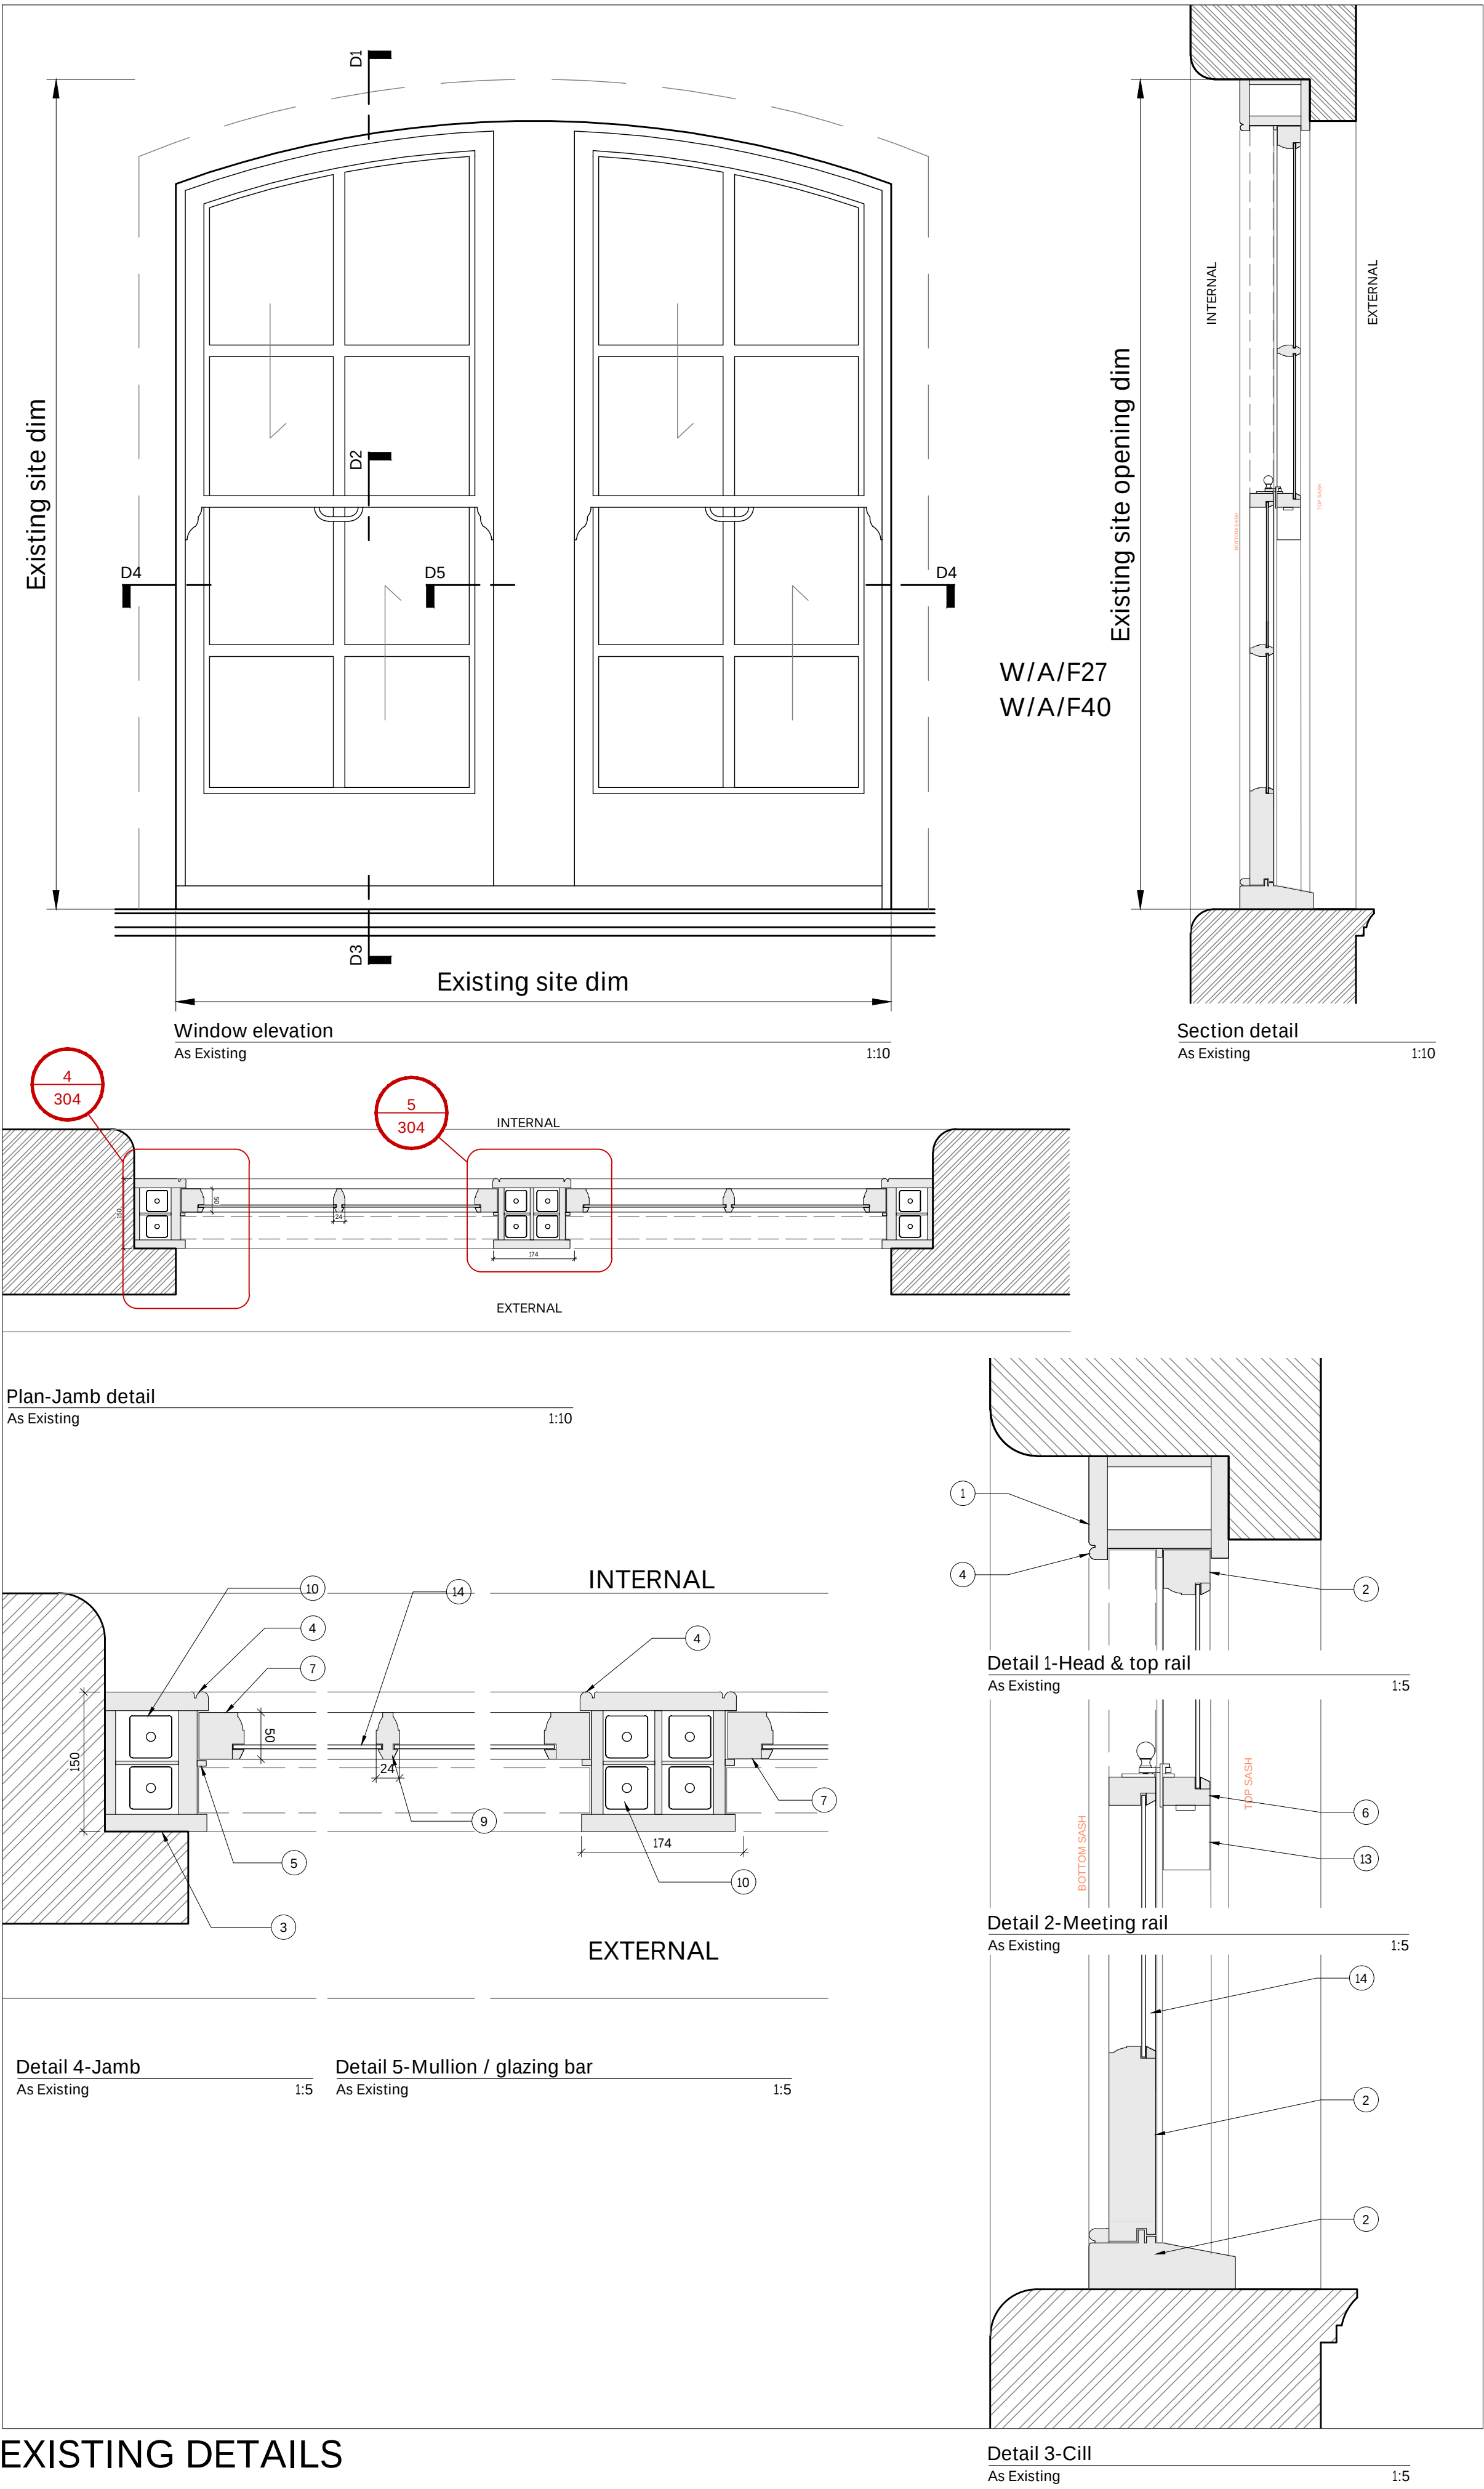

EXISTING DETAILS

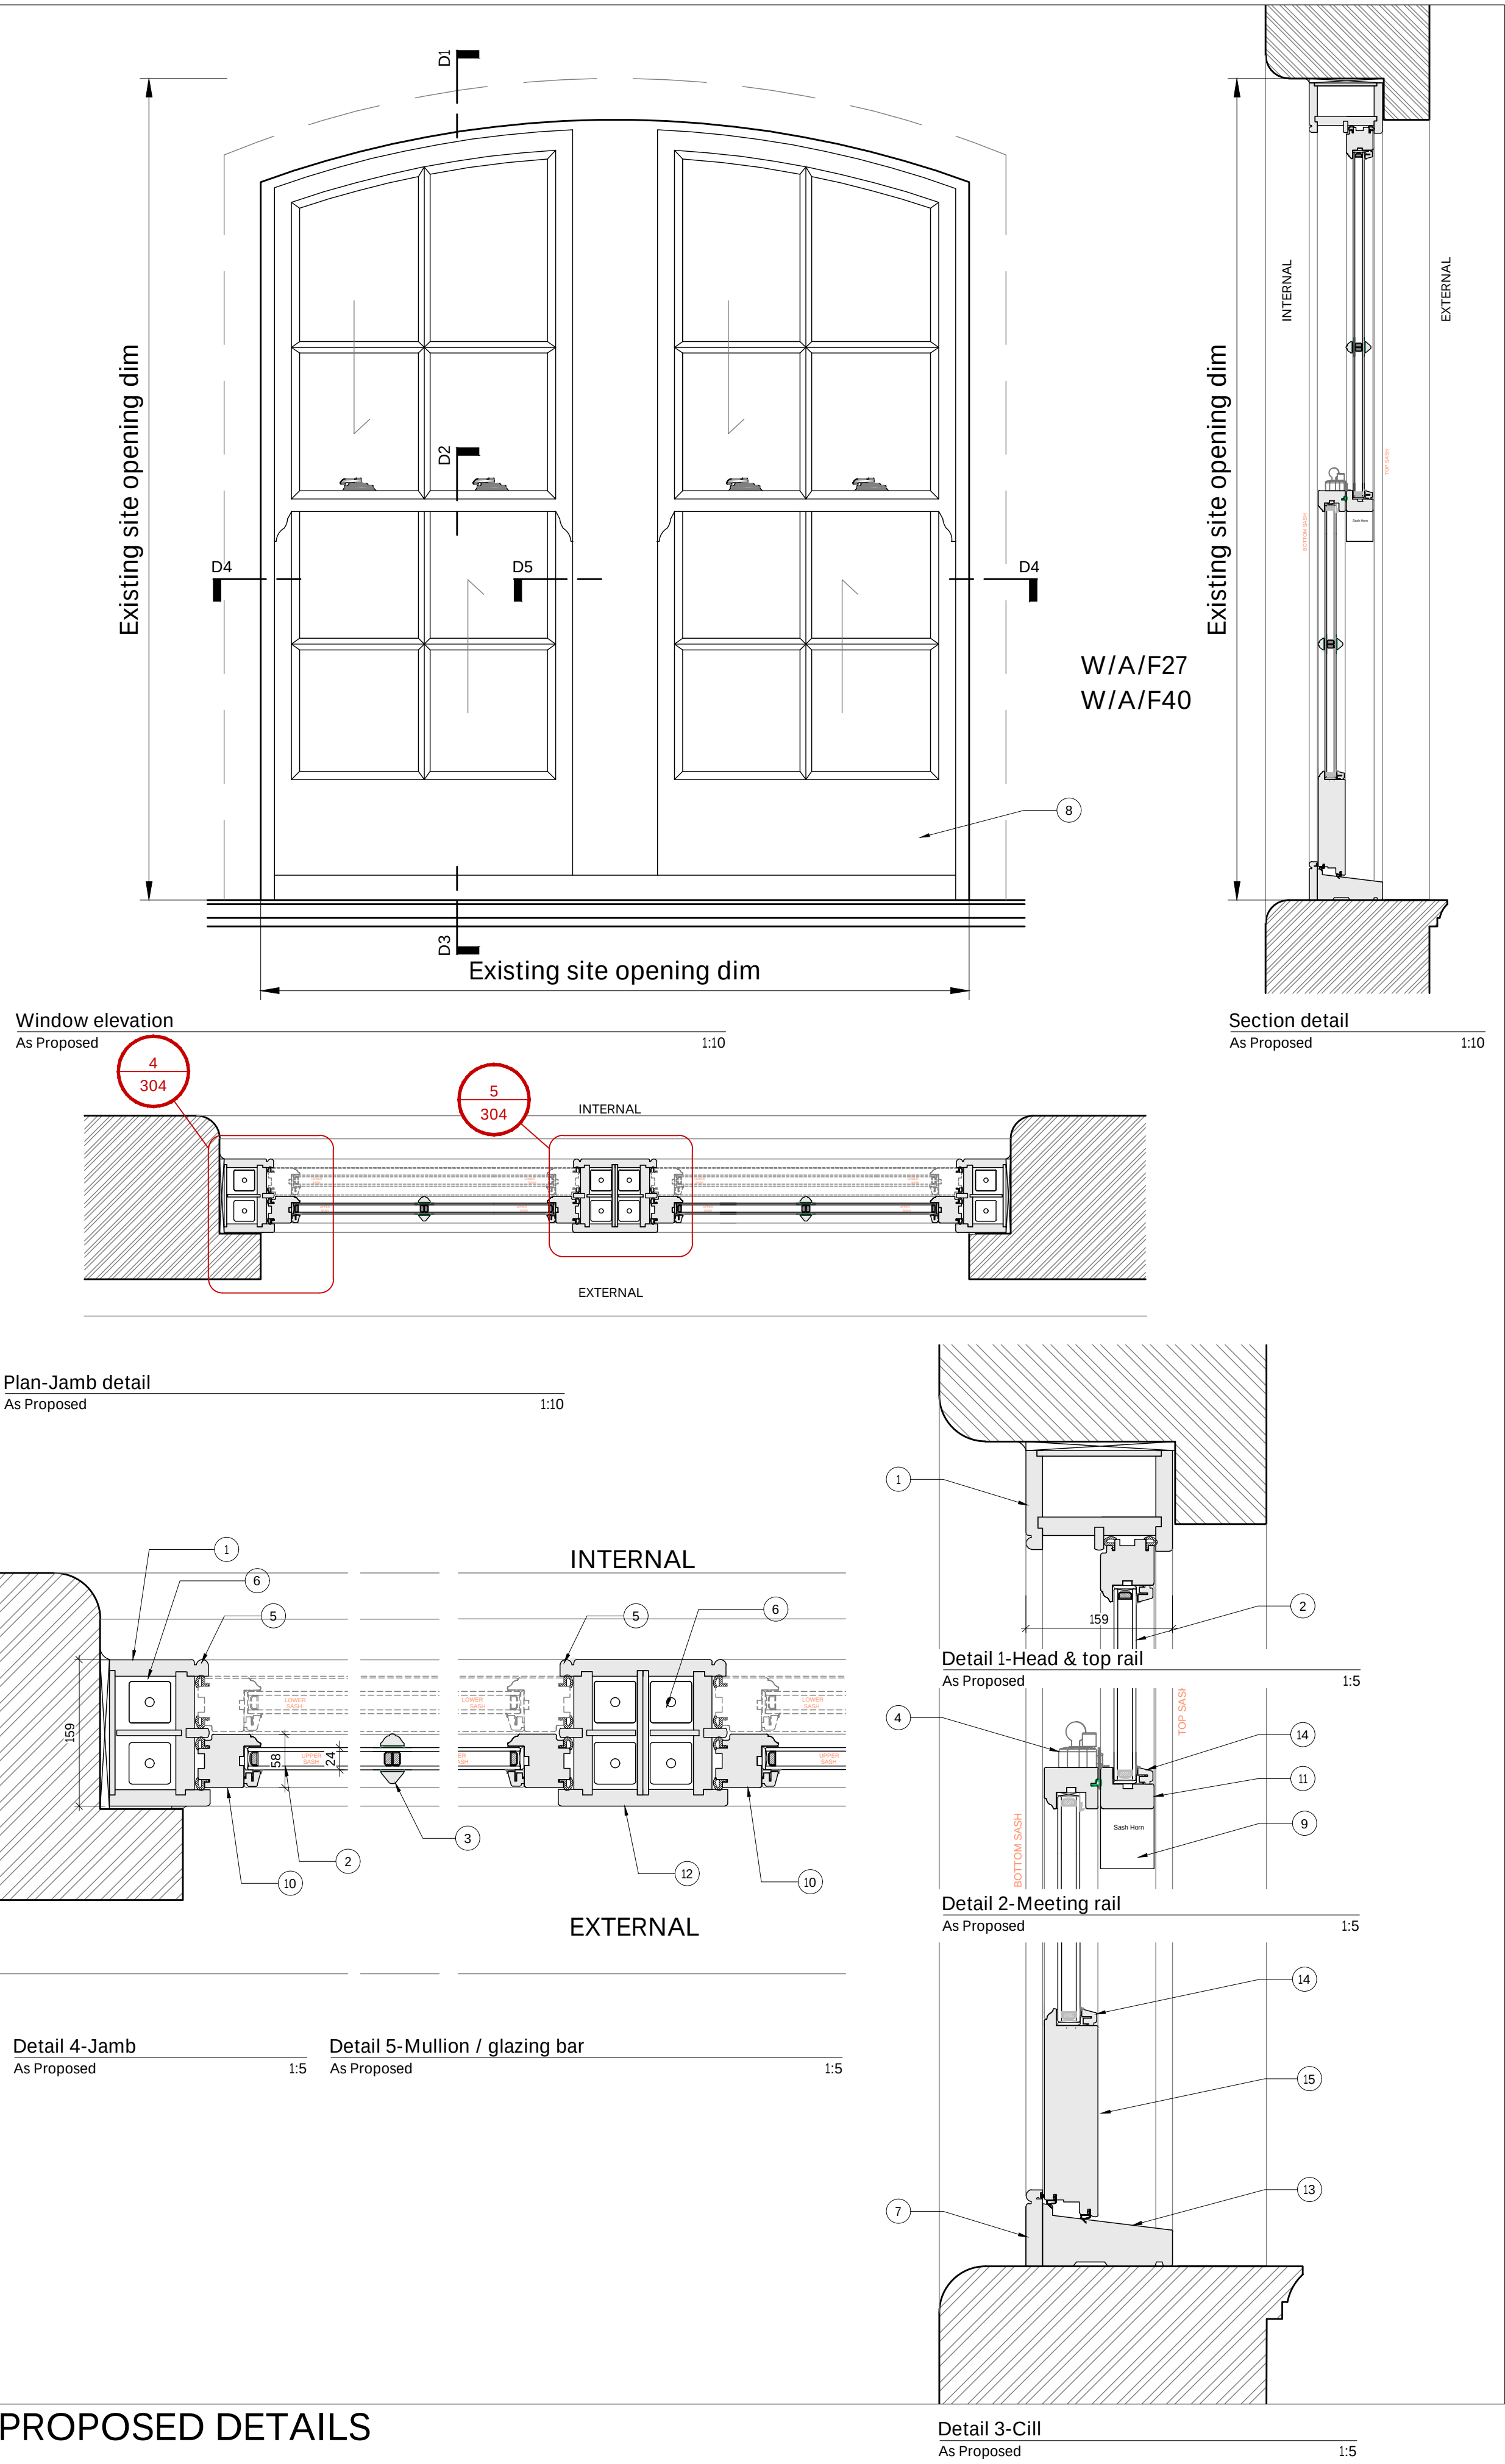

PROPOSED DETAILS



Elevation photo of window
As Existing

NTS

EXISTING WINDOWS KEY	PROPOSED WINDOWS KEY
1 Timber head	1 Sash window: Cords and weights sliding sash with 109mm head & jamb architrave. Laminated redwood timber
2 Timber top rail	2 Glazing :Clear toughened Low E glazing. Thickness 4mm/16mm/4mm
3 Timber lining	3 22mm astragals with White duplex bar.
4 Staff bead	4 Polished chrome ironmongery, locking restrictors
5 Parting bead	5 Staff bead
6 Meeting rail	6 Weight pocket
7 Timber stile	7 Apron
8 Apron	8 Finish: White gloss 3 coat finish
9 Glazing bar	9 Decorative horn
10 Weight pocket	10 Timber stile
11 Bottom rail	11 Timber meeting rail
12 Timber cill	12 Timber mullion
13 Decorative horn	13 Timber cill
14 Single glazing : 2/3mm	14 Glazing bead
	15 Bottom rail

P01: Planning application submission	18.03.2026	sd	bw
rev.	description	date	drawn
client :			

London Borough of Haringey

project :

Lot2b Earlsmead Primary School
Broad Lane, London N15 4PW

drawing title :

Typical window details
existing & proposed
comparison
Window W/A/F01

FulkersBaileyRussell
London | Basingstoke | Brighton | Bristol | Cardiff | Kings Hill | Manchester
info@fulkers.co.uk // www.fulkers.co.uk // 020 3735 5792

proj no : 24.4724
scale: 1:20,1:5 @A1

identifier : 4724-FBR-EP-ZZ-DR-A-303

status: S4 (Planning)
rev no: P01

1:5



1:10

