


NON-MATERIAL AMENDMENTS:

- EXISTING WINDOWS REPAIRED AND REPAINTED ANTHRACITE GREY (RAL 7016)
- EXISTING WINDOWS TO BE EXTENDED TO FULL HEIGHT WITH NEW ALUMINIUM PPC DOUBLE GLAZING COLOURED ANTHRACITE GREY (RAL 7016)
- SOIL PIPE TO BE REMOVED
- PROPOSED WINDOW FRAMES TO BE ANTHRACITE GREY (RAL 7016)
- EXISTING ENTRANCE DOOR FILLED IN AND RENDERED TO MATCH EXISTING
- EXISTING ROLLER SHUTTER REPLACED WITH AUTOMATED 2200(H)x4850MM(W) CONNECTED TO ACCESS CONTROL SYSTEM

Note: Signage subject to further advertising consent application.

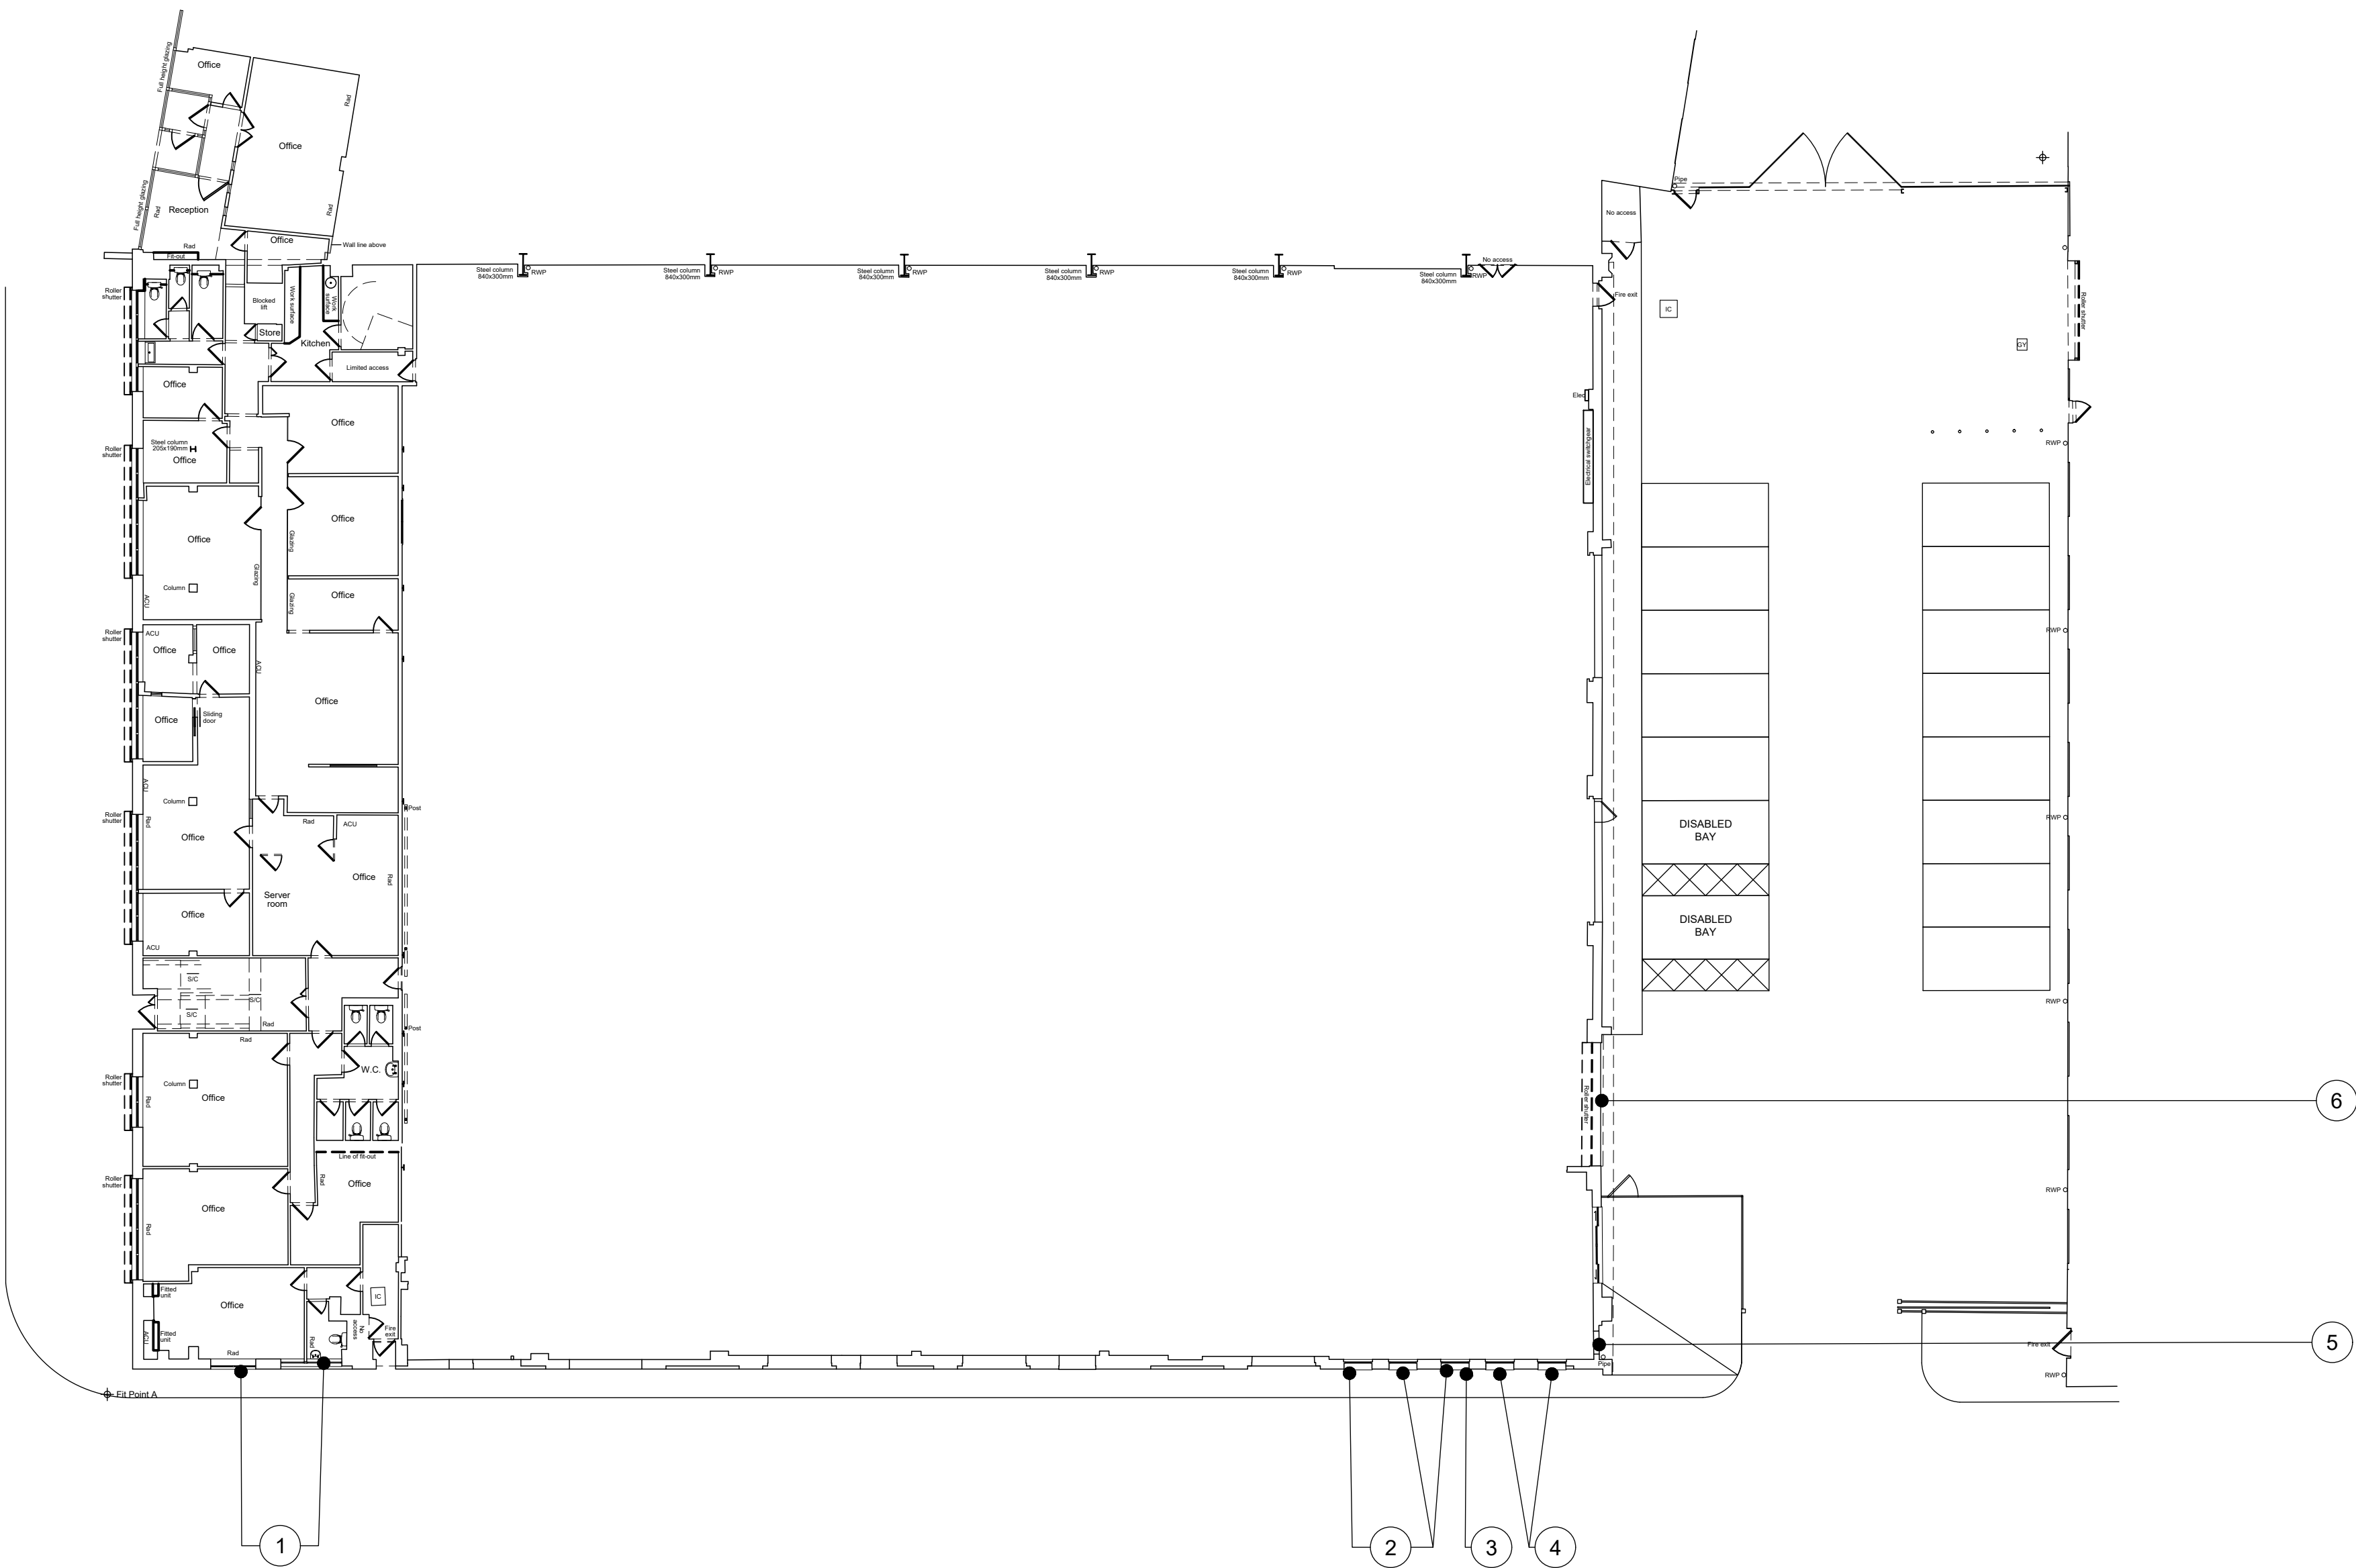

1:200 @ A1 / 1:400 @ A3
metres 4 8 12 16 20

Rev	Date	Version Description	Dm	Chk
/	20/03/28	Planning Issue	CC	AB

SAFETY, HEALTH AND ENVIRONMENTAL INFORMATION

In addition to the hazards/risks normally associated with the types of work detailed on this drawing, refer to Designers Risk Assessment, note the following:

It is assumed that all works will be carried out by a competent contractor working, where appropriate, to an approved method statement

FOR PLANNING USE ONLY - NOT FOR CONSTRUCTION
Contractors Must Verify All Dimensions On Site Before Starting Work
This Drawing Is Copyright

DMWR
Architects

DMWR Architects Limited
16-18 Halton Garden
London EC1N 8AT
t 0207 870 3779
e mail@dmwr.co.uk
www.dmwr.co.uk

Client
Premier Quilting

Project Name
Premier Quilting Company

Drawing Title

Proposed NMA
Ground Floor GA Plan

Drawing Status

Planning Issue

North

Drawing Details
SFILES
SDATES

Drawn By
CC

Drawn Date
18/12/25

Checked By
AB

DMWR Job No.
4431

Scale @ A1
1:100

Drawing Number
4431-DMWR-DR-A-PL-0402

Revision
/