


Highpoint 1

Flat 7 Proposals

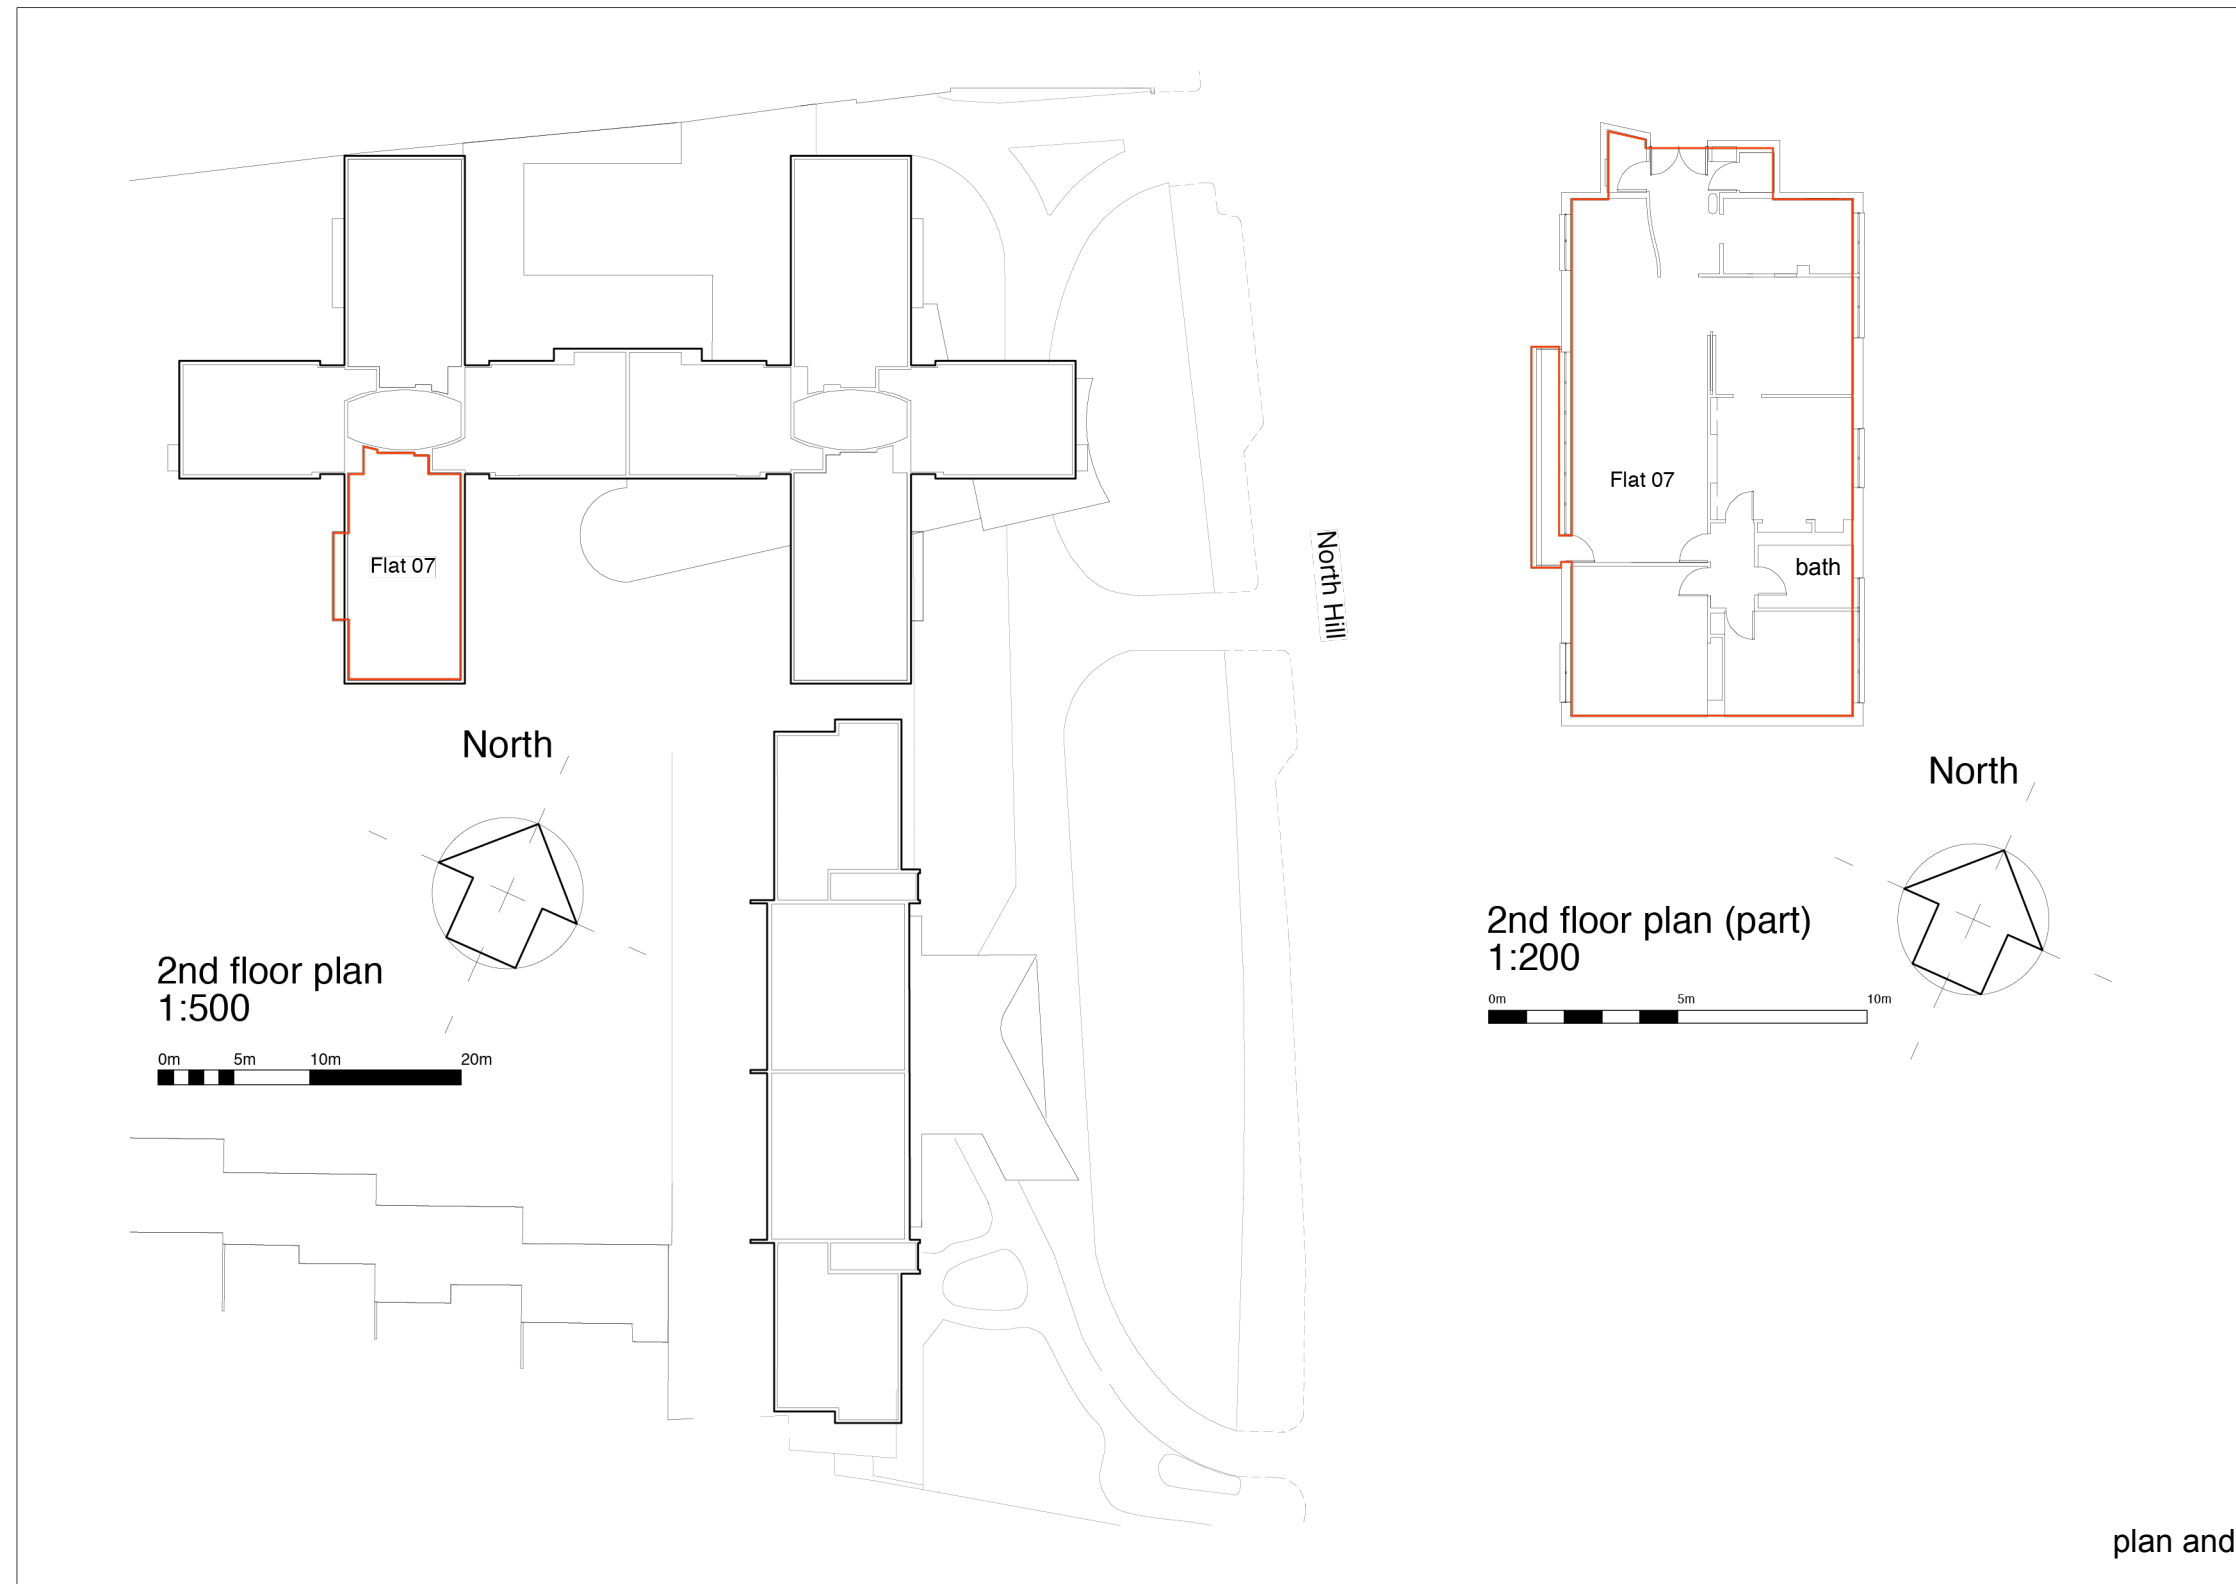

plan and context of flat 7 in Highpoint 1

CONSTANTINE ARCHITECTS

e. c@constantinearchitects.co.uk
m. 07958 455 245
w. www.constantinearchitects.co.uk