


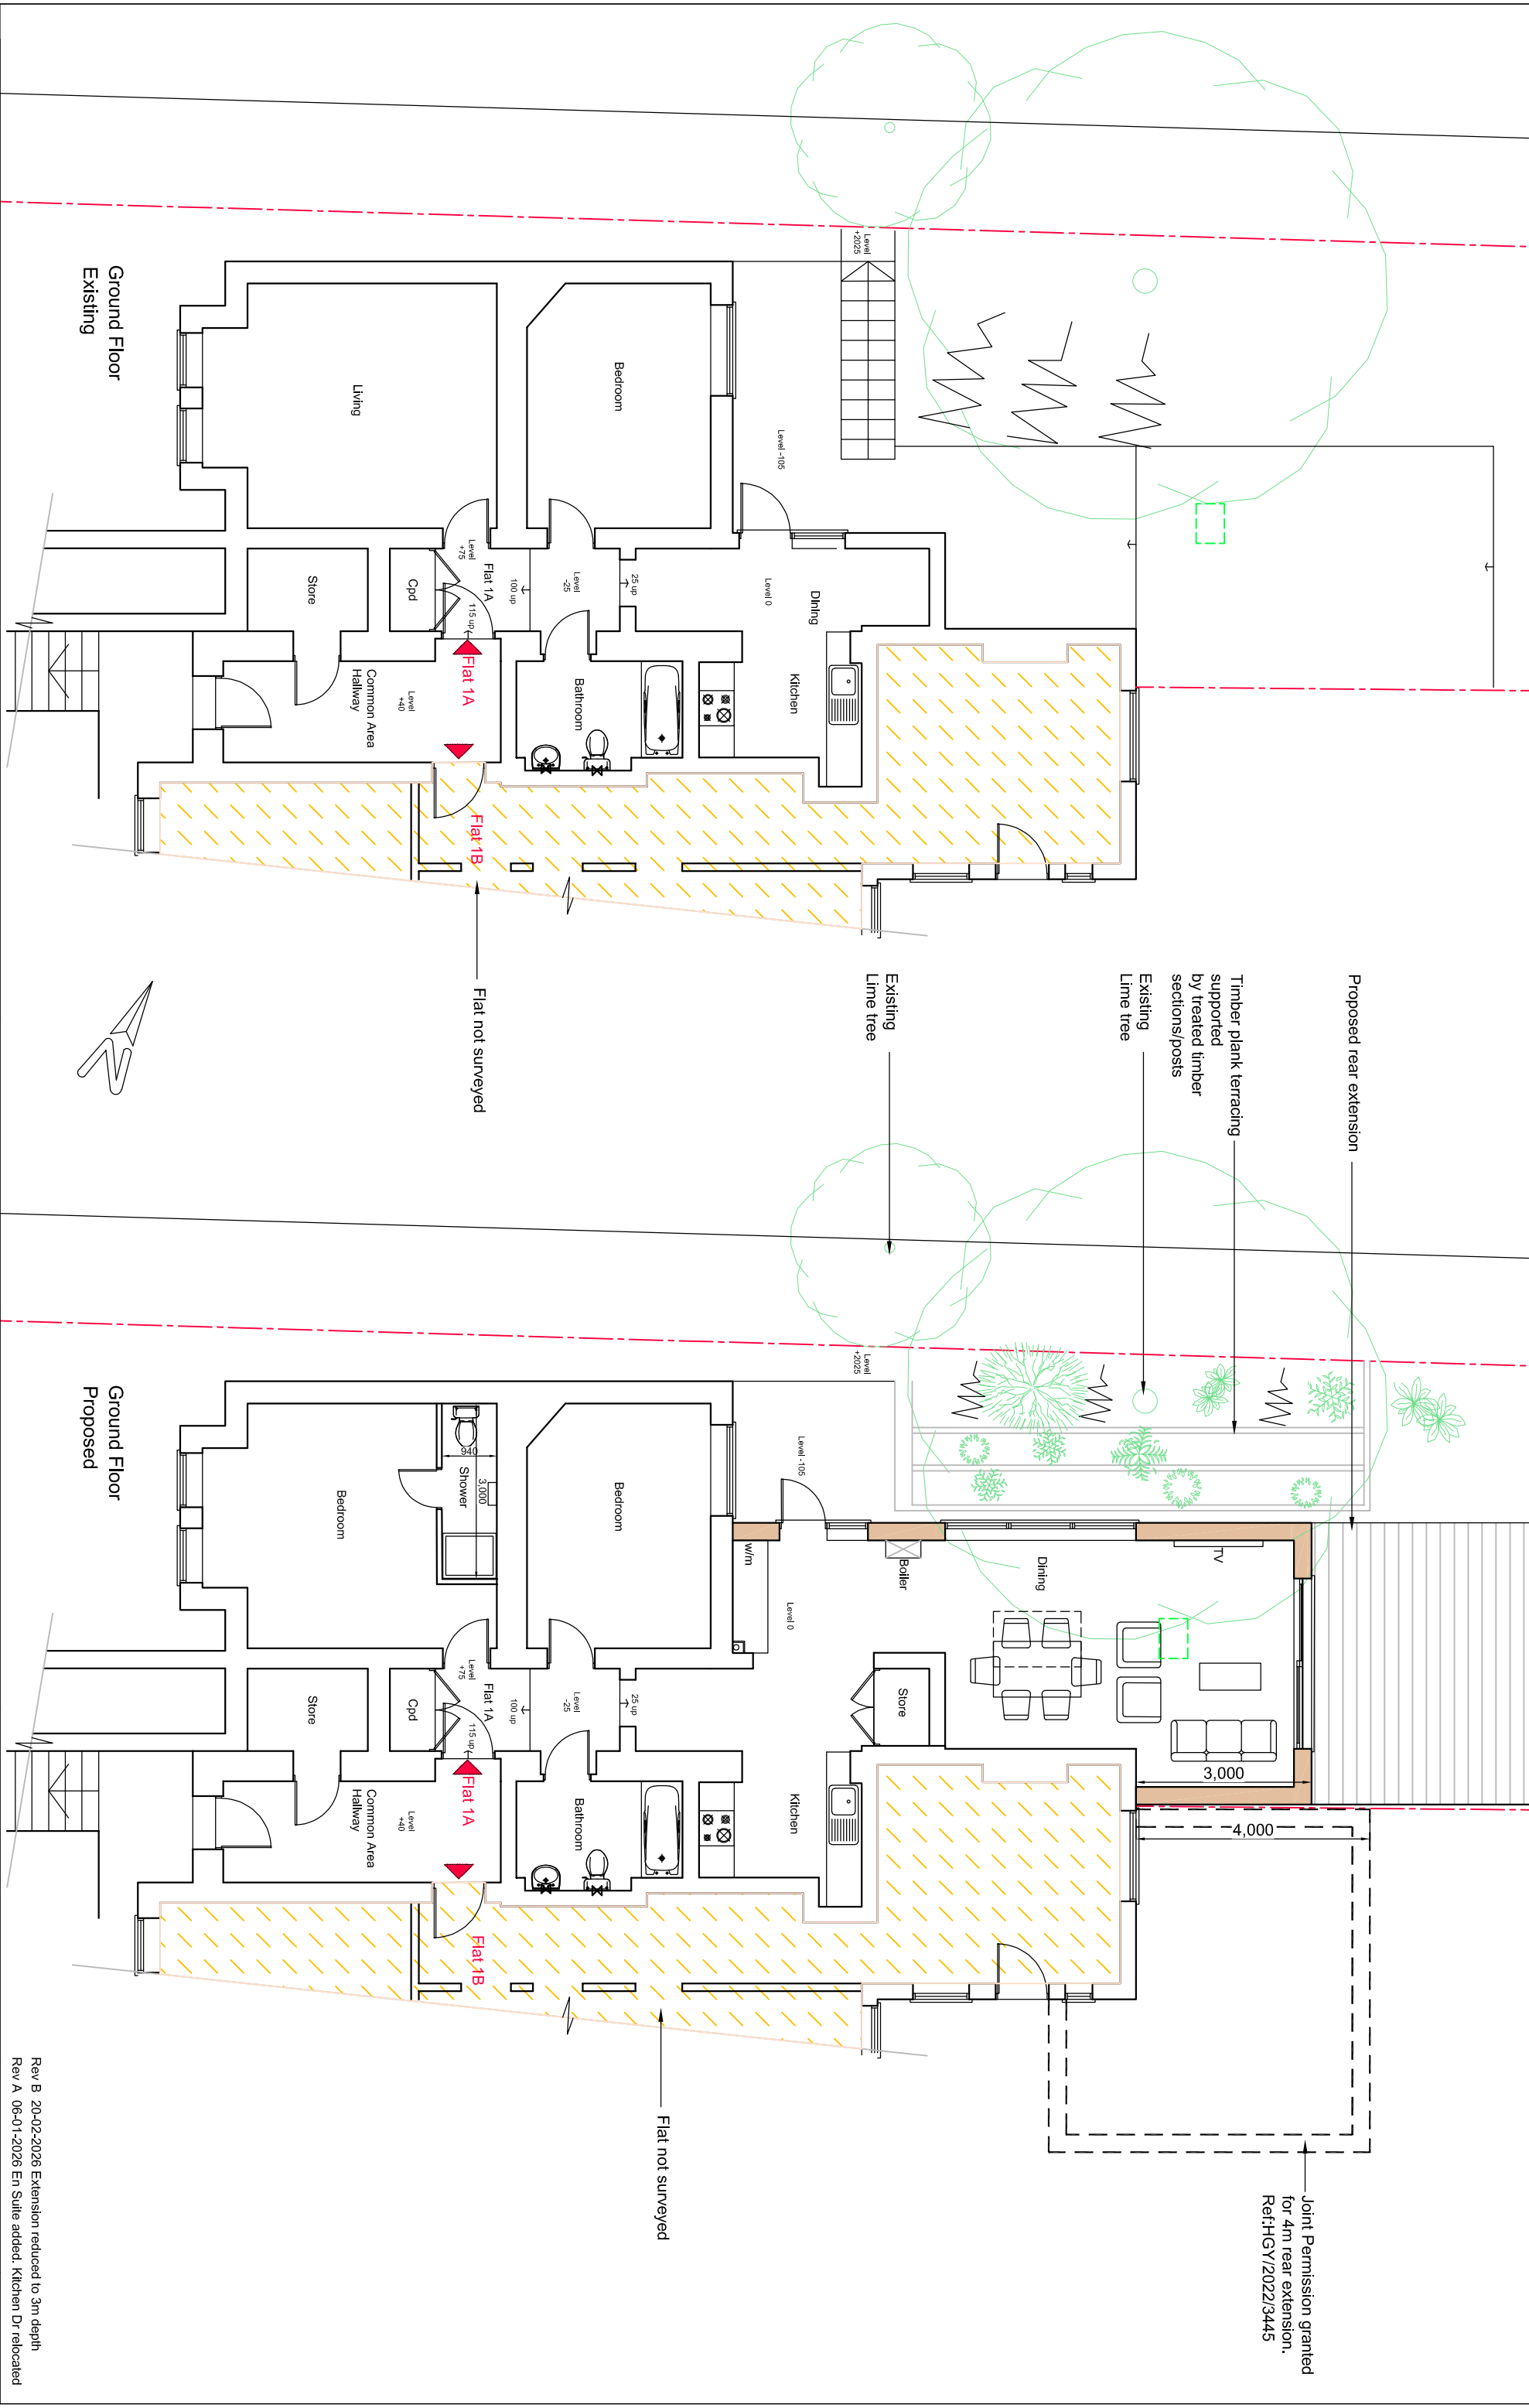

Client	Project	Sheet Title	Project Title	Dwg No.	Revisions
		Existing & Proposed Plans	Single Storey Rear Extension Flat 1A 28 Coolhurst Rd London N8 8EL	PL/28CR/02	B

Rev B 20-02-2026 Extension reduced to 3m depth
Rev A 06-01-2026 En Suite added. Kitchen Dr relocated