
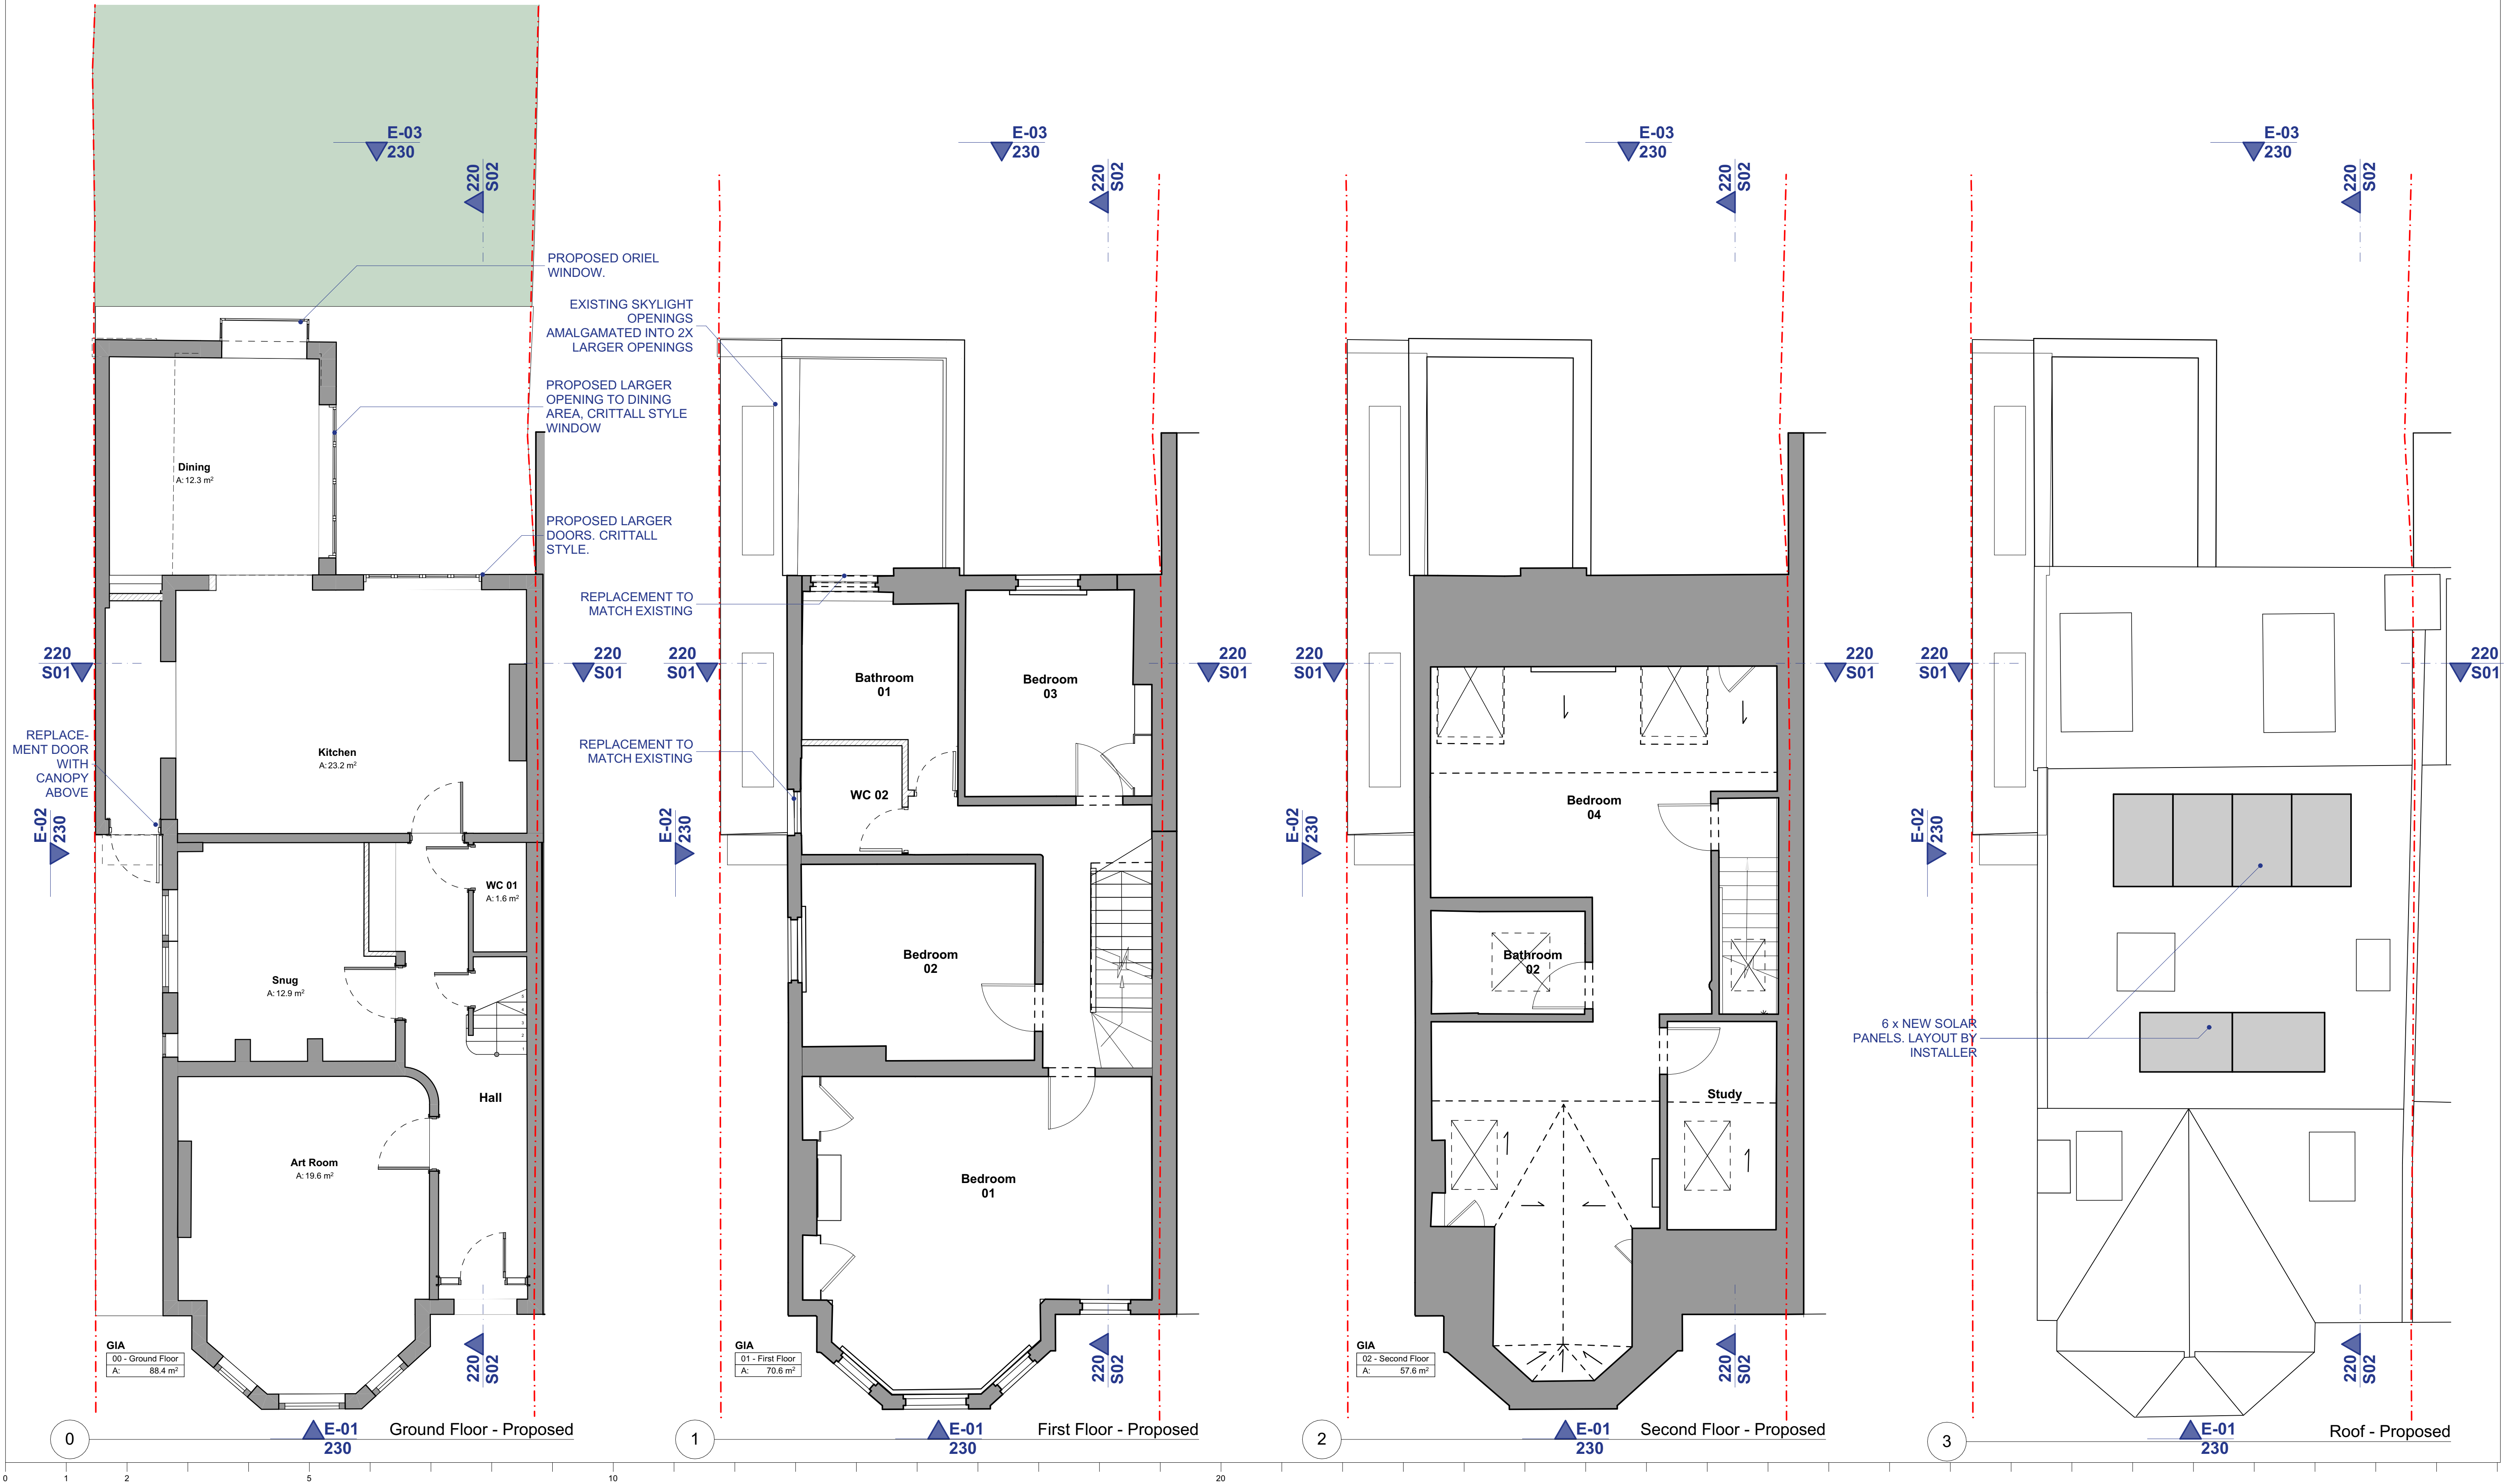


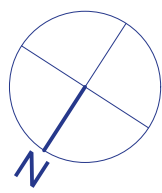

The drawings show design intent only. All dimensions to be checked on site prior to construction or production. Construction details to be confirmed by contractor/manufacture by submitting shop drawings for designer's approval. Design/drawing is not to be scaled for production and construction purposes. All discrepancies and omissions on site must be reported to designer for their comments or approval prior to commencing work. All structural design by engineer or contractor. Architects drawings for coordination and set-out only. All electrical, lighting, HVAC, plumbing and ICT designs to be by engineer or contractor. Architects drawings for coordination and set-out only. Designs are subject to approval by statutory authorities and any necessary alterations should be made if required to comply with statutory requirements. All design concepts and drawings are the property of Collective Works LLP. No reproductions, adaptations and/or copies may be made without written consent. © copyright Collective Works LLP, all rights reserved 2026	<table><tr><th colspan="3">Drawing Purpose</th></tr><tr><th>Revision</th><th>Date</th><th>Purpose</th></tr><tr><td>P1</td><td>04/03/2026</td><td>For Planning</td></tr></table>	Drawing Purpose			Revision	Date	Purpose	P1	04/03/2026	For Planning	Notes  - SITE BOUNDARY  - EXISTING  - PROPOSED	Change list	<table><tr><td rowspan="3"> Architect Collective Works LLP 434-436 Essex Road, Unit 5.06, London N1 3QP </td><td rowspan="3"> info@collectiveworks.net www.collectiveworks.net </td><td> Project 0329 Greenham Road 10 Greenham Road Haringey, N10 1LP </td></tr><tr><td> Client R & K Mooney </td></tr><tr><td> Title Proposed Plans </td></tr></table>	Architect Collective Works LLP 434-436 Essex Road, Unit 5.06, London N1 3QP	 info@collectiveworks.net www.collectiveworks.net	Project 0329 Greenham Road 10 Greenham Road Haringey, N10 1LP	Client R & K Mooney	Title Proposed Plans	<table><tr><td>Number</td><td>Scale</td><td>Format</td><td>Revision</td></tr><tr><td>CW-0329-250</td><td>1:50</td><td>A1</td><td>P1</td></tr></table>	Number	Scale	Format	Revision	CW-0329-250	1:50	A1	P1
	Drawing Purpose																										
	Revision	Date	Purpose																								
	P1	04/03/2026	For Planning																								
	Architect Collective Works LLP 434-436 Essex Road, Unit 5.06, London N1 3QP	 info@collectiveworks.net www.collectiveworks.net	Project 0329 Greenham Road 10 Greenham Road Haringey, N10 1LP																								
Client R & K Mooney																											
Title Proposed Plans																											
Number	Scale	Format	Revision																								
CW-0329-250	1:50	A1	P1																								