


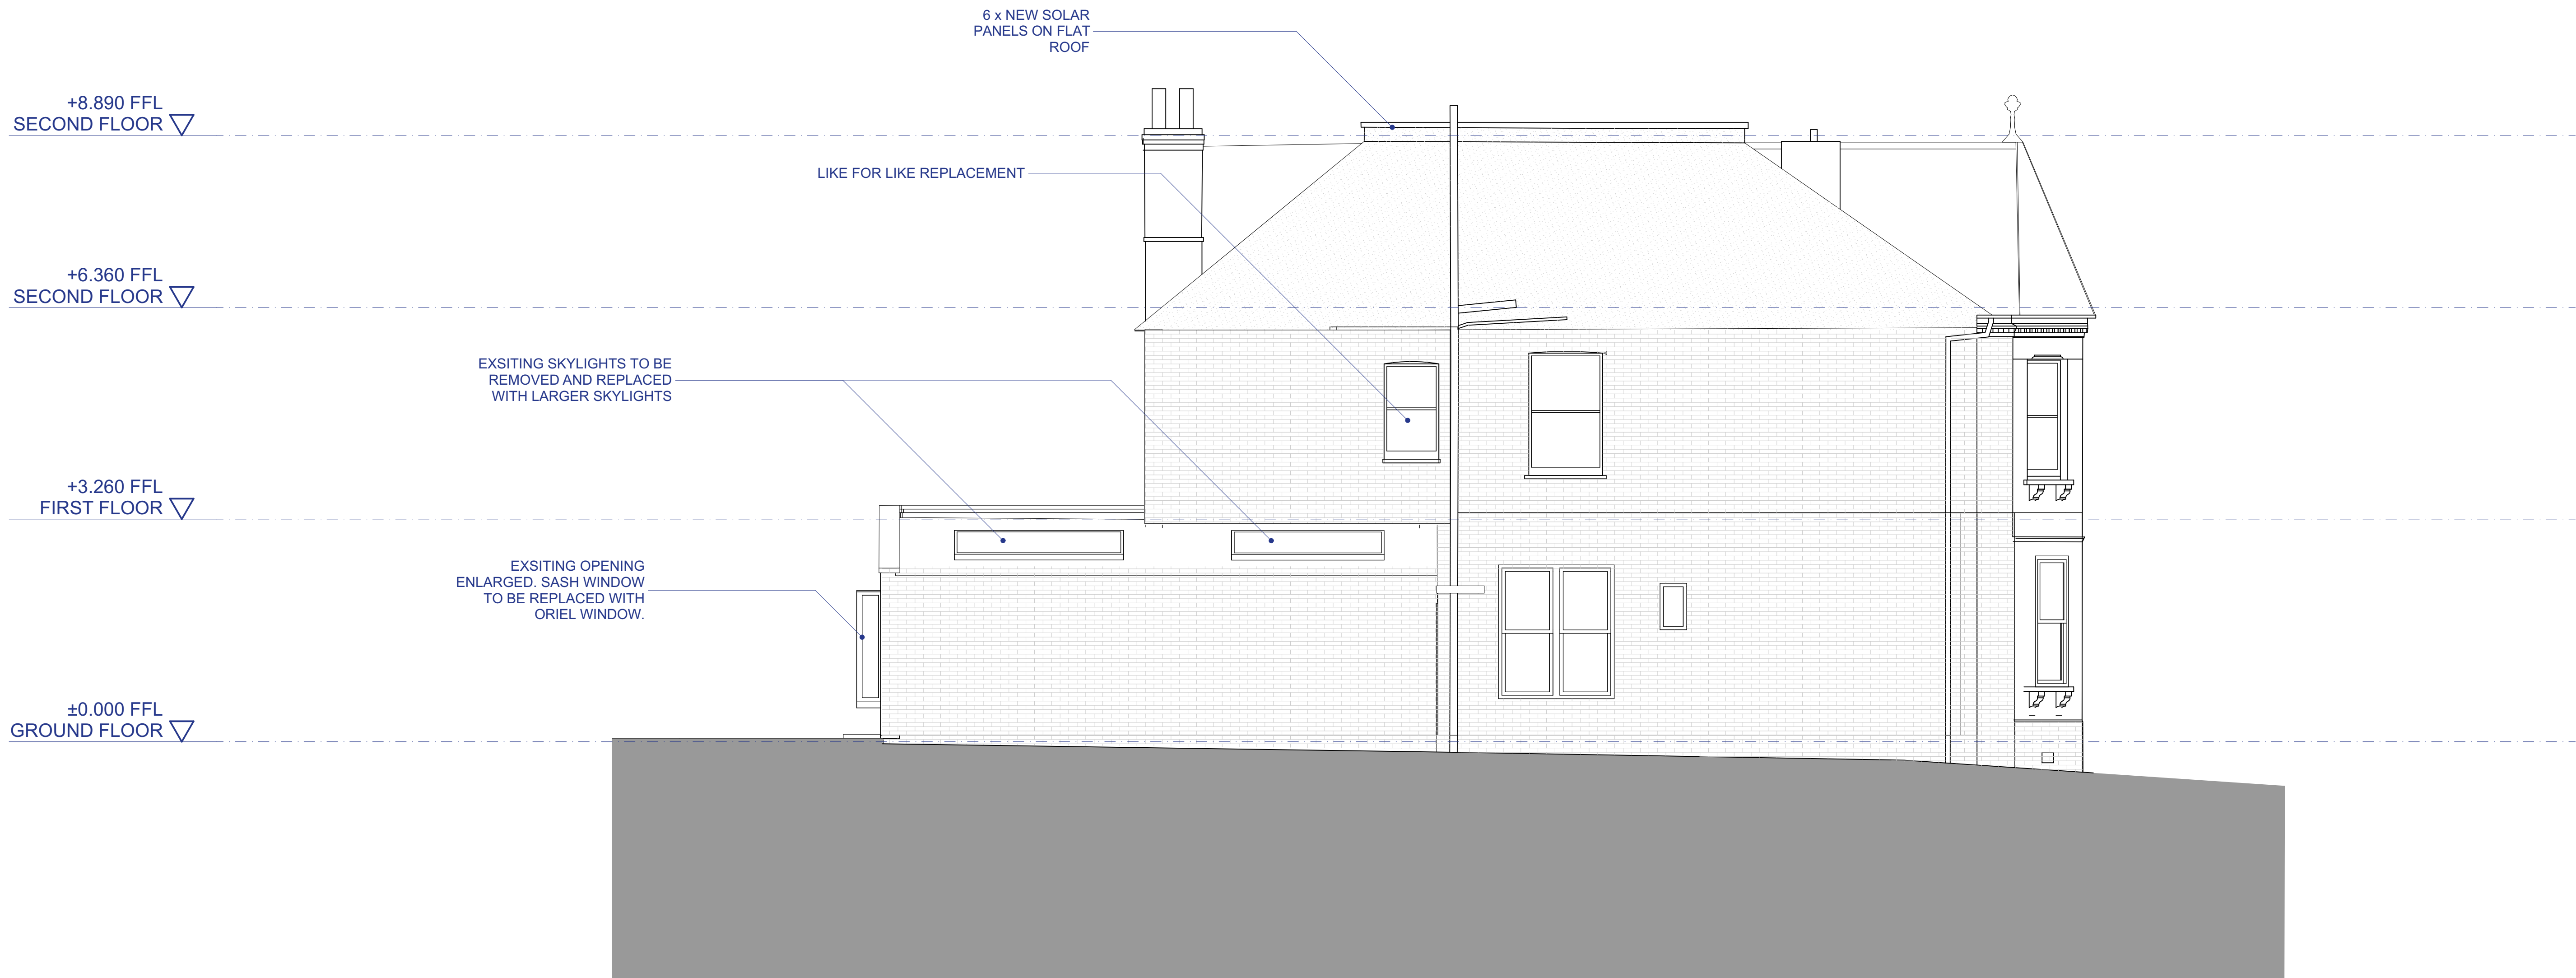

1

Elevation 02 - Proposed